
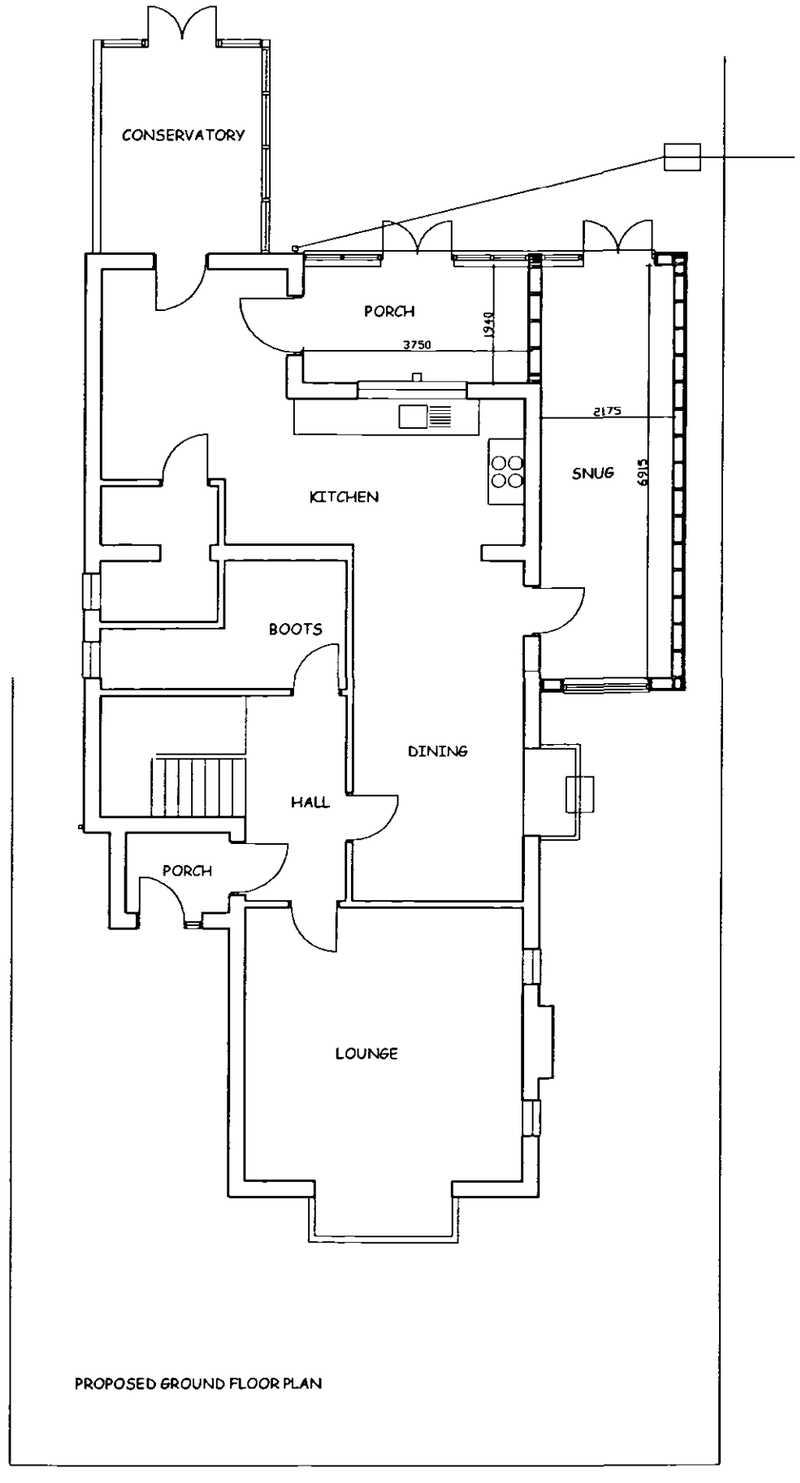


PROPOSED GROUND FLOOR PLAN

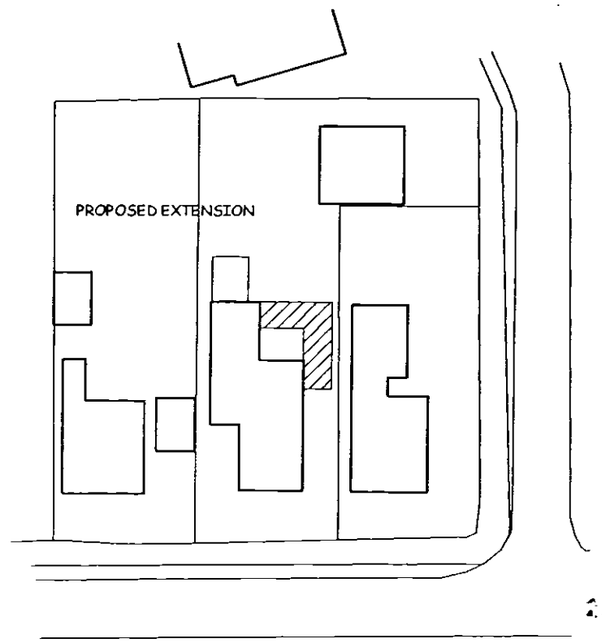

BLOCK PLAN 1:500

Planning &
16 JUL 2003
0886/03

DETERMINED
PLAN

© Copyright Reserved

Amendments

Langwith Design Associates

Architectural Design Consultants
registered office
78 Church Street
Holbeach
Spalding
Lincolnshire PE12 7LL
telephone Holbeach (01406) 425766
fax Holbeach (01406) 425766

Client
MR AND MRS C.J. PENNEY

Project
PROPOSED EXTENSION TO DWELLING

Drawing
PROPOSED PLANS

Scale	Drawn	Checked
1:100 @ A3	DB	CJP
Date	No.	Ref.#
JUN.'03	LDA/127/03	