


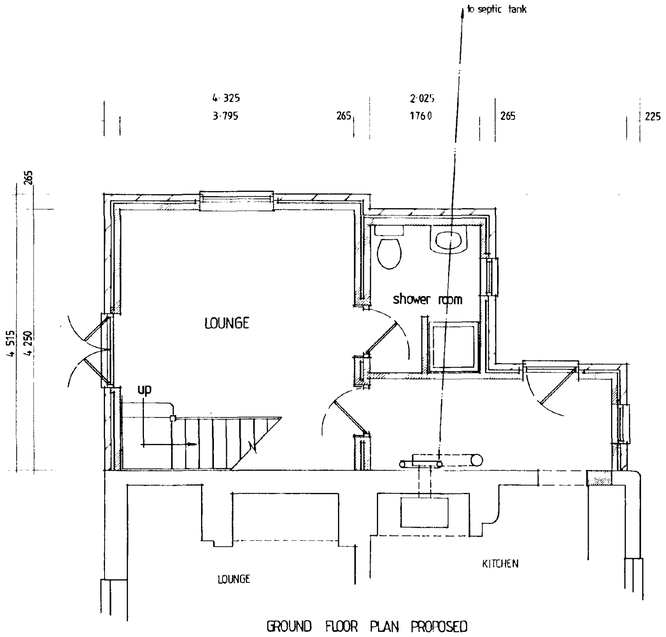



GROUND FLOOR PLAN PROPOSED

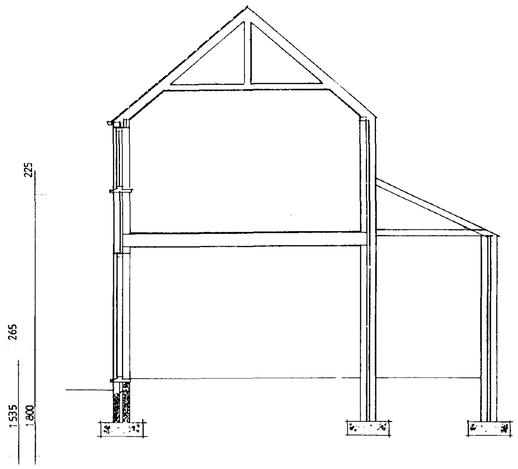

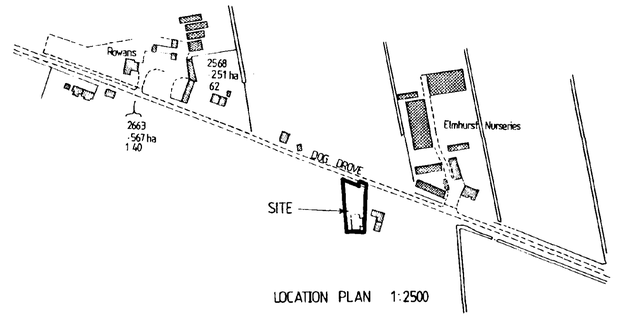


LOCATION PLAN 1:2500

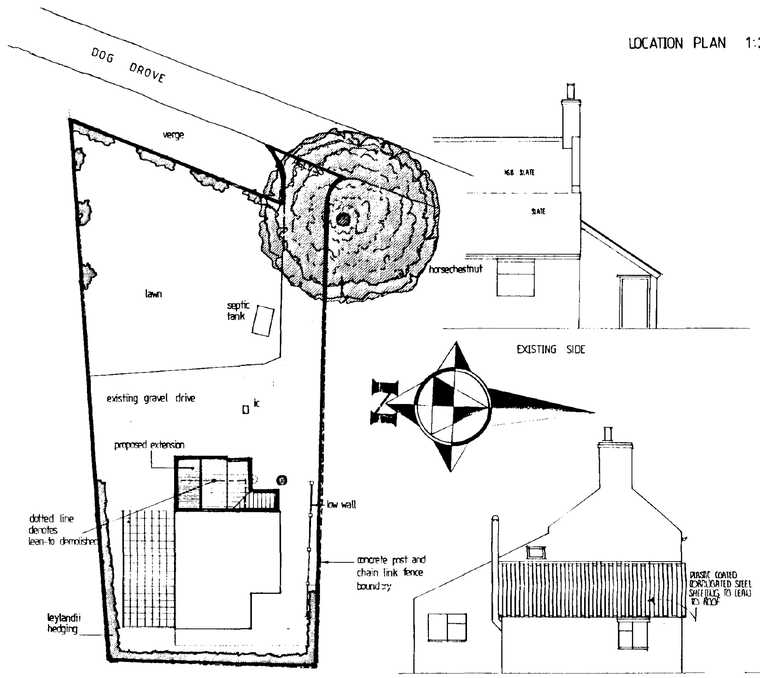

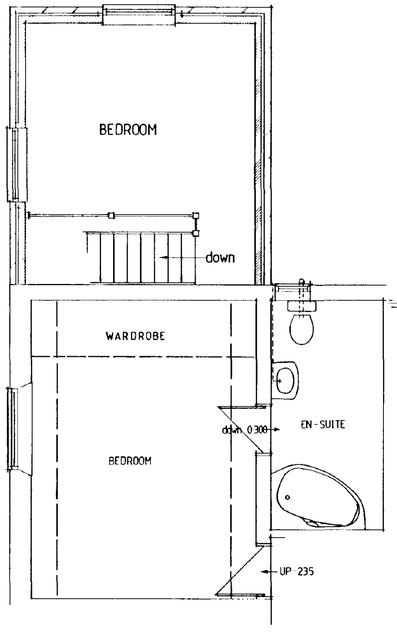


FIRST FLOOR PLAN PROPOSED


BLOCK PLAN 1:250

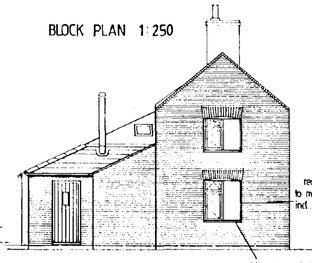


PROPOSED FRONT ELEVATION

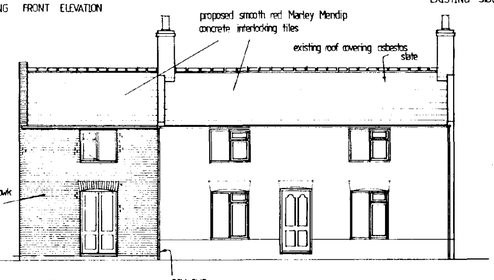

PROPOSED SIDE ELEVATION

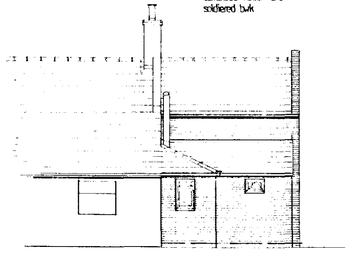

PROPOSED SIDE ELEVATION

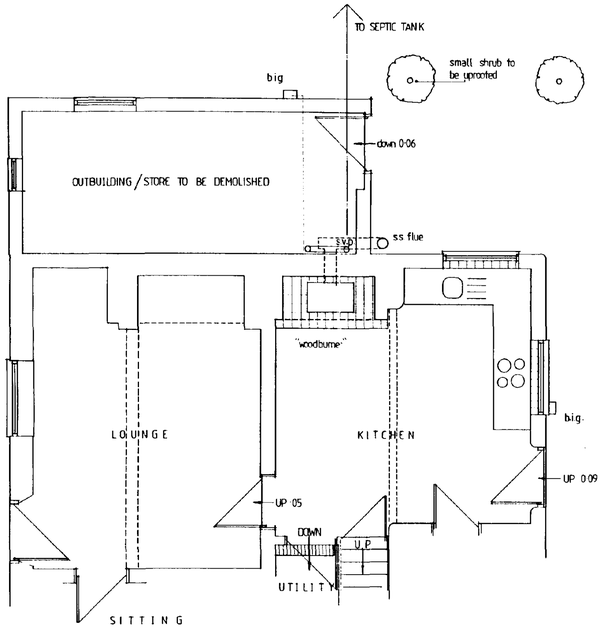

GROUND FLOOR PLAN AS EXISTING

0894/96

PODDINGTONS

Architectural Design Consultants

43 Double Street, Spalding, Lincs. PE11 2AA
Tel: 0775 761856 & 768296. Fax: 0775 710218

project

PROPOSED EXTENSION AND RE-ROOFING WORKS.
AT: FOURLIN POPLARS, DOG DROVE,
HOLBEACH DROVE. SPALDING. LINCS.

FOR: MR & MRS. GANNON

drawing

scale: 1:100, 1:50, 1:2500, 1250

drawing no: 2720 ~ 2

drawn

check

DETERMINED PLAN