




ELEVATION

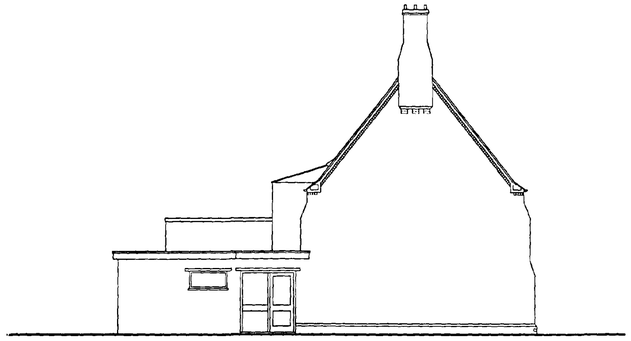


ELEVATION

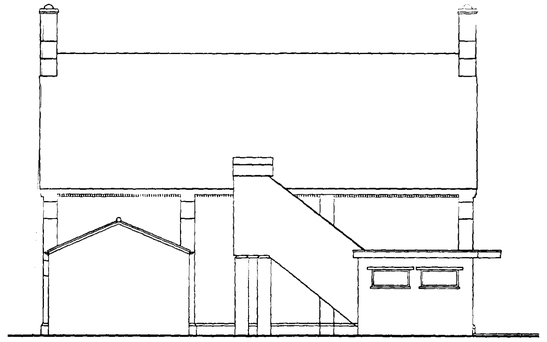


ELEVATION

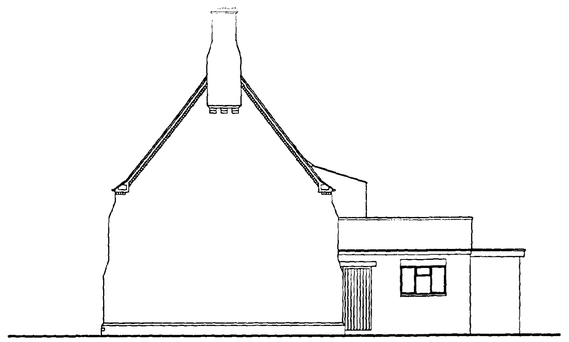


ELEVATION

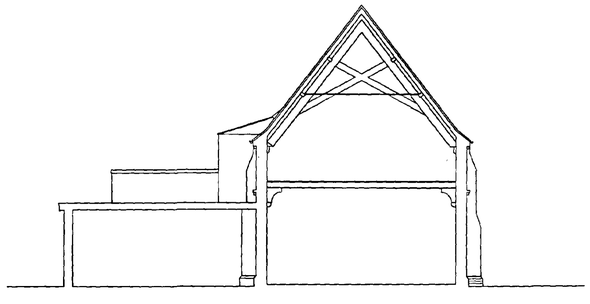


SECTION A-A

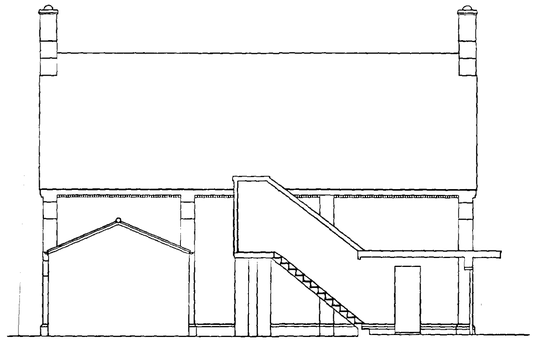


SECTION B-B

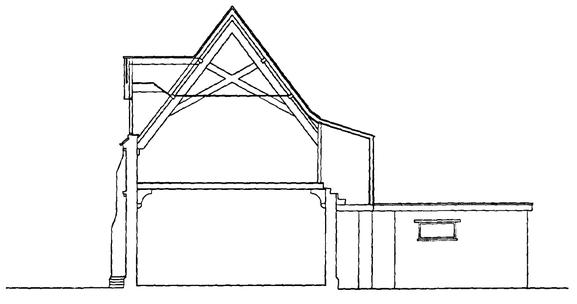

SECTION C-C

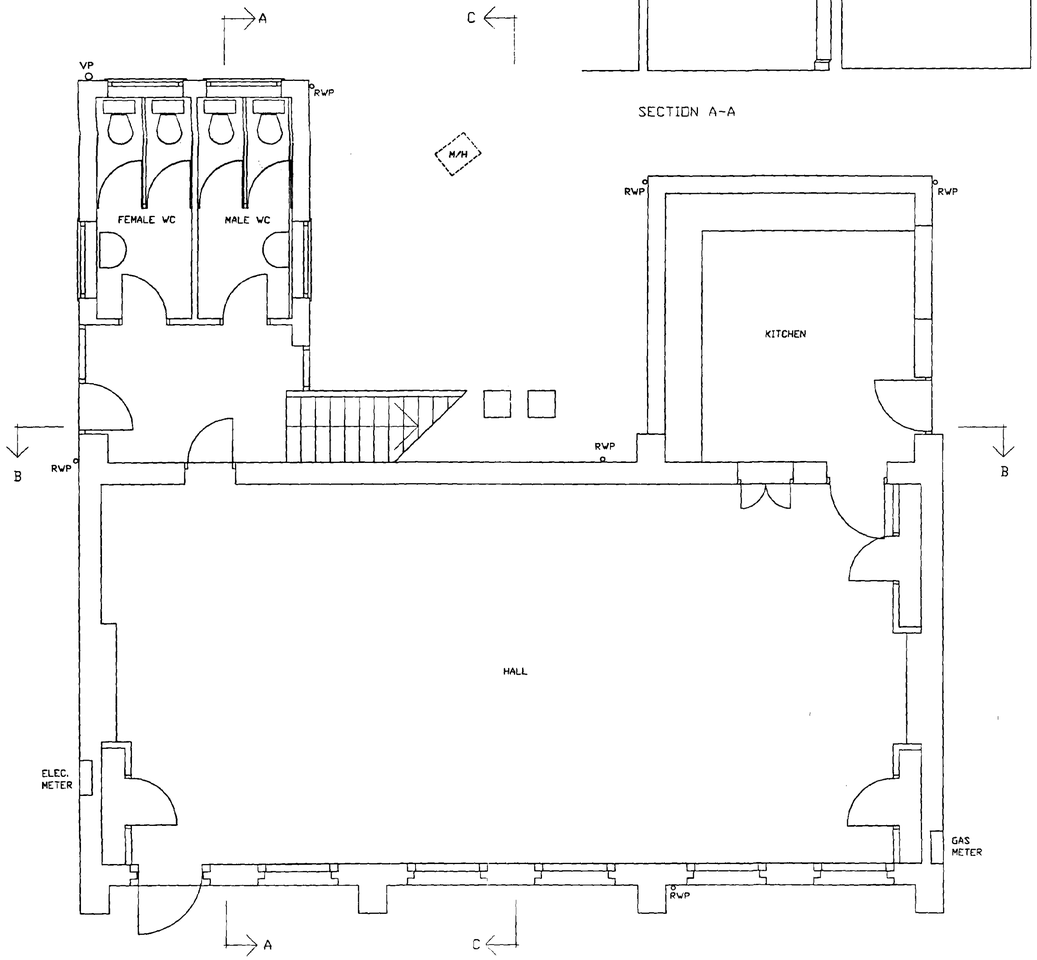

GROUND FLOOR PLAN

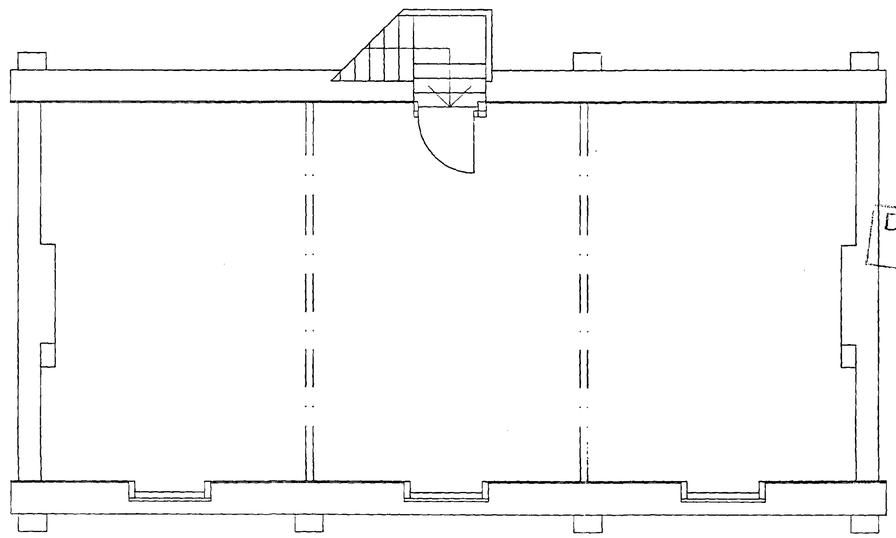

FIRST FLOOR PLAN

DETERMINED PLAN

SOUTH HOLLAND DC
HOUSING & PLANNING
23 JUL 2001
Ref: 0893/01

ALTERATIONS "READING ROOM" HOLBEACH
for WILLIAM SNAREY TRUST


SURVEY AS EXISTING

PDG ARCHITECTS


Toll Bar House
Shrewsbury Avenue
Peterborough PE2 7BX
Tel: 01733 371000
Fax: 01733 370666
architects@p-dg.demon.co.uk




WEST ELEVATION

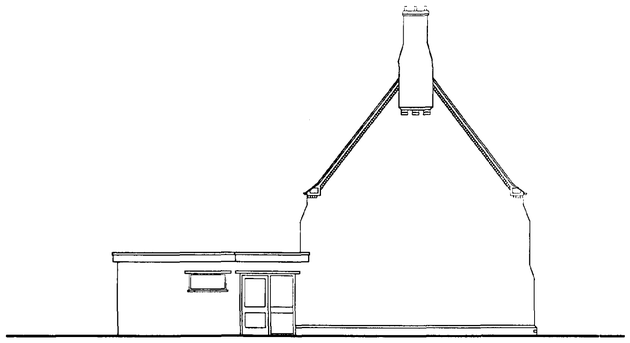


NORTH ELEVATION

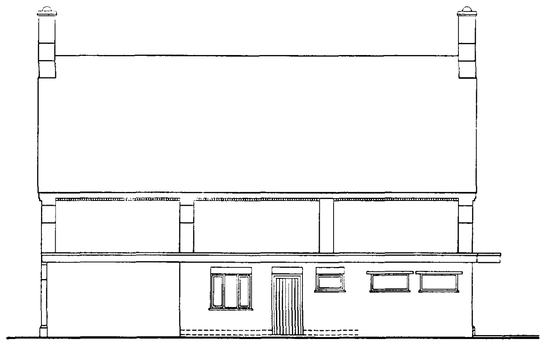


EAST ELEVATION

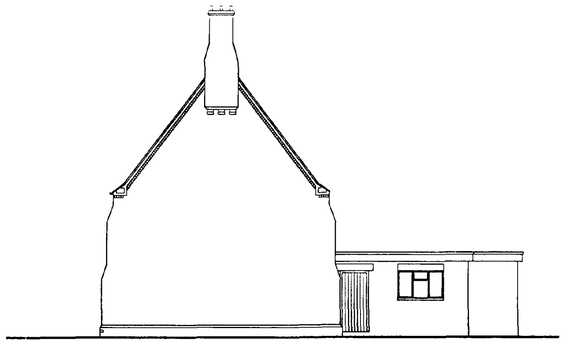


SOUTH ELEVATION

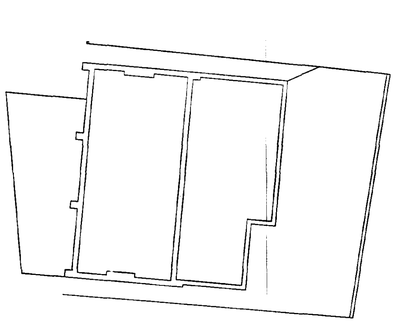

SITE PLAN 1:200

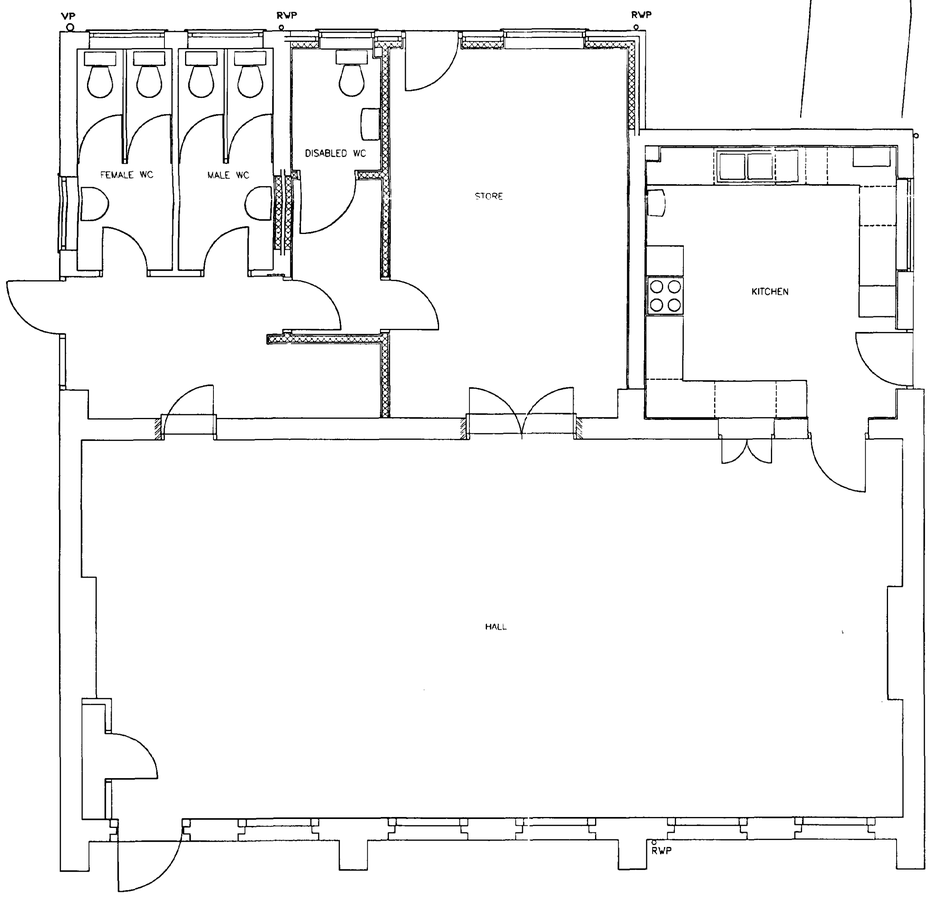

GROUND FLOOR PLAN

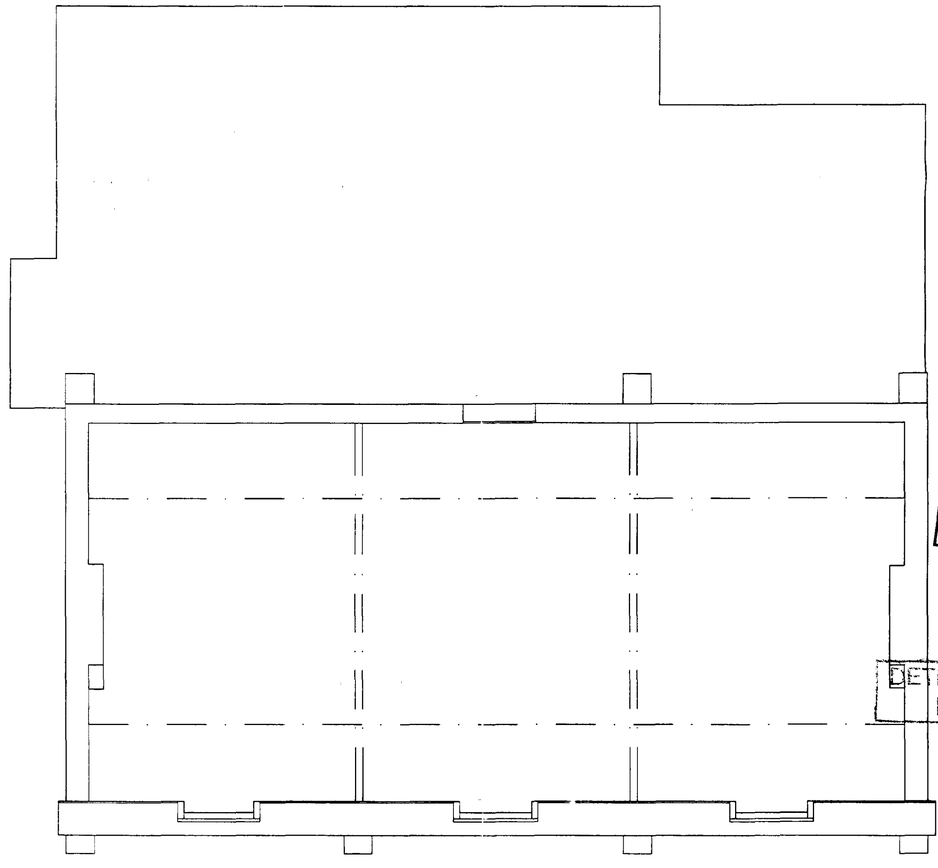

FIRST FLOOR PLAN

SOUTH HOLLAND DC
HOUSING & PLANNING
23 JUL 2001
Ref: S/89/01

DETERMINED
PLAN

Revison C	Revised scheme for new planning application	PTDH	10 07 2001
Revison B	Ammendments at request of client	PTDH	07 03 2001
Revison A	Bregs info added	PTDH	22 02 2001

ALTERATIONS "READING ROOM" HOLBEACH
for WILLIAM SNAREY TRUST

PLANS AND ELEVATIONS

PDG ARCHITECTS

Toll Bar House
Shrewsbury Avenue
Peterborough PE2 7BX
Tel: 01733 371000
Fax: 01733 370666
architects@p-dg.demon.co.uk

Scale: 1:50/1:100 Date: FEB 2001 Drawn: PTDH Checked: Drawing Number: 01006/02E