


PLEASE NOTE:
Due to areas of the structure being covered, unexposed or otherwise inaccessible the notes / specifications of existing materials are subject to confirmation of site when it is feasible to expose the relevant areas of corstruction.Contractor to check all Dimensions on site prior to ordering materials / commencing work.Do Not Scale from this Drawing - If in doubt then please ask

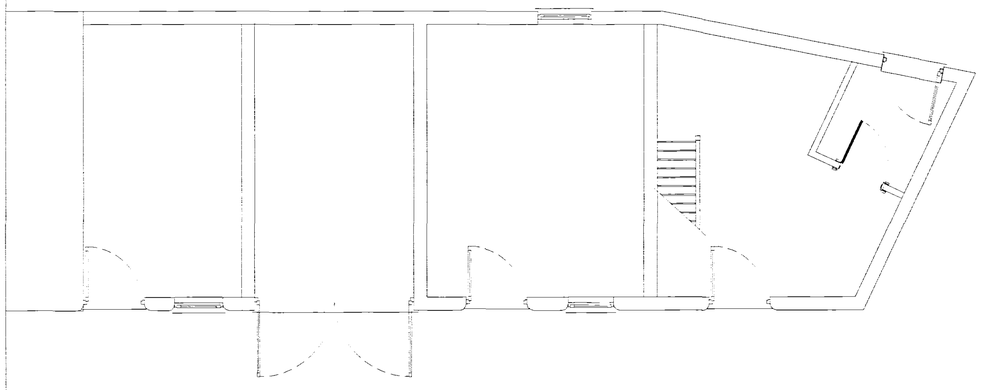


Existing Ground Floor Plan
Scale 1:50

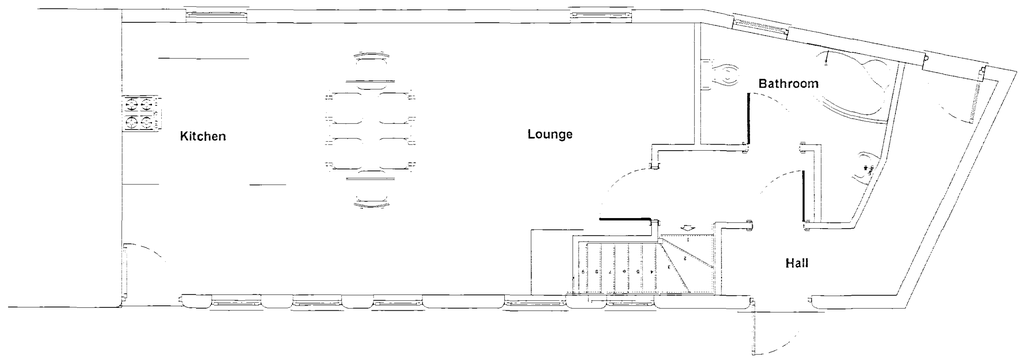


Proposed Ground Floor Plan
Scale 1:50

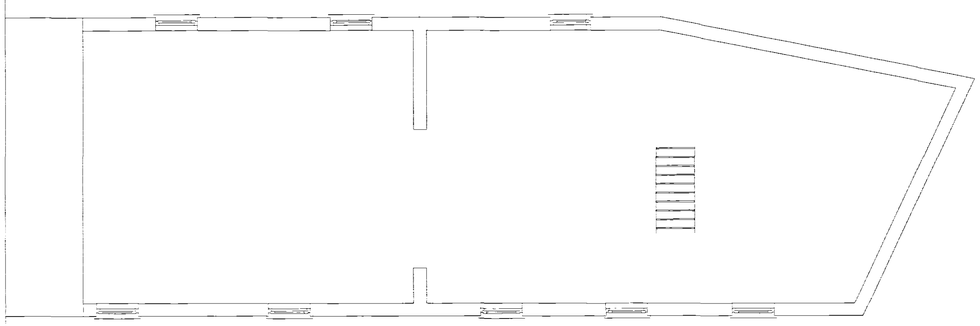

Existing 1st Floor Plan
Scale 1:50

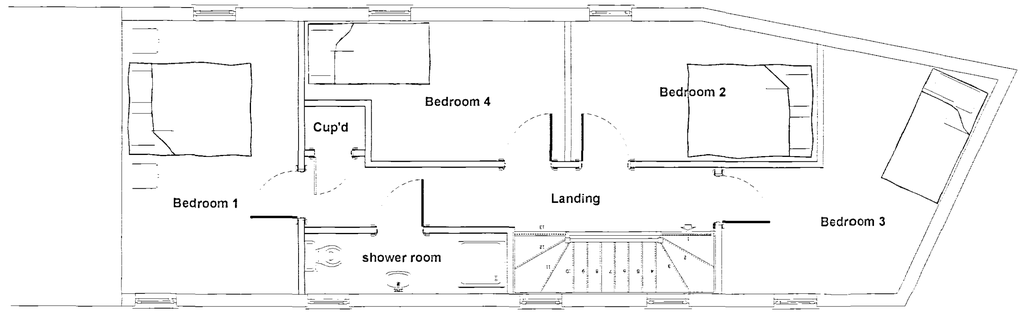


Proposed 1st Floor Plan
Scale 1:50

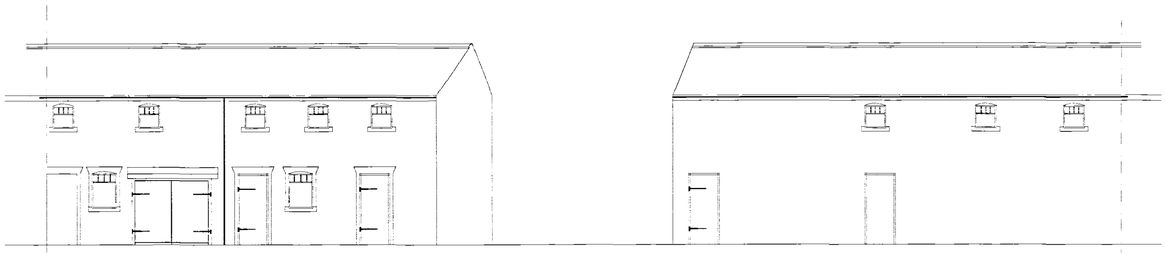


Existing Front Elevation
Scale 1:100

Existing Rear Elevation
Scale 1:100

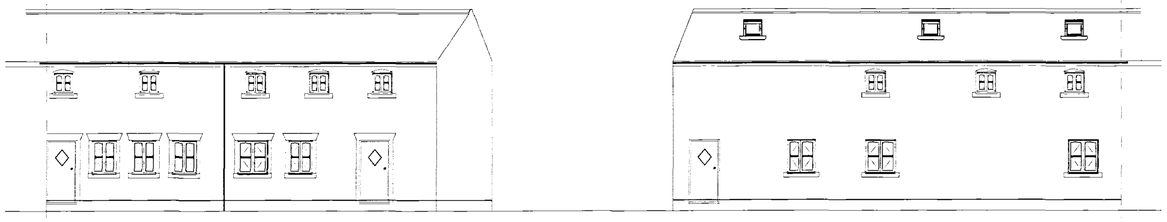

Proposed Front Elevation
Scale 1:100

Proposed Rear Elevation
Scale 1:100

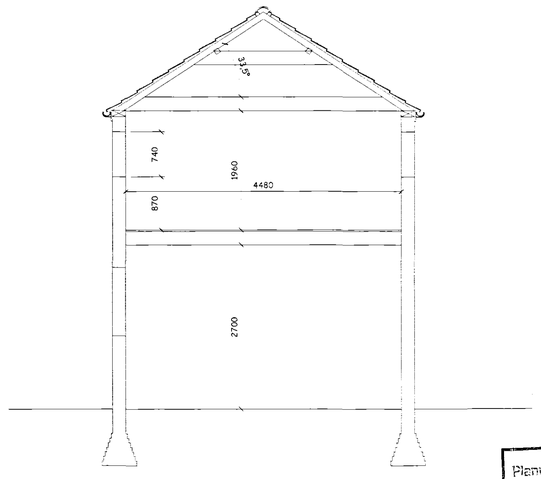

Existing Section
Scale 1:50

SHDC
Planning & Development
12 SEP 2005
Ref: 0895/05

Rev "B" - 07.09.05 - Layout amended to suit Clients Requirements

Rev "A" - 03.09.05 - Layout amended to suit Clients Requirements

GENERAL CONDITIONS
Contractors are responsible for checking all dimensions on site when work commences and before ordering any materials.Any discrepancies should be brought to the attention of the Client for remedial action before commencing further.

All details shown are based on typical site conditions for that area, any abnormal conditions should be brought to the attention of the Client and Local Authority.

The notes shown are mainly to cover the requirements of Building Regulations and should not be treated as full specification.

No allowance has been made for any Structural Calculations a "SAP" calculation, Soil Investigation or Flood Risk Assessment.If deemed necessary then these will be a chargeable extra.All steel beam sizes shown on drawing are all subject to confirmation from Structural Engineer.

All materials not specified to be of a standard suitable for the work proposed and be fit for purpose.All work to be in accordance with good building practise and all necessary BS codes for Workmanship on Building Sites.

Client :
Mr R Rickerby
Mansion House
High Street
Holbeach

Site :
Proposed Barn Conversion

remway design Ltd
Unit 3 South Lincs Plant Hire
Enterprise Way
Pinchbeck
Spalding
PE11 3YR
Tel / Fax: 01775 768 921
Mobile : 07815 112 058
e-mail: jason@remwaydesign.co.uk

Date : aug05 | Scale : As Noted

Drawing No:
rem 1096 - 02 "B"