Replacement Dwelling | Woodhouse Farm House | Hurn Road | Holbeach Hurn

Proposed Elevations

Exclusion: Ryland Design Are NOT Princ pal Designer Unless Appo nted Otherwise

0m — 5m


Scale 1:50 @ A1

This Drawing is the property of Ryland Design. Copyright is reserved by them and the Drawing is issued on the condition that it is not copied, reprocued, retained or disclosed to any unauthorised person either wholly or in par without the written consent of Ryland Design.

Notes

1. All d mensions to be verified on site prior to any fabrication or site works being commenced.
2. Any discrepancies to be reported to Ryland Design before any work is put in hand.
3. Do not scale from this Drawing, use figured dimensions only, contractors are responsible for taking and checking all site dimensions.
4. All dimensions are n millimetres unless stated otherwise.
5. This Drawing is to be read in conjunction with relevant Consultant and Specialists Drawings.
6. This Drawing is to be read in conjunction with Drawing Nos.

PRELIMINARY

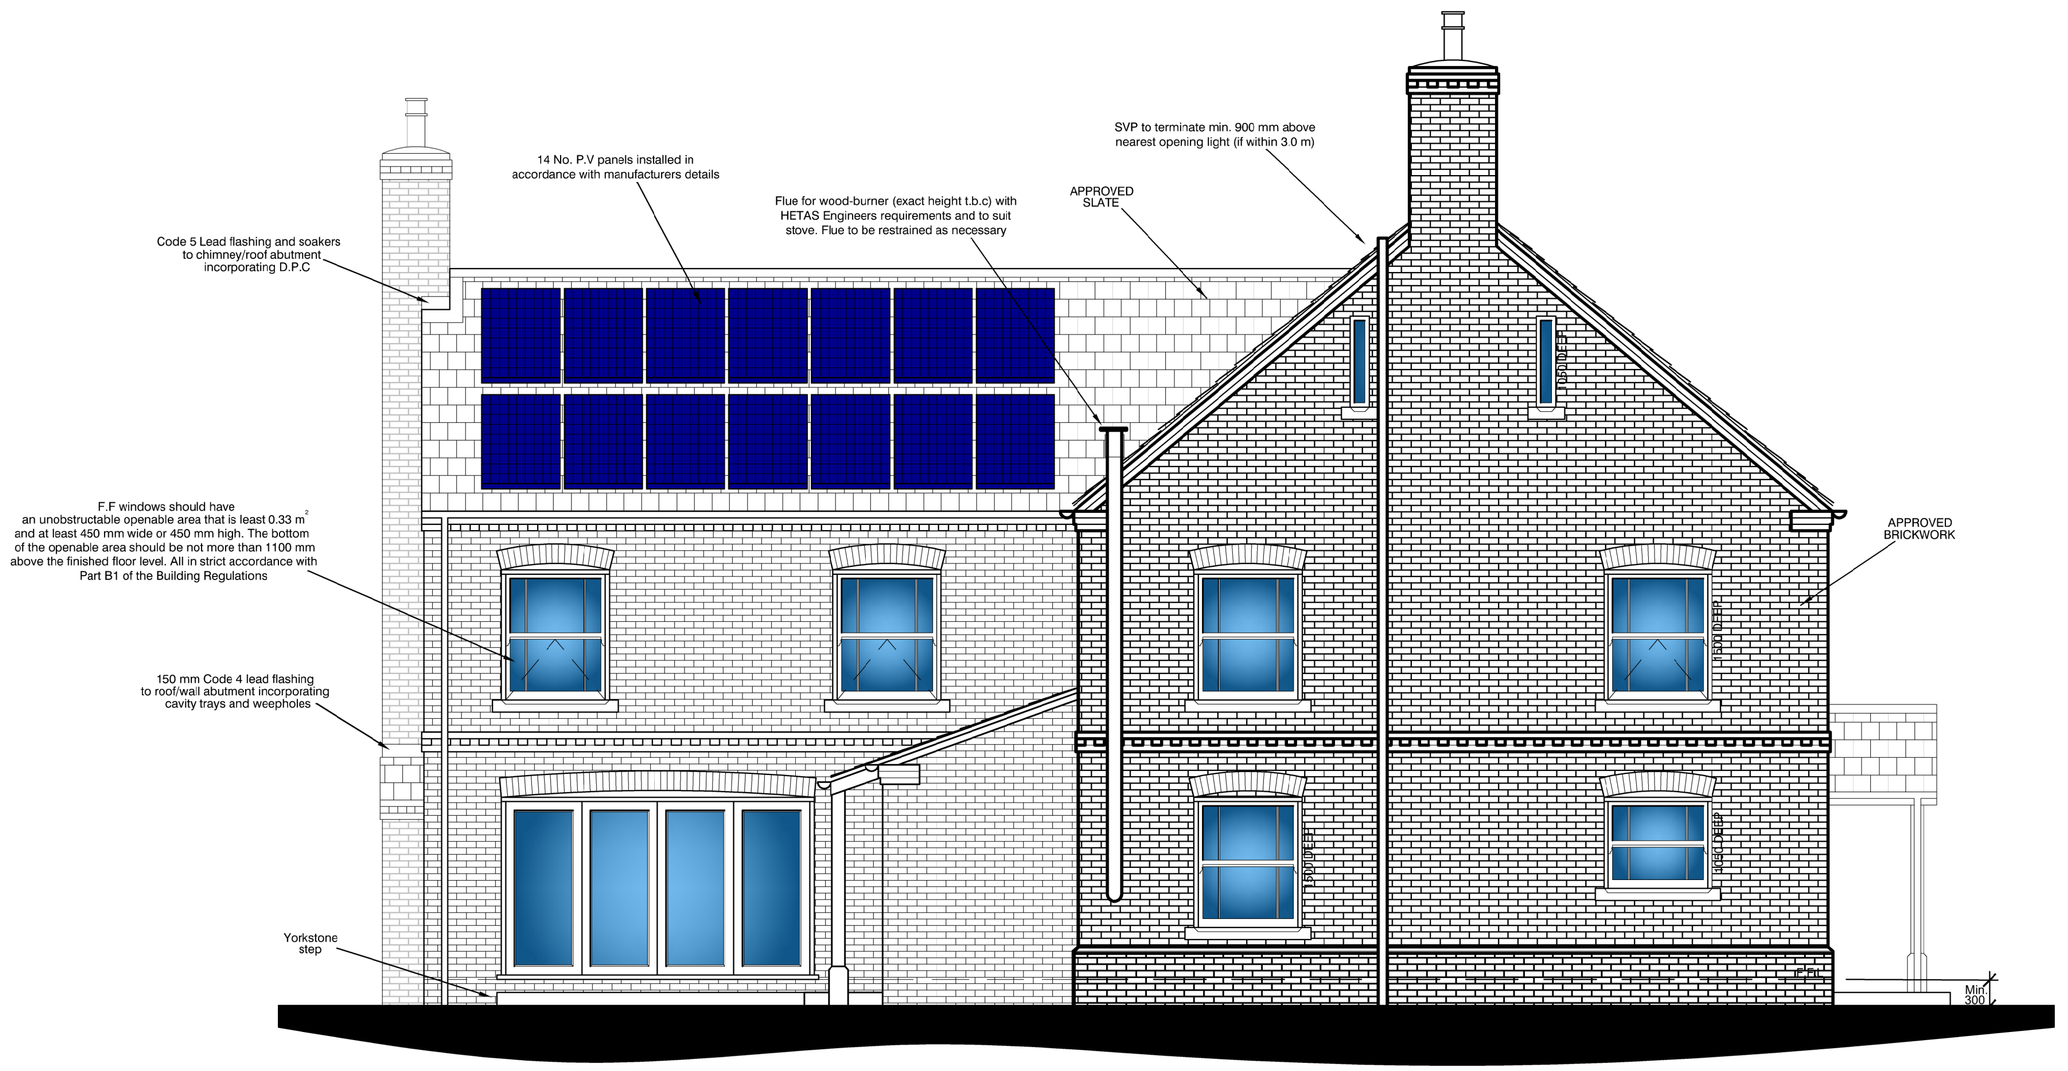

SOUTH WEST ELEVATION



NORTH EAST ELEVATION

Revision	Date	Amendment
F	6/8/18	Client Amendments Following Email
E	27/7/18	Client Amendments Following Email
D	18/5/18	Building Regulation Drawing
C	9/3/18	Dwelling size reduction following meeting with client
B	15/6/17	Planning Drawing
A	1/2/17	Client Amendments Following Email

Ryland Design Services Ltd.
Architecture & Planning Practice

Ryland Design | architecture

Title | Proposal Drawing

Date | June 2017

Client | Mr & Mrs Taylor

Project | Replacement Dwelling, Woodhouse Farm House, Hurn Road, Holbeach Hurn

Scale | 1:50 @ A1

D.B | L.W.B

C.B | A.R.A

Drawing Number | RDS 11227/11 F

Tel | 01673 860100 Tel | 01522 899 296 Tel | 01472 730 987 Tel | 01507 389 057
Web | www.rylanddesign.co.uk E-mail | info@rylanddesign.co.uk
Find Us On | Facebook | Twitter | Instagram | Pinterest | Blogspot | Google + | Youtube
Located | Woodlands Business Centre, Lincoln Road , Welton, Lincoln, LN2 3PZ
Pavilion Way, New Waltham, Grimsby, DN36 4WT