



Front Elevation

Side Elevation


Rear Elevation

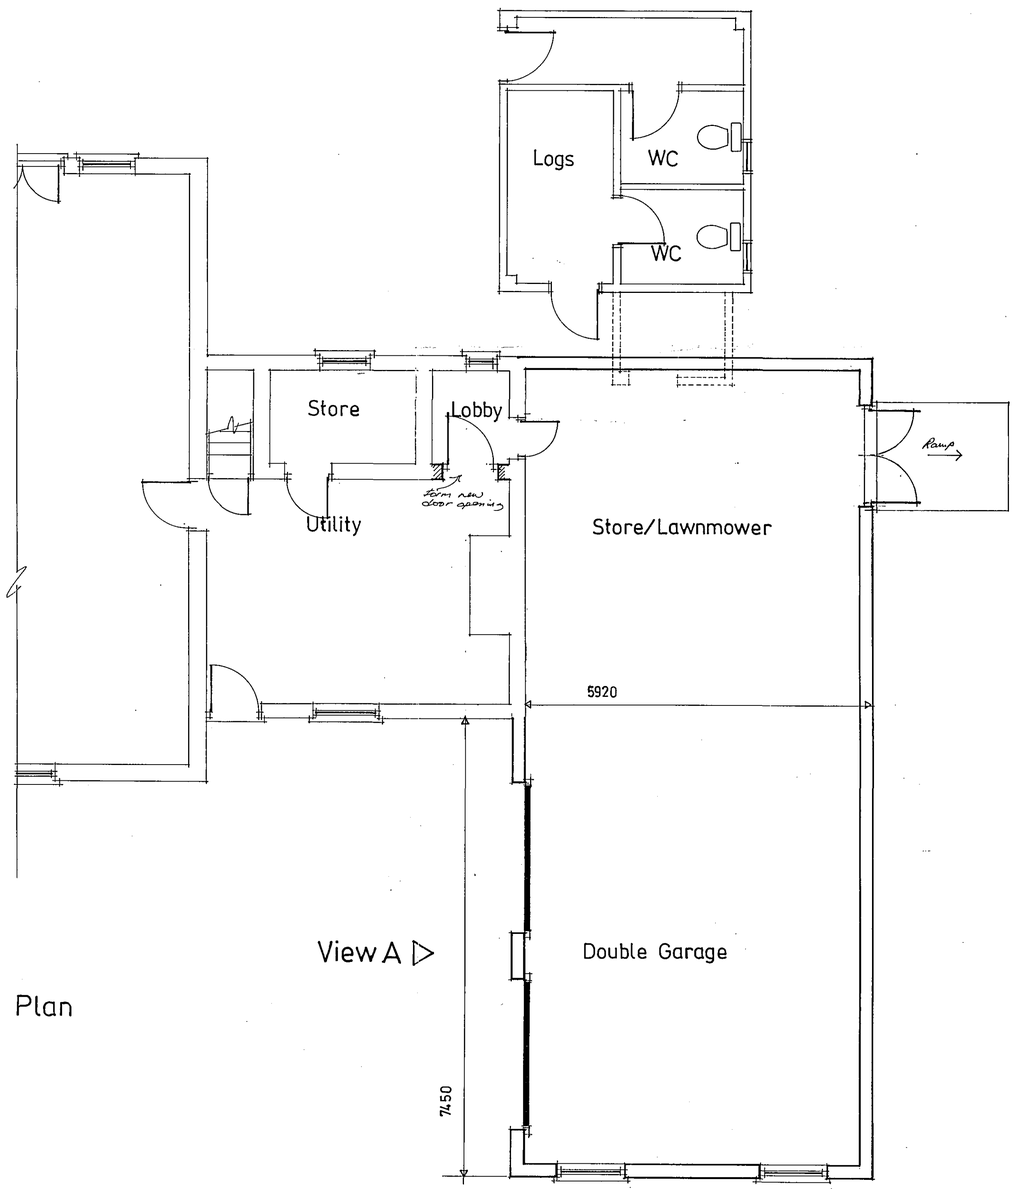


Plan

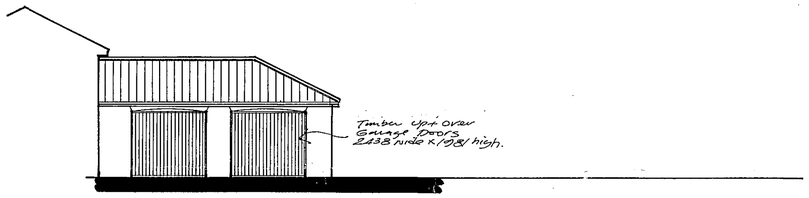

View A

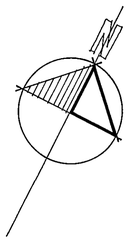

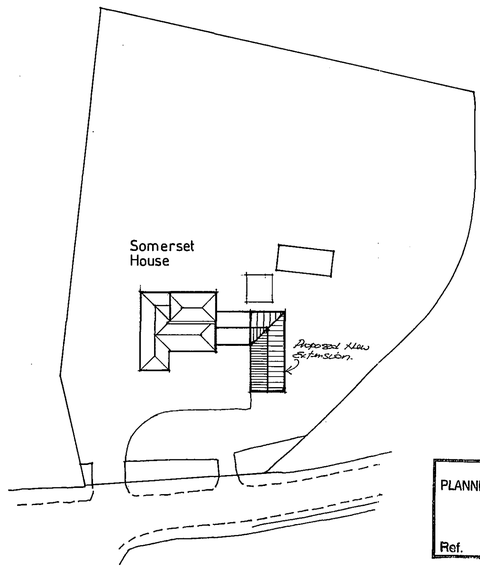

Site Plan (1 : 500)

SHDC
PLANNING & DEVELOPMENT
- 4 JUL 2007
Ref. 0897/07

DETERMINED PLAN

PROJECT
Somerset House
Holbeach St Marks
Spalding
Lincolnshire

DRAWING TITLE
Plan and Elevations as Proposed

SCALE 1:50, 1:100 DATE May 2007

DRAWN [signature] CHECKED [signature]

Peter Godfrey
ASSOCIATE CHARTERED INSTITUTE OF BUILDING
Building and Design Consultant
CHELWOOD HOUSE, SHERNBORNE ROAD,
DERSINGHAM, KING'S LYNN.
NORFOLK. PE31 6HZ.
Tel/Fax: 01485 543765 Mobile: 07885 645605

DRAWING NUMBER 6/07/2682.02 REVISION

1) This drawing has been prepared to cover matters which are the requirements of the Building Regulations/Planning and is not intended to constitute a full specification of the work.
2) Do not scale this drawing.
3) All dimensions, details, components and assemblies shall be verified by the contractor **PRIOR** to construction, manufacture or supply.
4) Any conflicting information, errors or omissions shown or implied on this drawing shall be referred to **PETER GODFREY PRIOR** to construction or ordering of materials.
5) This drawing and the works depicted are the **Copyright of PETER GODFREY** and may not be copied in part or whole without written permission.

H&K 139