

This Drawing is copyright.
Do not scale this drawing.
Report any discrepancies to the Architect
Details shown are based on record drawings & are subject to site survey.

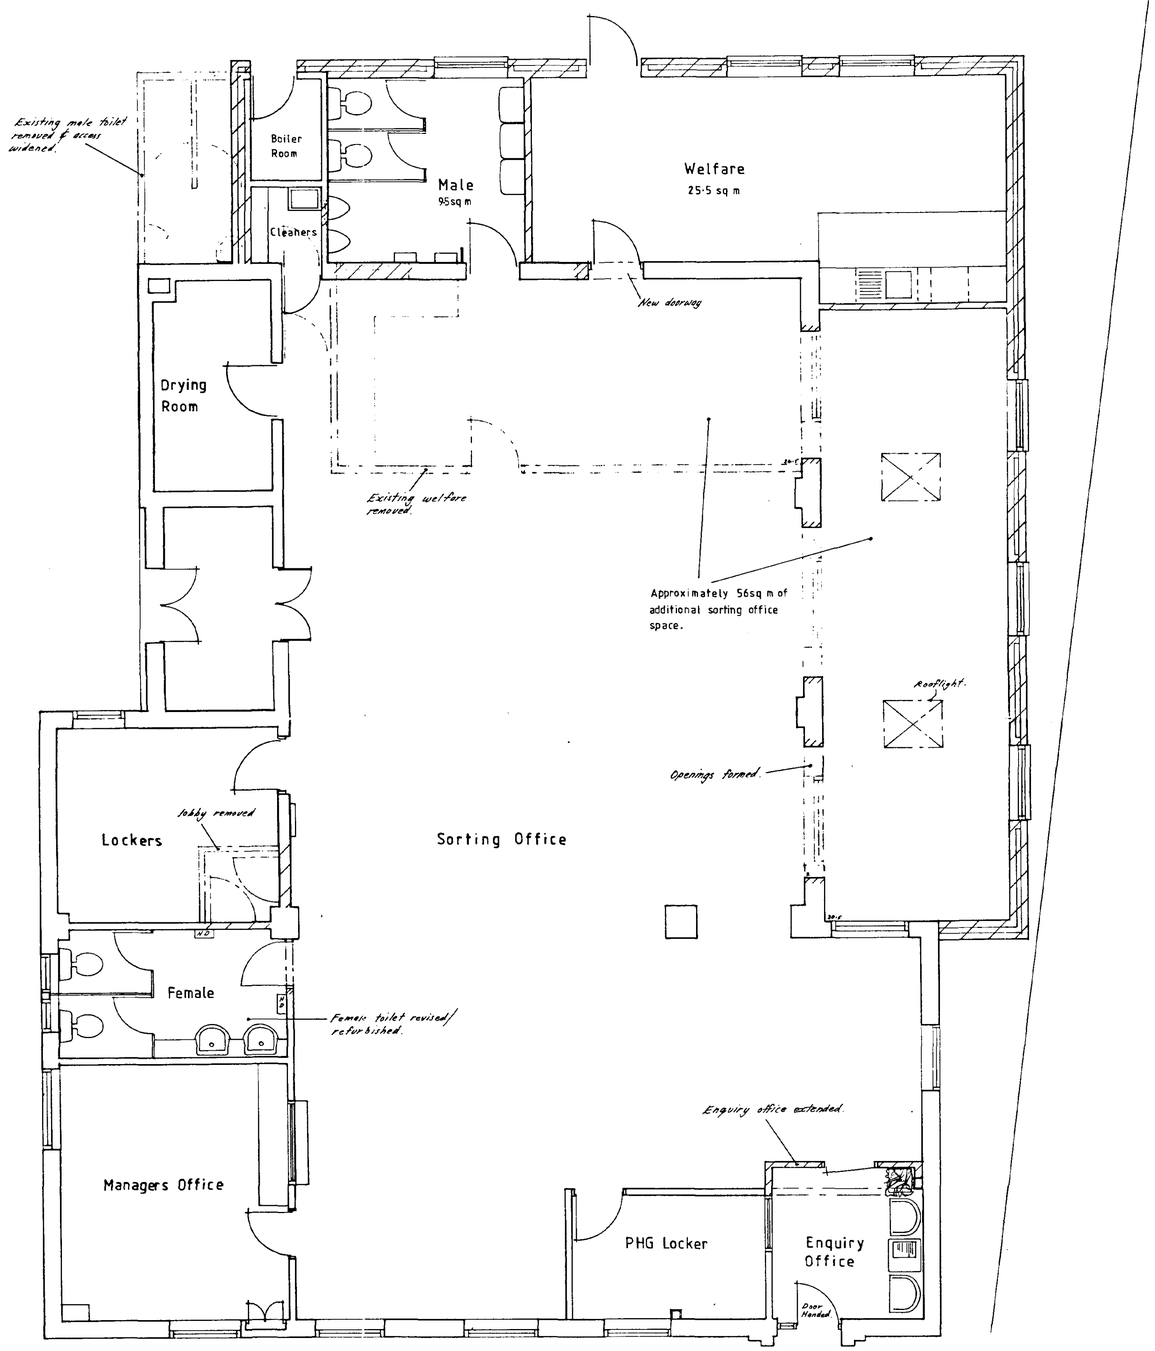

Floor Plan.

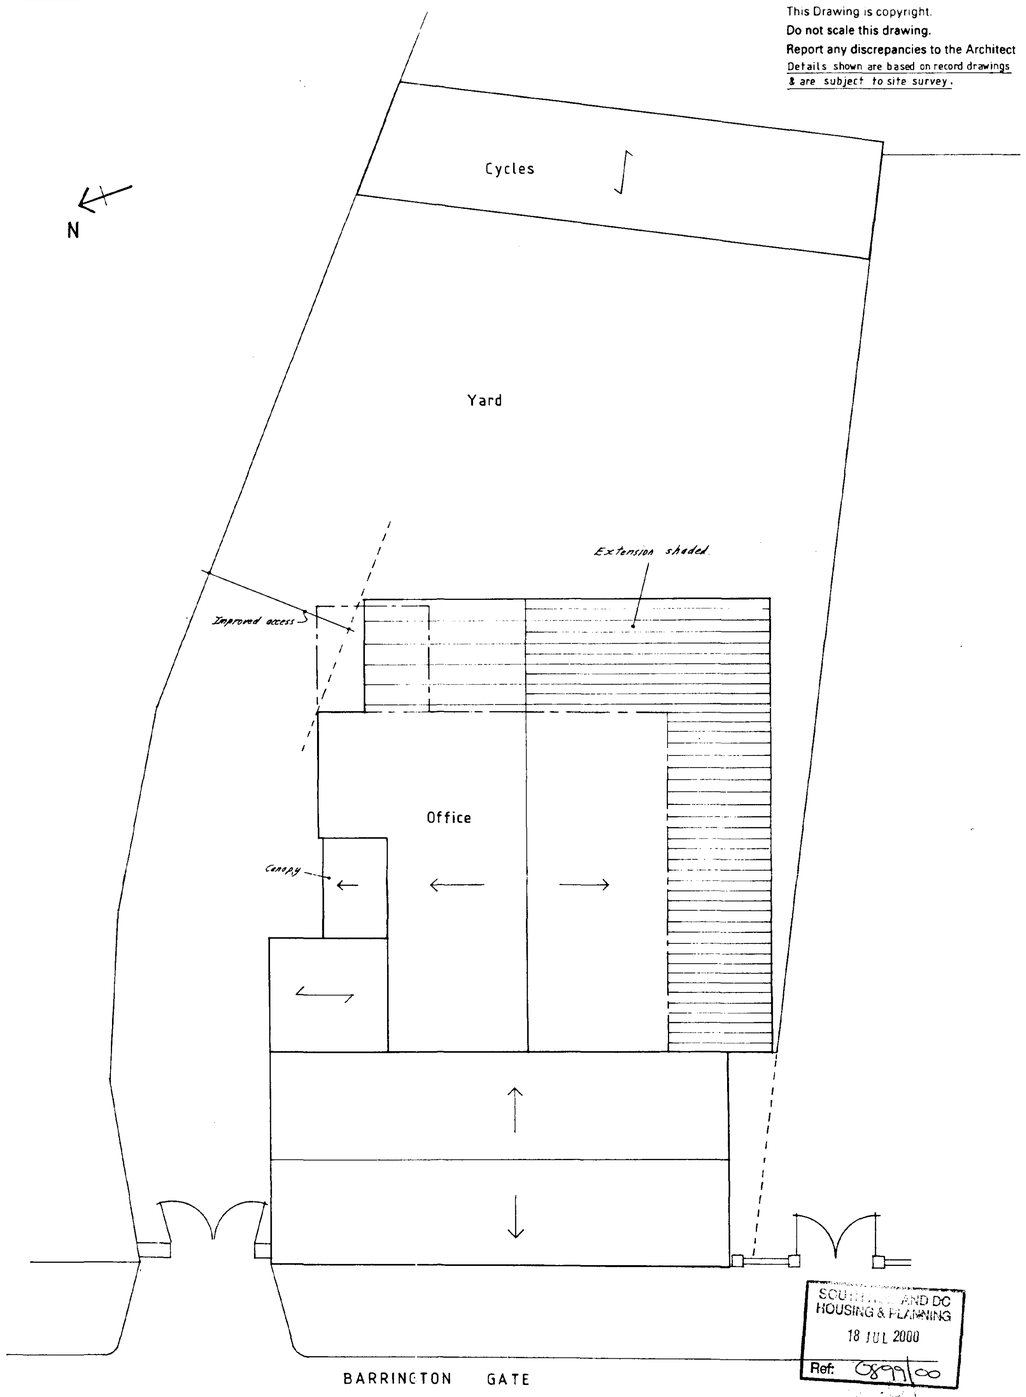


Site Plan.


Revision :-
A - July 00, Windows to South Elevation relocated & cavity shown.

PETER SMITH ASSOCIATES Architects
The Studio
73 Main Street
Baston
Peterborough PE6 9PB
Tel. 0778 560 090
Fax. 0778 560 091


project: Holbeach Letter Office Extension / Refurbishment.	drawing: Floor & Site Plans – Proposed.
client: Post Office Property Holdings	drawing no. 99/3217/2 revision A scale 1:100, 1:50 date July 99

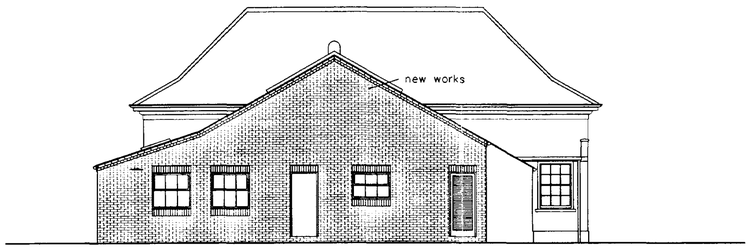


East Elevation.

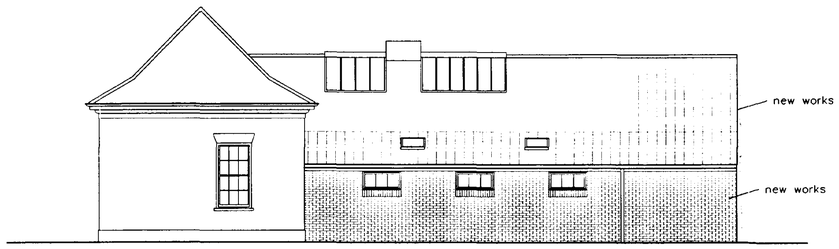

South Elevation.

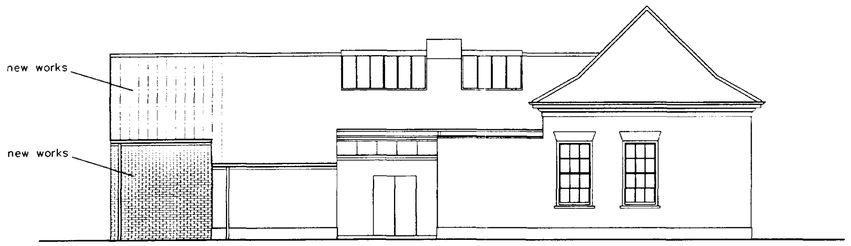

North Elevation.

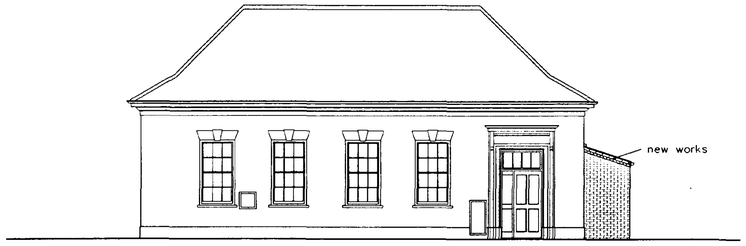

West Elevation.

PROPOSED ELEVATIONS

NOTES: –


Facing Bricks – to match existing.

Roof Slates – man made slates to match existing.


Windows – aluminium PPC double glazed units.




East Elevation.

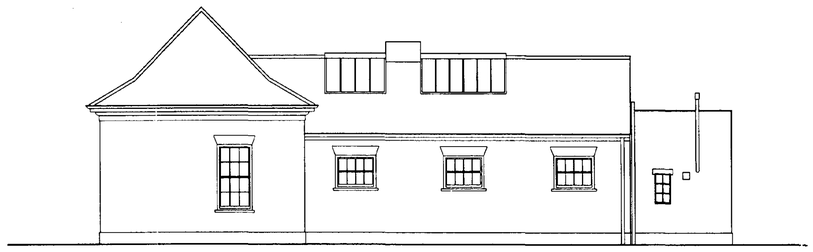

South Elevation.

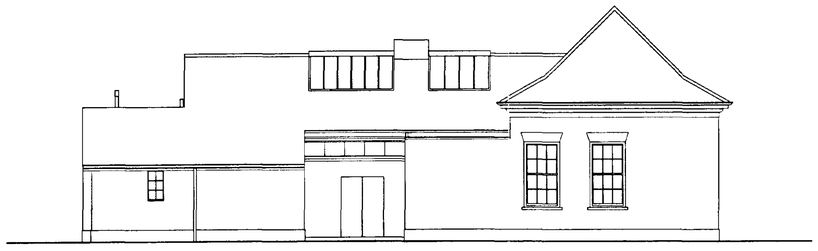

North Elevation.

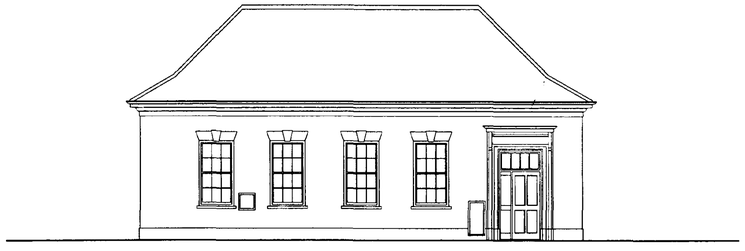

West Elevation.

EXISTING ELEVATIONS

DETERMINED AS PLAN

18 JUL 2000

Ref: 0899/00

PETER SMITH ASSOCIATES Architects

The Studio
57 Main Street
Baston
Peterborough PE69PB

Tel. 01778 560090
Fax. 01778 560091

project: HOLBEACH LETTER OFFICE EXTENSION / REFURBISHMENT.

drawing: PROPOSED AND EXISTING ELEVATIONS.

client: POST OFFICE PROPERTY HOLDINGS

drawing no. 99/3217/04

revision

scale 1:00 date JULY 2000