




SOUTH ELEVATION.

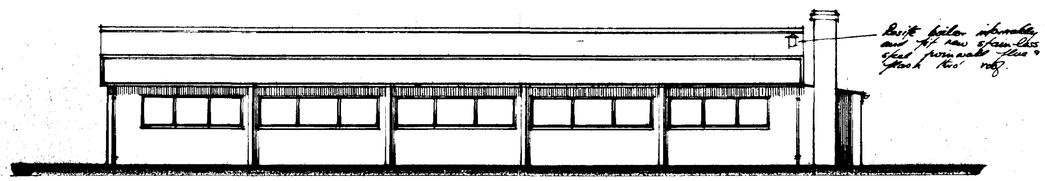


NORTH ELEVATION.

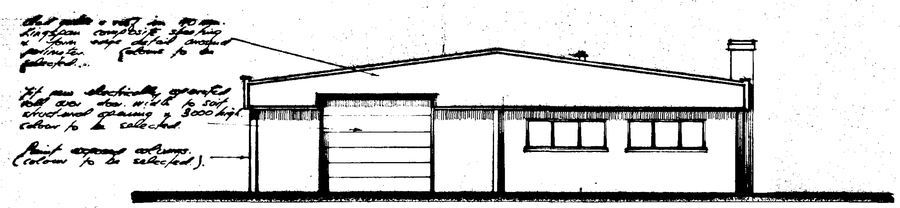


EAST ELEVATION.

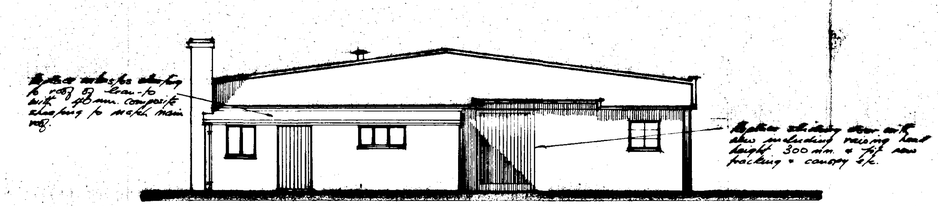


WEST ELEVATION.

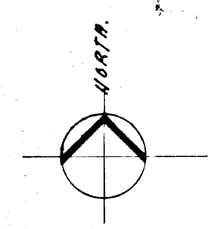


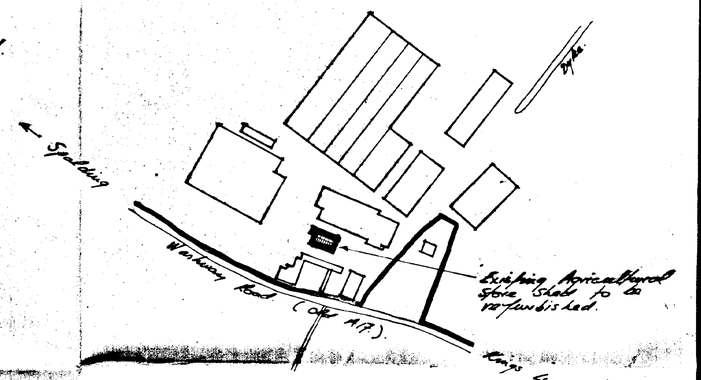

LOCATION PLAN: 1 to 2500.

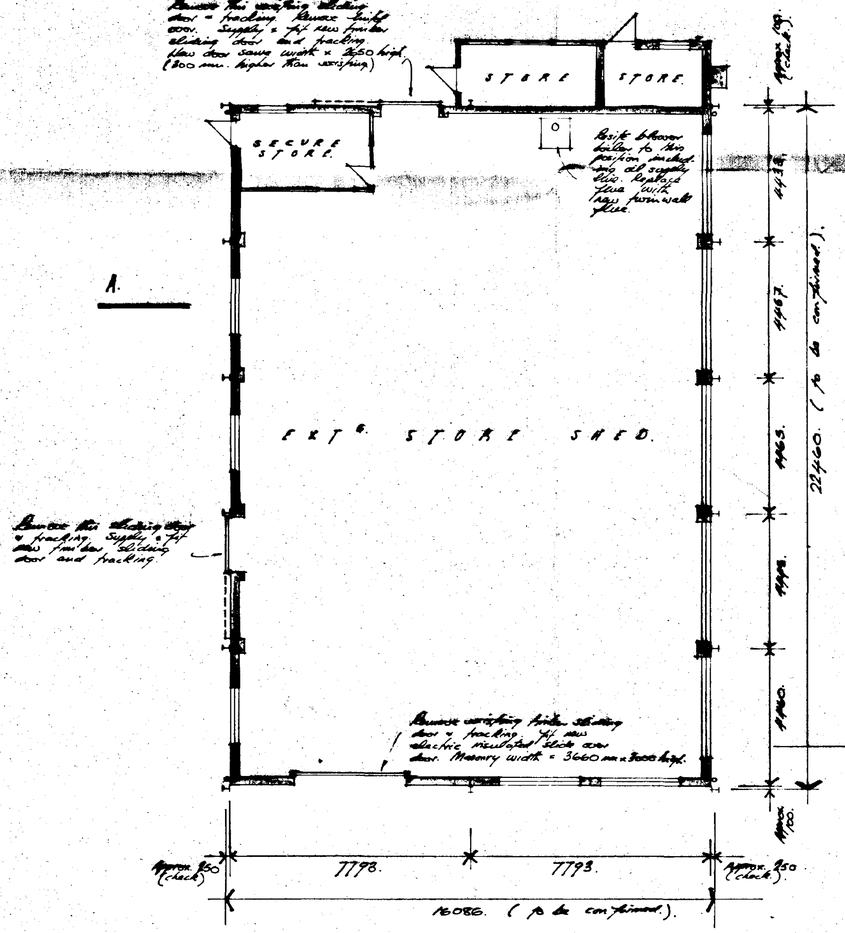

FLOOR PLAN LAYOUT. (1:100.)

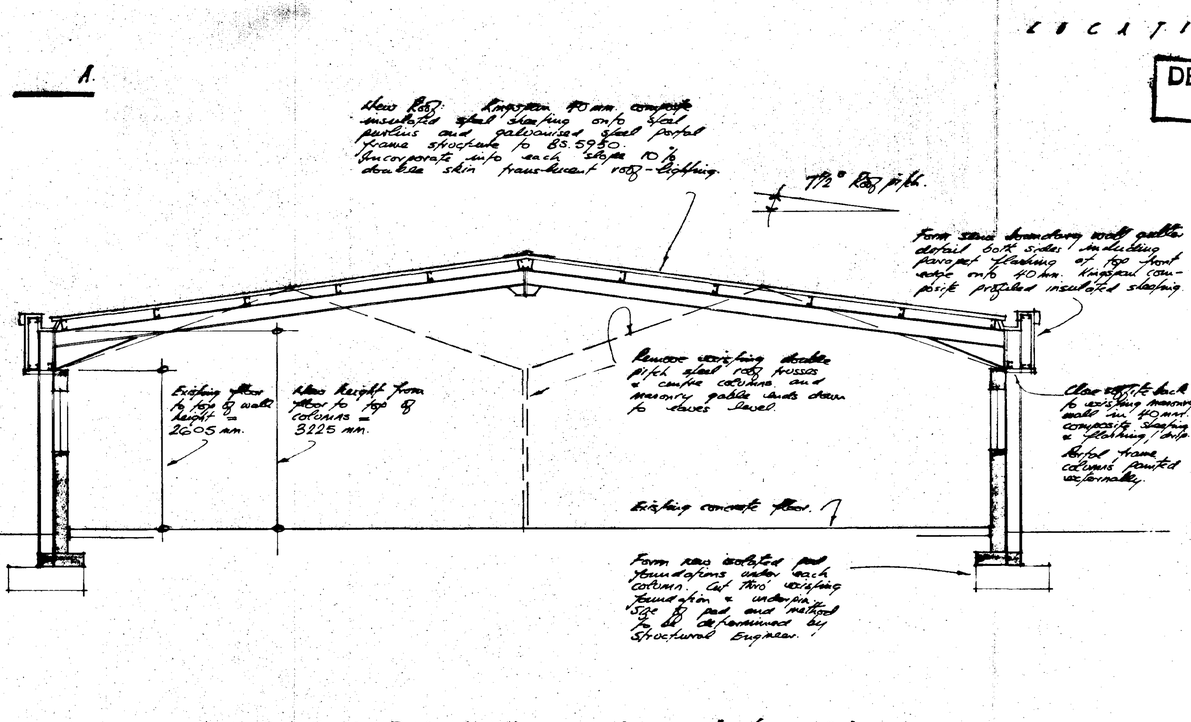

SECTION A - A. (1 to 50.)

DETERMINED PLAN

SOUTH HOLLAND DC HOUSING & PLANNING
14 SEP 1998
Ref: 0910/98

PROJECT
PROPOSED REFURBISHMENT OF STORE SHED.
O. A. TAYLOR & SONS.
HOLBEACH. LINCS.


DRAWING TITLE
PLANNING DRAWING.

SCALE: 1 to 100/50. DATE SEPT. 1998.
DRAWN: PGodfrey CHECKED

Peter Godfrey
ASSOCIATE CHARTERED INSTITUTE OF BUILDING
Building and Design Consultant
CHELWOOD HOUSE, SHERNBORNE ROAD,
DERSINGHAM, KING'S LYNN.
NORFOLK. PE31 6HZ.
Tel/Fax: (01485) 543765 Mobile: 0585 645605


DRAWING NUMBER REVISION
6/98/2157-4.

1) This drawing has been prepared to cover matters which are the requirements of the Building Regulations/ Planning and is not intended to constitute a full specification of the work.
2) Do not scale this drawing.
3) All dimensions, details, components and assemblies shall be verified by the contractor PRIOR to construction, manufacture or supply.
4) Any conflicting information, errors or omissions shown or implied on this drawing shall be referred to PETER GODFREY PRIOR to construction or ordering of materials.
5) This drawing and the works depicted are the Copyright of PETER GODFREY and may not be copied in part or whole without written permission
Hussey & Knights D.S. (UK) 97929

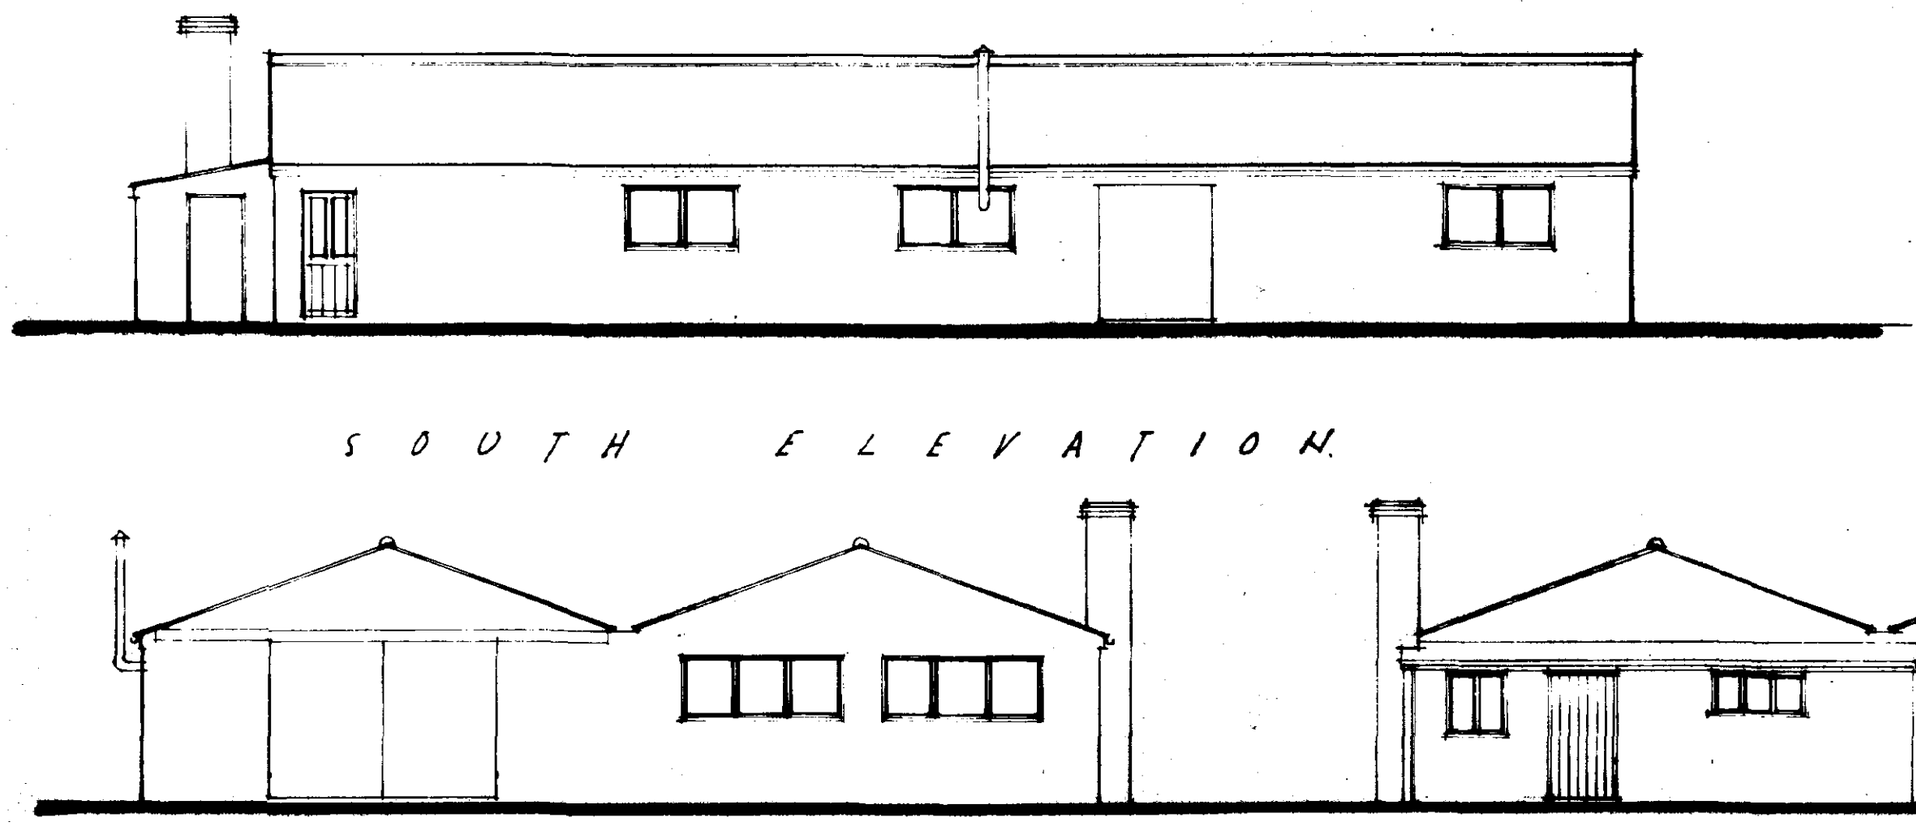


SOUTH ELEVATION.

EAST ELEV.

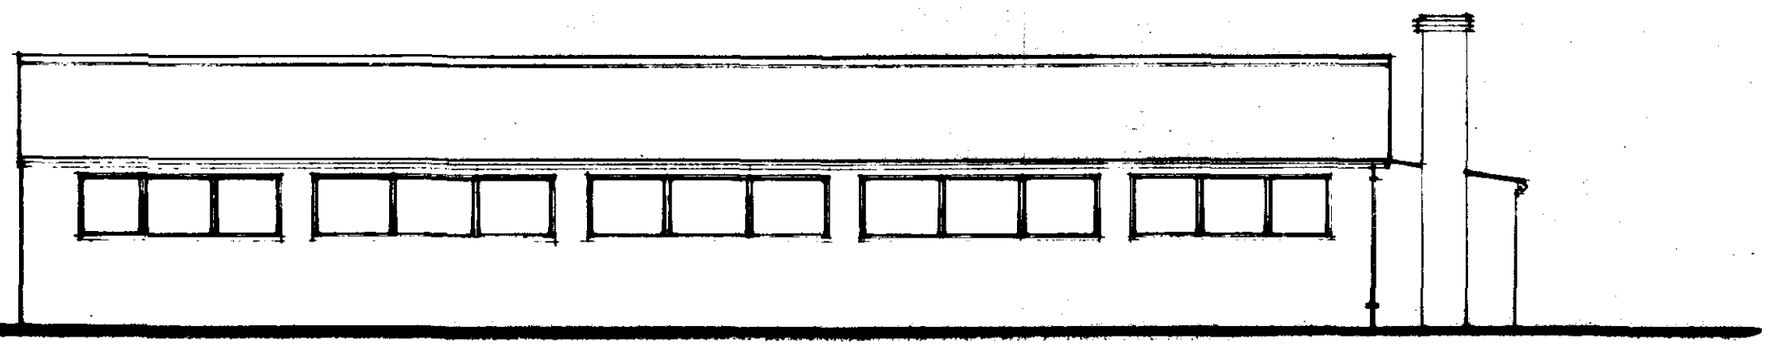

WEST ELEV.

NORTH ELEVATION.

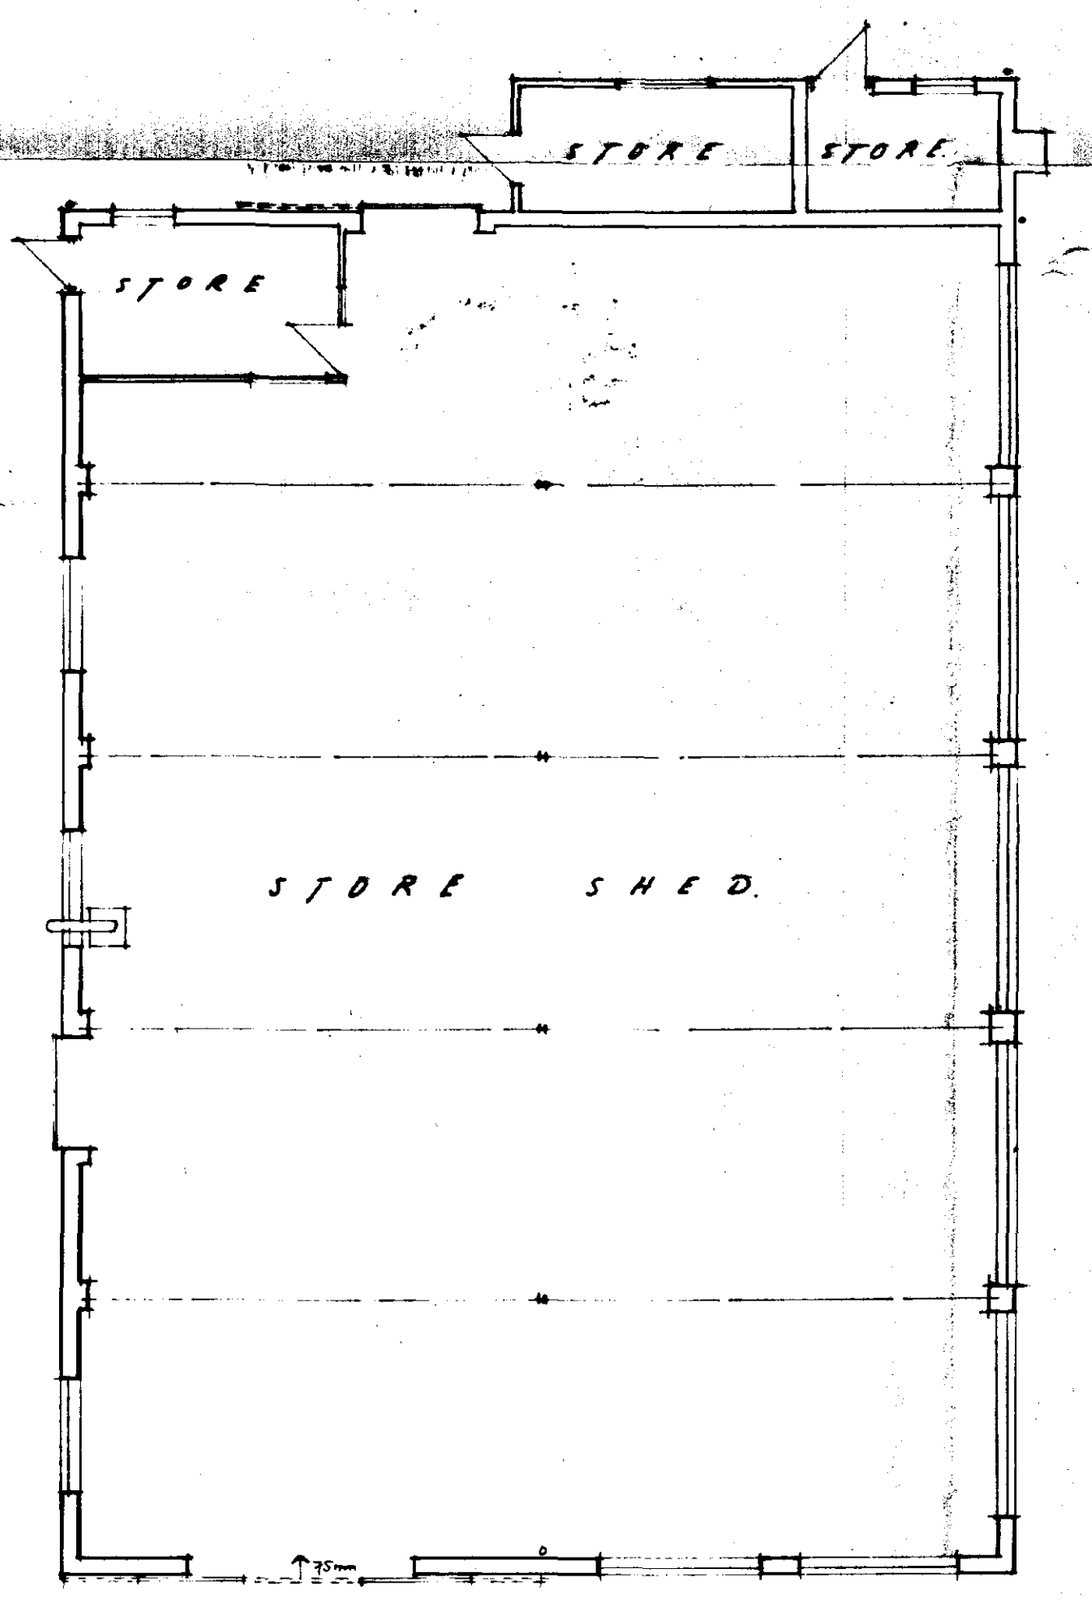

PLAN.

DETERMINED
PLAN
SOUTH HOLLAND DC
HOUSING & PLANNING
14 SEP 1998
Ref: 0910/98

PROJECT

PROPOSED REFURB.
STORE SHED.
O. A. TAYLOR & SONS.

DRAWING TITLE

PLAN AS EXISTING.

SCALE · 1 TO 100. DATE · JUNE '98.

DRAWN · Godley. CHECKED

Peter Godfrey
ASSOCIATE CHARTERED INSTITUTE OF BUILDING
Building and Design Consultant

CHELWOOD HOUSE, SHERNBORNE ROAD,
DERSINGHAM, KING'S LYNN.
NORFOLK. PE31 6HZ.

Tel/Fax: (01485) 543765 Mobile: 0585 645605

DRAWING NUMBER REVISION

6/98/2157-1

1) This drawing has been prepared to cover matters which are the requirements of the Building Regulations/ Planning and is not intended to constitute a full specification of the work.
2) Do not scale this drawing.
3) All dimensions, details, components and assemblies shall be verified by the contractor PRIOR to construction, manufacture or supply.
4) Any conflicting information, errors or omissions shown or implied on this drawing shall be referred to PETER GODFREY PRIOR to construction or ordering of materials,
5) This drawing and the works depicted are the Copyright of PETER GODFREY and may not be copied in part or whole without written permission.

Hussey & Knights D.S. (UK) 97929