

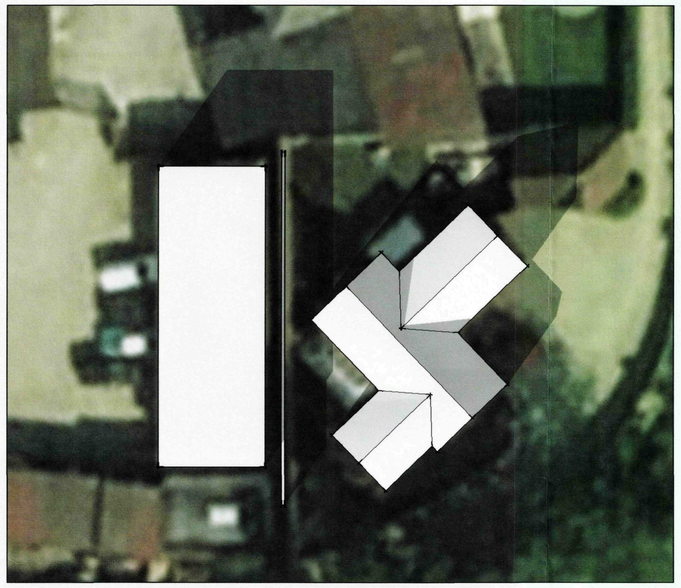



SHADOWS TO EXISTING BUILDING
PREDICTED AT 12/11/2009 AT 2PM

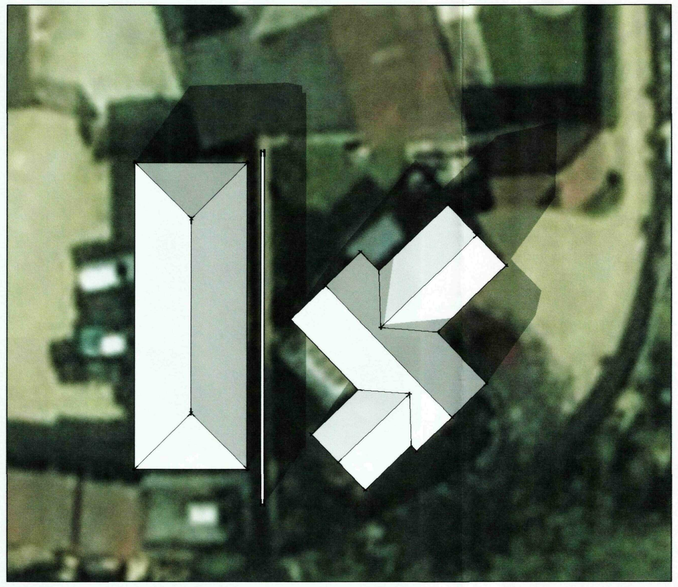


SHADOWS TO PROPOSED BUILDING
PREDICTED AT 12/11/2009 AT 2PM

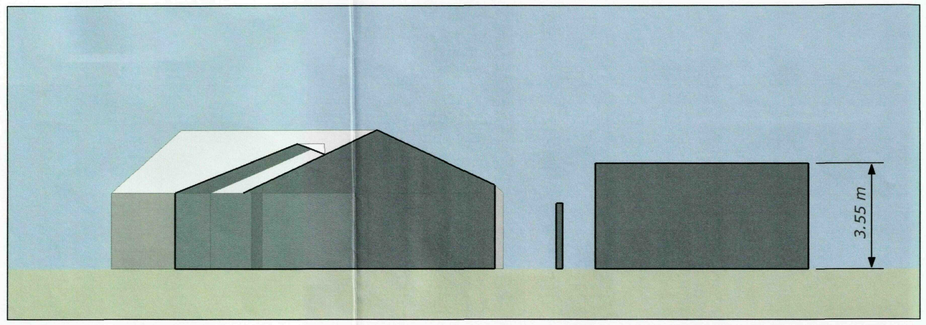


RELATIONSHIP OF EXISTING BUILDING
WITH DOMESTIC BUNGALOW TO EASTERN SIDE

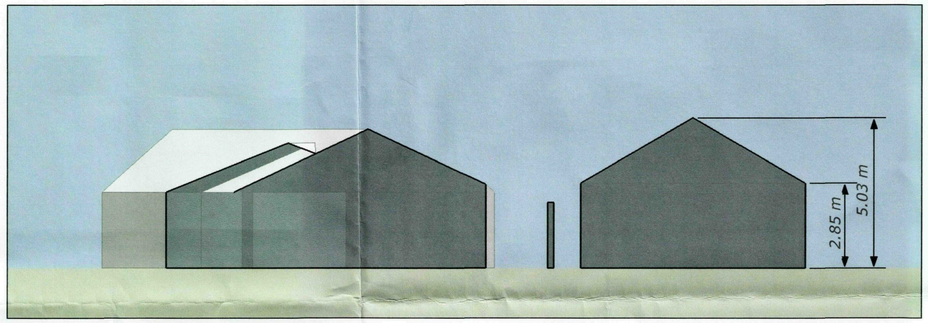

RELATIONSHIP OF PROPOSED BUILDING
WITH DOMESTIC BUNGALOW TO EASTERN SIDE

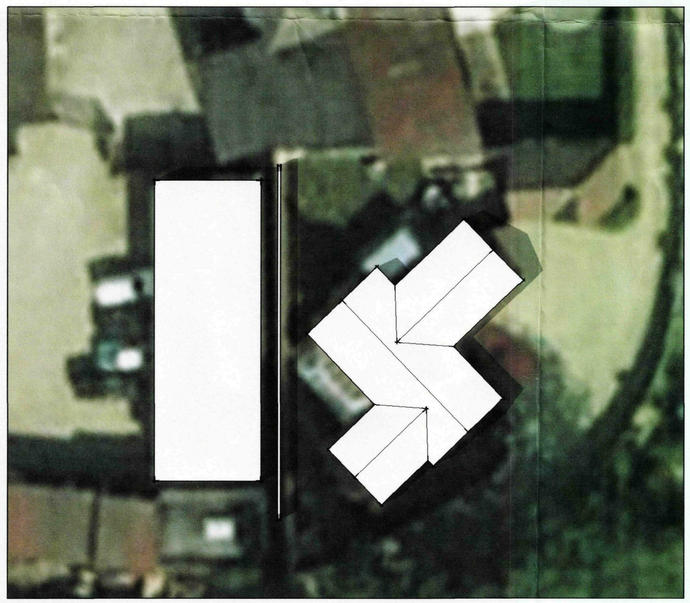

SHADOWS TO EXISTING BUILDING
PREDICTED AT 06/06/2009 AT 2PM

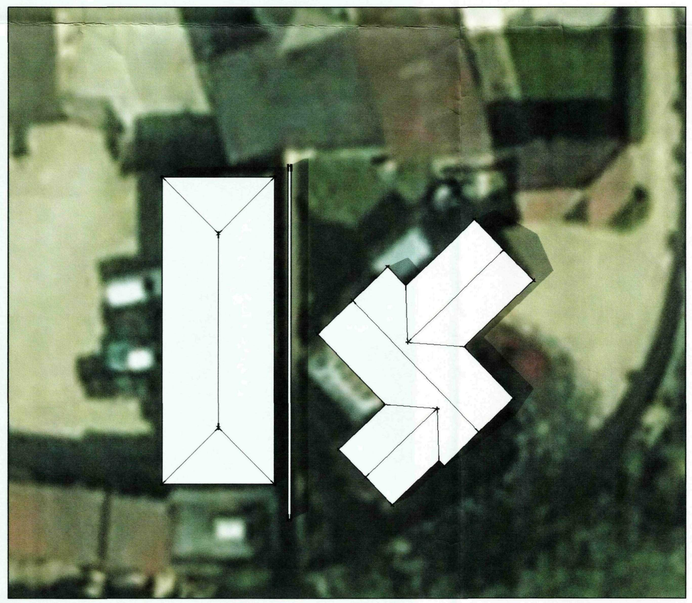

SHADOWS TO PROPOSED BUILDING
PREDICTED AT 06/06/2009 AT 2PM

SHDC
Planning & Development
23 NOV 2009
Ref: 0912-09

GR MERCHANT LTD.


4 WRIGHTS MEWS 12A PARK ROAD HOLBEACH SPALDING LINCS PE12 7EE
TEL 01406 490800 FAX 01406 425744 E-MAIL gr.merchant@btconnect.com

PROJECT REFURBISHMENT & ALTERATIONS OF EXISTING BUILDING
WRIGHTS MEWS 12A PARK ROAD HOLBEACH LINCS
CLIENT WRIGHTS PROPERTIES LTD.

DRAWING SECTIONS AND SHADOWS
JOB REF 2013/09 DRAWING NO 04 DATE NOV 2009 DRAWN JPW
SCALES 1/200 1/100



BLOCK PLAN

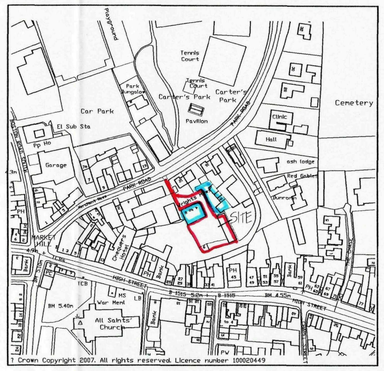

LOCATION PLAN

PLANTING AREAS (SHRUBBERY) - TO FRONT MAINLY

PLANT NAME & SPECIFICATION (for planting season) Oct-Mar only

Berberis thunbergii - Transplant, H 2 450-600mm high
Catananche Trancheti - Transplant, H 1 450-600mm high
Hedera Helix "Hibernica" - 300-450mm spread. 9cm pot. minimum of 3 no. breaks
Liquidrum Ovalifolium "Aureum - 300-450mm high. 5L pot
Lonicera Pileata - 300-450mm spread. 5L pot
Prunus Lusitanica - 450-600mm high. 5L pot
Prunus "Otto Luyken" - 300-450mm spread. 5L pot
Pyracantha "Soleil D'Or" - 450-600mm high. 5L pot
Rosa Rugosa "Frau Dagmar Hastrup" - 300-450mm high. Bare root
Rubus Cockburnianus - 600-900mm high. 5L pot
Rubus Tridel Benenden - 450-600mm high. 5L pot

N.B. AFTER PLANTING 65MM DEEP LAYER OF MEDIUM GRADE BARK MULCH TO BE APPLIED.

MATERIALS :-

RED FACING BRICKS.
SLATE GREY ROOF
DARK STAIN WINDOWS AND DOORS (TO MATCH EXISTING UNITS) .
CREAM SMOOTH RENDER PANELS TO MATCH EXISTING UNITS
BLACK RAINWATER GOODS.

SHDC
Planning & Development
23 NOV 2009
Ref: 0912-09

ref:	revision	date

G. R. MERCHANT LTD.
I.ENG AMICE FIWO

ARCHITECTURAL, STRUCTURAL AND LAND DRAINAGE CONSULTANTS

4 Wrights Mews
12A Park Road, Holbeach,
Spalding, Lincs. PE12 7EE
Tel: 01406 490800
Fax: 01406 425744
E-Mail: gr.merchant@btconnect.com

Project
REFURBISHMENT & ALTERATIONS OF EXISTING BUILDING
WRIGHTS MEWS 12A PARK ROAD
HOLBEACH LINCS

Client
WRIGHTS PROPERTIES LTD.


Drawing
PROPOSED BLOCK & LOCATION PLANS

Job Ref.	Drawing No.
2013/09	01
Date	**Drawn**
NOV 2009	JPW

Scales
1/100 1/2500

DO NOT SCALE FROM THIS DRAWING

This drawing is copyright and may not be altered, traced, photographed or used for any other purpose other than that for which it is issued. The General Contractor is to check all dimensions on site and report any discrepancies to the Architect. All details shown on this drawing including foundations are based upon typical site conditions related to the area. No responsibility can be accepted for abnormal conditions which may be discovered during construction unless reported to the Architect so that design amendments may be considered. Site soil surveys are recommended in respect of foundations to establish specific site conditions before foundation work is undertaken. This drawing is limited in the amount of information contained and does not purport to contain a full specification of the works. It is solely for the purpose of obtaining Planning / Building Regulation approval. This drawing must not be used as a contract document alone. The works will not be supervised or inspected on site by G R Merchant or any representative thereof. It is the client or their appointed agents responsibility to control workmanship, substitution of materials, adherence to specification, variations to contract etc All materials to be new unless otherwise stated and all components and materials etc. to be used fitted and installed etc. in strict accordance with manufacturers instruction and relevant code of practice. Materials shall conform to appropriate British standard specification or BBA certificate or European code equivalent. The Employer / Client must ensure that the selected contractor and sub-contractors are competent and adequately resourced to undertake the works to meet Health and Safety legislation on Building sites and Work places. The Employer / Client is advised that should the works need to comply with the Construction Design and Management Regulations an Independent Planning Supervisor will be required. The works shall comprise of all that is shown on the drawing and details. Work that may not specifically be shown but may be reasonably inferred as necessary to carry out the works shall be deemed to be included. It is the plot / land owners responsibility to be aware of the Party Wall etc. Act 1996, when building in close proximity to adjoining neighbors boundaries.

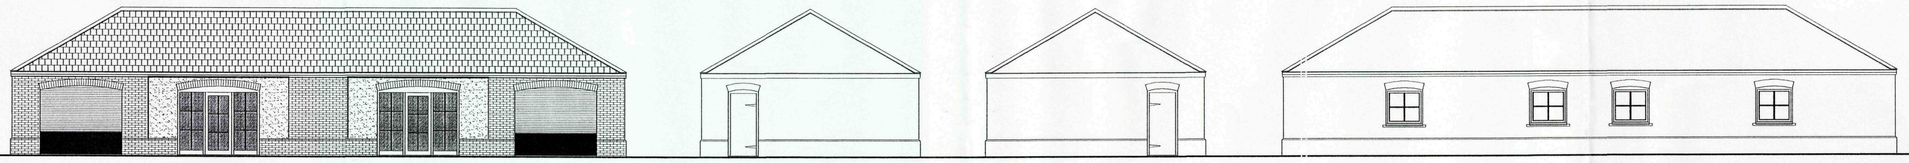


FRONT ELEVATION


SIDE ELEVATION

SIDE ELEVATION

REAR ELEVATION

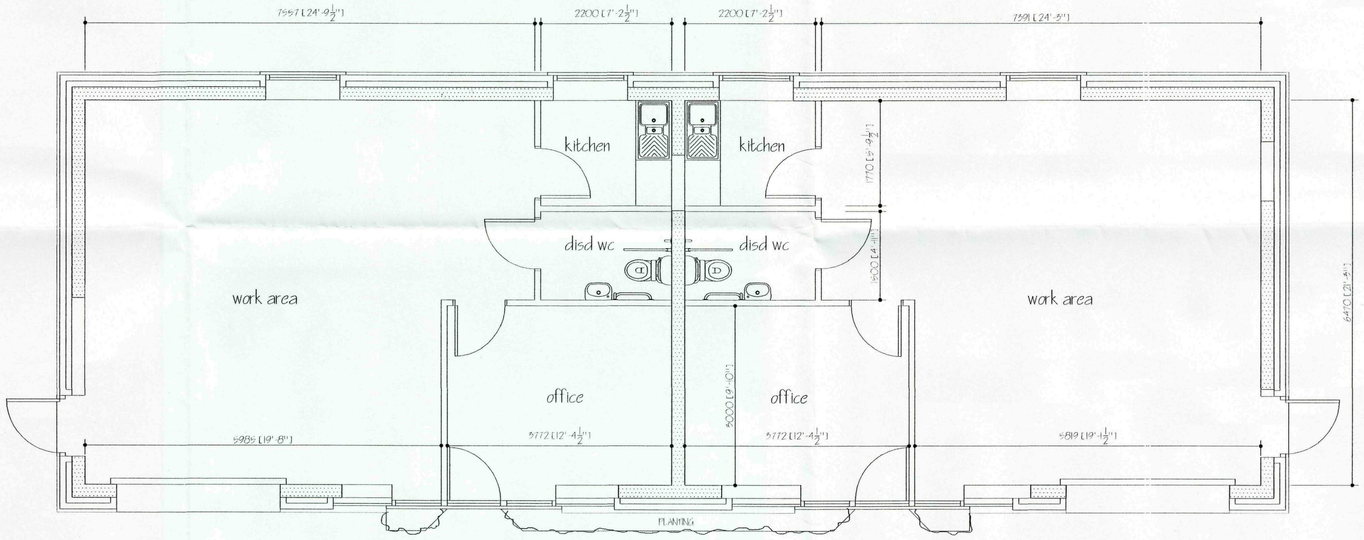

FLOOR PLAN

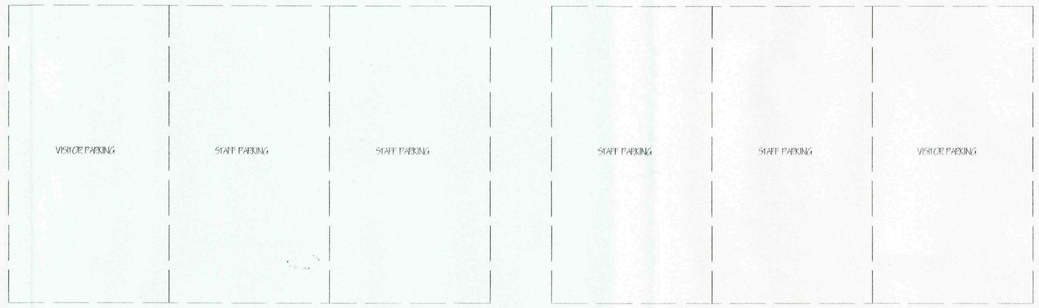

EXTENT OF NEW TARMAC

ref:	revision	date
A	ALTERATIONS TO ELEVATIONS AND PLANS	NOV 2009

G. R. MERCHANT LTD.
I.ENG AMICE FIWO

ARCHITECTURAL, STRUCTURAL AND LAND DRAINAGE CONSULTANTS

4 Wrights Mews
12A Park Road, Holbeach,
Spalding, Lincs. PE12 7EE
Tel: 01406 490800
Fax: 01406 425744
E-Mail: gr.merchant@btconnect.com

SHDC
Planning & Development
23 NOV 2009
Ref: 0912-09

Project
REFREFURBISHMENT & ALTERATIONS OF EXISTING BUILDING
WRIGHTS MEWS 12A PARK ROAD
HOLBEACH LINCS

Client
WRIGHTS PROPERTIES LTD.


Drawing
PROPOSED PLANS AND ELEVATIONS

Job Ref.	Drawing No.
2015/09	05A
Date: SEP 2009	Drawn: JPW


Scales
1/50 1/100

DO NOT SCALE FROM THIS DRAWING

This drawing is copyright and may not be altered, traced, photographed or used for any other purpose other than that for which it is issued. The General Contractor is to check all dimensions on site and report any discrepancies to the Architect. All details shown on this drawing including foundations are based upon typical site conditions related to the area. No responsibility can be accepted for abnormal conditions which may be discovered during construction unless reported to the Architect so that [illegible] may be considered. The contractor is responsible for the full design and construction of all foundations to establish specific site conditions before foundation work is undertaken. This drawing is limited to the amount of information contained and does not purport to contain a full specification of the works. It is solely for the purpose of obtaining Planning / Building Regulation approval. This drawing must not be used as a contract document alone. The works will not be supervised or inspected on site by G R Merchant or any representative thereof. It is the client or their appointed agents responsibility to control workmanship, substitution of materials, adherance to specification, variations to contract etc All materials to be new unless otherwise stated and all components and materials etc. to be used fitted and installed etc. in strict accordance with manufacturers instruction and relevant code of practice. Materials shall conform to appropriate British standard specification or BBA certificate or European code equivalent. The Employer / Client shall ensure that the selected contractor is conversant with and adopts all measures necessary to achieve compliance with Health and Safety legislation for Building sites and Work places. The Employer / Client is advised that should the works need to be notified to the Health and Safety Executive under the Construction (Design & Management) Regulations a Supervisor will be required. The works shall comprise of all that is shown on the drawing and details. Work that may not specifically be shown but may be reasonably inferred as necessary to carry out the works shall be deemed to be included. It is the plot / land owners responsibility to be aware of the Party Wall etc. Act 1996, when building in close proximity to adjoining neighbors boundaries.

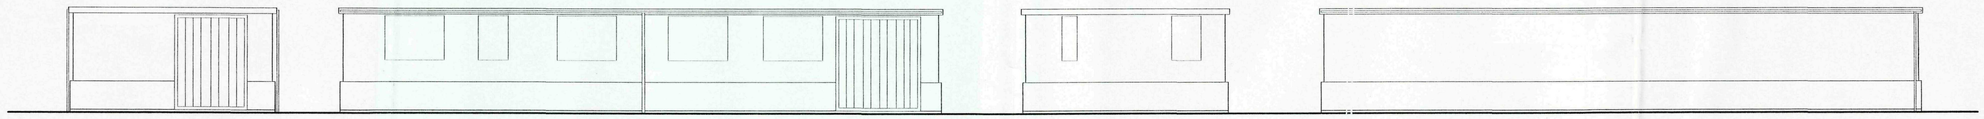

SIDE ELEVATION | FRONT ELEVATION | SIDE ELEVATION | REAR ELEVATION

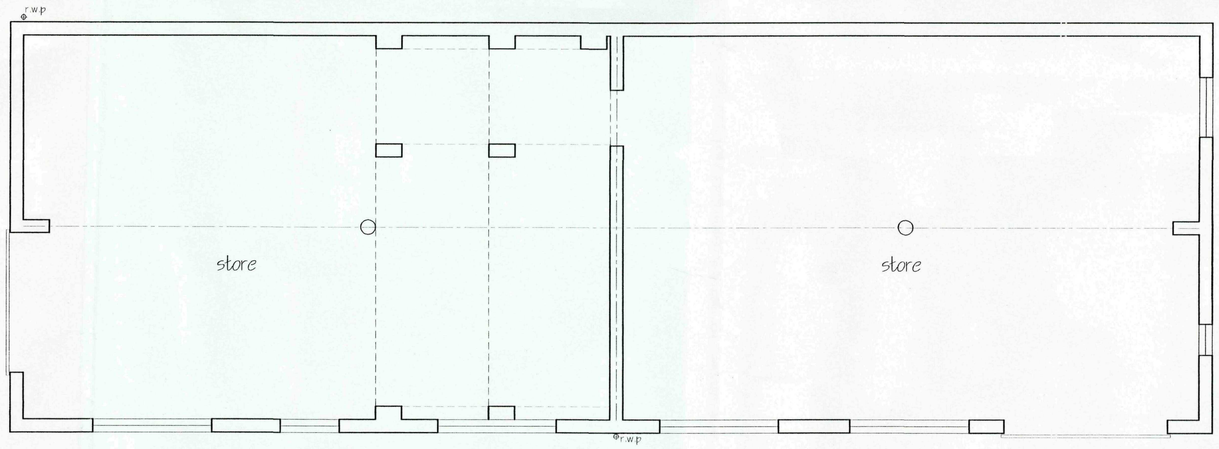

FLOOR PLAN

SHDC
Planning & Development
23 NOV 2009
Ref: 0912.09

ref:	revision	date

G. R. MERCHANT LTD.
I.ENG AMICE FIWO

ARCHITECTURAL, STRUCTURAL AND LAND DRAINAGE CONSULTANTS

4 Wrights Mews
12A Park Road, Holbeach,
Spalding, Lincs. PE12 7EE
Tel: 01406 490800
Fax: 01406 425744
E-Mail: gr.merchant@btconnect.com

Project
REFURBISHMENT & ALTERATIONS OF EXISTING BUILDING
WRIGHTS MEWS 12A PARK ROAD
HOLBEACH LINCS

Client
WRIGHTS PROPERTIES LTD.

Drawing
EXISTING PLANS AND ELEVATIONS

Job Ref.	Drawing No.
2015/09	02
Date	**Drawn**
NOV 2009	JPW

Scales
1/50 1/100

DO NOT SCALE FROM THIS DRAWING

This drawing is copyright and may not be altered, exact, photographed or used for any other purpose other than that for which it is issued. The General Contractor is to check all dimensions on site and report any discrepancies to the Architect. All details shown on this drawing including boundaries are based upon typical site conditions related to the area. No responsibility can be accepted for abnormal conditions which may be encountered on site unless reported to the Architect so that amendments may be carried out. Site and service investigations are recommended in respect of foundations to establish specific site conditions before the foundation work is commenced. This drawing is limited to the amount of information contained and does not purport to contain a full specification of the works. It is solely for the purpose of obtaining Planning / Building Regulation approval. This drawing must not be used as a contract document alone. The works will not be supervised or inspected on site by G R Merchant or any representative thereof. It is the client or their appointed agents responsibility to control workmanship, substitution of materials, adherence to specifications, variations to contract etc All materials to be new unless otherwise stated and all components and materials etc. to be used fitted and installed etc. in strict accordance with manufacturers instruction and relevant code of practice. Materials shall conform to appropriate British standard specification or BBA certificate or European code equivalent. The Employer / Client shall ensure that the selected contractor is conversant with and adopts all measures necessary to achieve compliance with Health and Safety legislation for Building sites and Work places. The Employer / Client is advised that should the works need to comply with the Construction Design and Management Regulations an independant Planning Supervisor will be required. The works shall comprise of all that is shown on the drawing and details. Work that may not specifically be shown but may be reasonably inferred as necessary to carry out the works shall be deemed to be included. It is the plot / land owners responsibility to be aware of the Party Wall etc. Act 1996 when building in close proximity to adjoining neighbors boundaries.