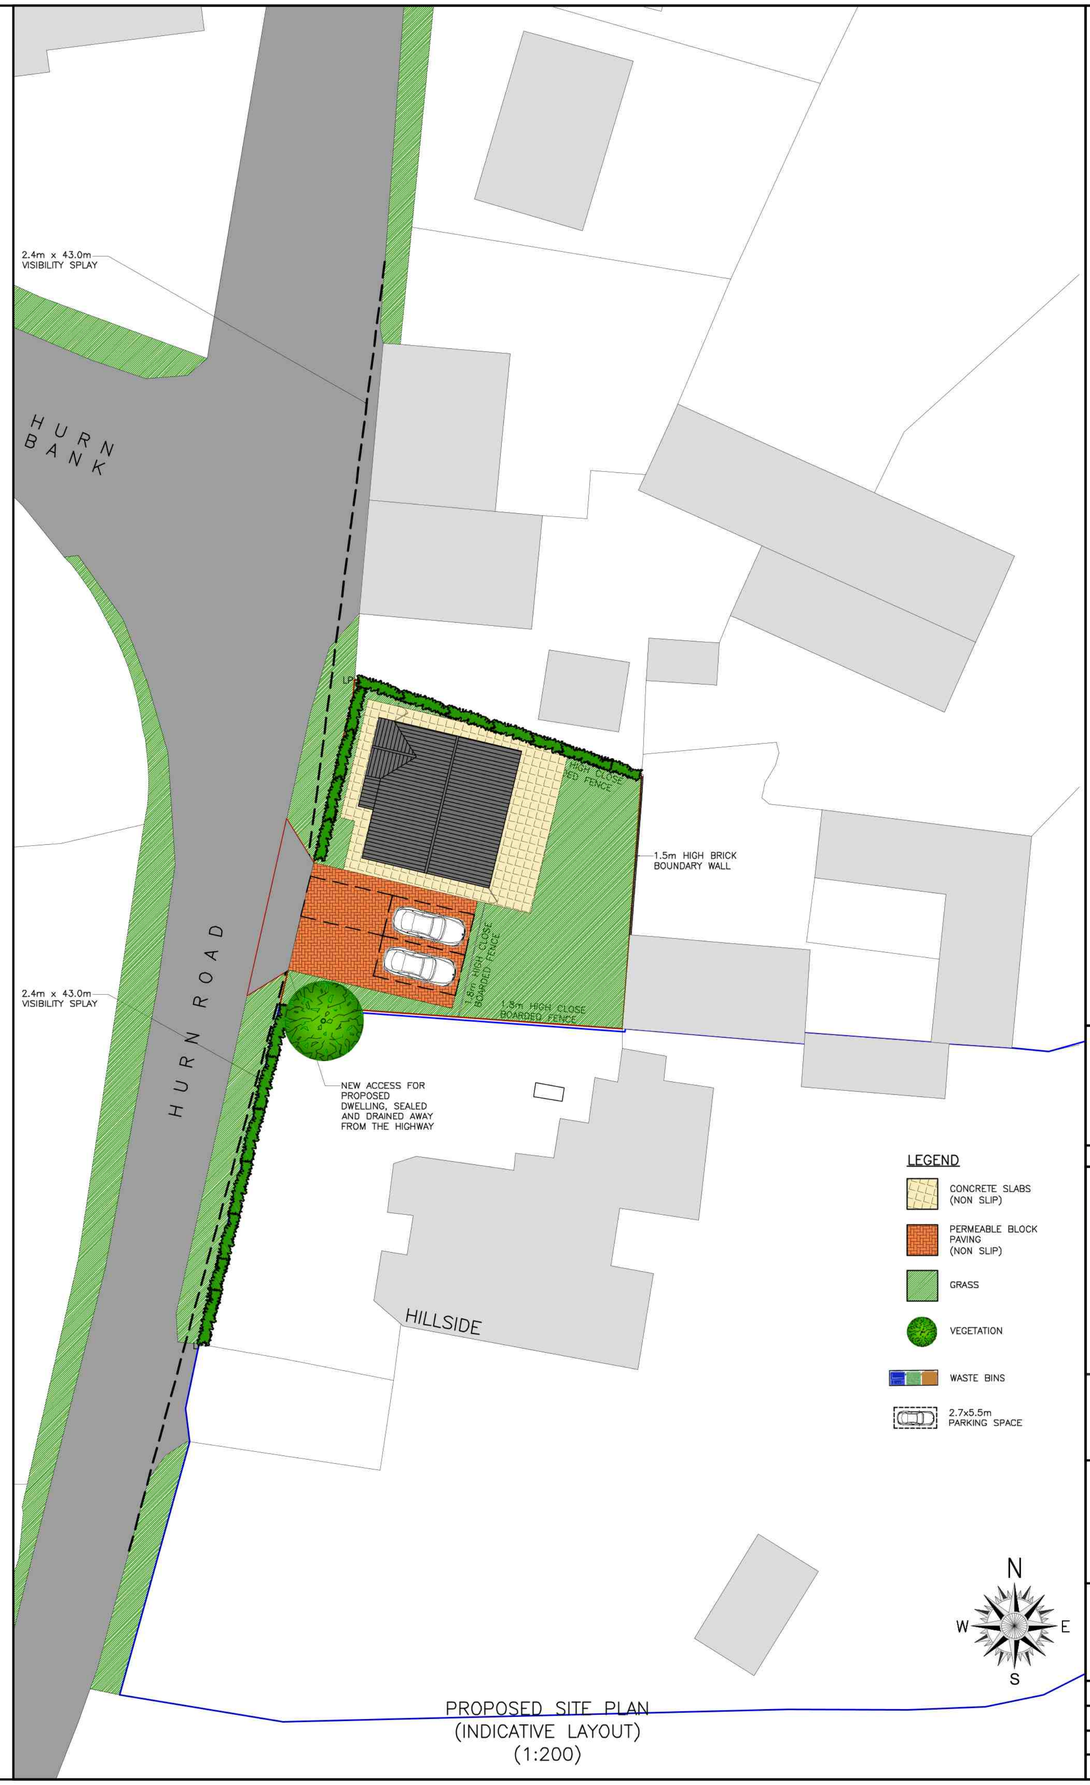


PROPOSED SITE PLAN
(INDICATIVE LAYOUT)
(1:200)

Copyright on all drawings prepared by Morton & Hall Consulting Limited is their property. Drawings and designs may not be reproduced in part or in whole without their written permission.

Please read, if in doubt ask. Change nothing without consulting the Engineers.

Contractor to check all dimensions on site before work starts or materials are ordered. Do not scale, if in doubt ask. All dimensions are in mm unless stated otherwise.

Where materials, products and workmanship are not fully specified they are to be of the standard appropriate to the works and suitable for the purpose stated in or reasonably to be inferred from the drawings and specification. All work to be in accordance with good building practice and BS 8000 to the extent that the recommendations define the quality of the finished work. Materials products and workmanship to comply with all British Standards and EOTA standards with, where appropriate, BS or EC marks.

All products and materials to be handled, stored, prepared and used or fixed in accordance with the manufacturers current recommendations.

The contractor is to arrange inspections of the works by the BCO (or NHBC) as required by the Building Regulations and is to obtain completion certificate and forward to the Engineer

REVISIONS	DATE

MORTON & HALL
CONSULTING LIMITED
CONSULTING STRUCTURAL ENGINEERS

1 Gordon Avenue,
March,
Cambridgeshire.
PE15 8AJ

Tel: 01354 655454
Fax: 01354 660467
E-mail: mortonandhall@gmail.com
Website: www.mortonconsultingengineers.co.uk

Fenland District Council
Building
Design Awards
Building Excellence In Fenland

CLIENT
Mr. Von Haartman

PROJECT
Development North of
Hillside, Hurn Road
Holbeach Hurn, Holbeach
Spalding, PE12 8JE

TITLE
Proposed Site Plan
(INDICATIVE LAYOUT)

DRAWN: R.Papworth	DATE OF ISSUE:
CHECKED:	
DATE: Oct 2025	DRAWING NUMBER: H10449/02
SCALE: As Shown	