


NORTH EAST ELEVATION

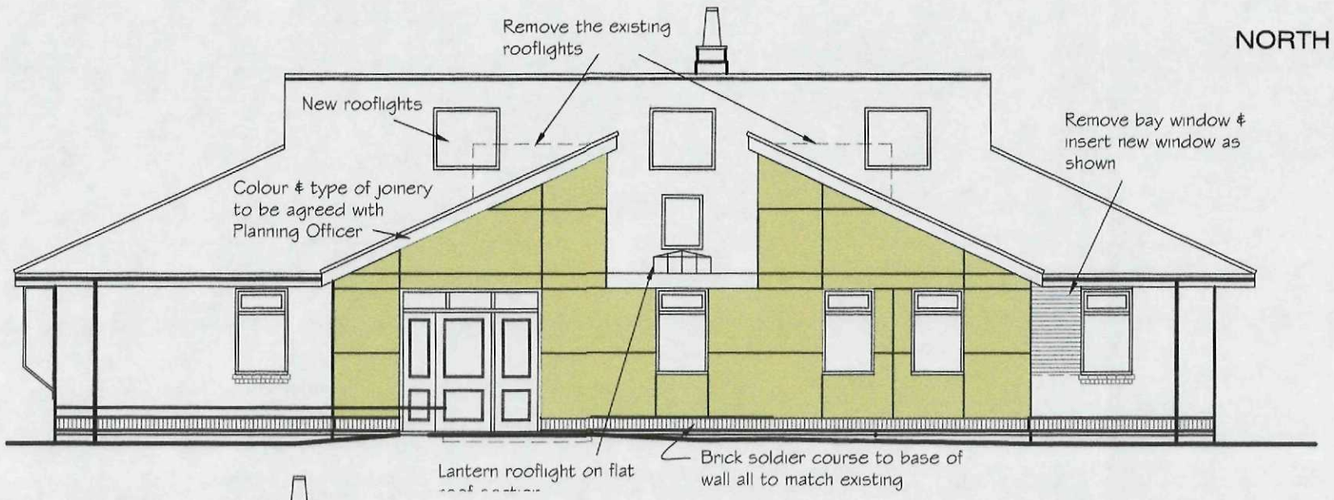

SOUTH EAST ELEVATION

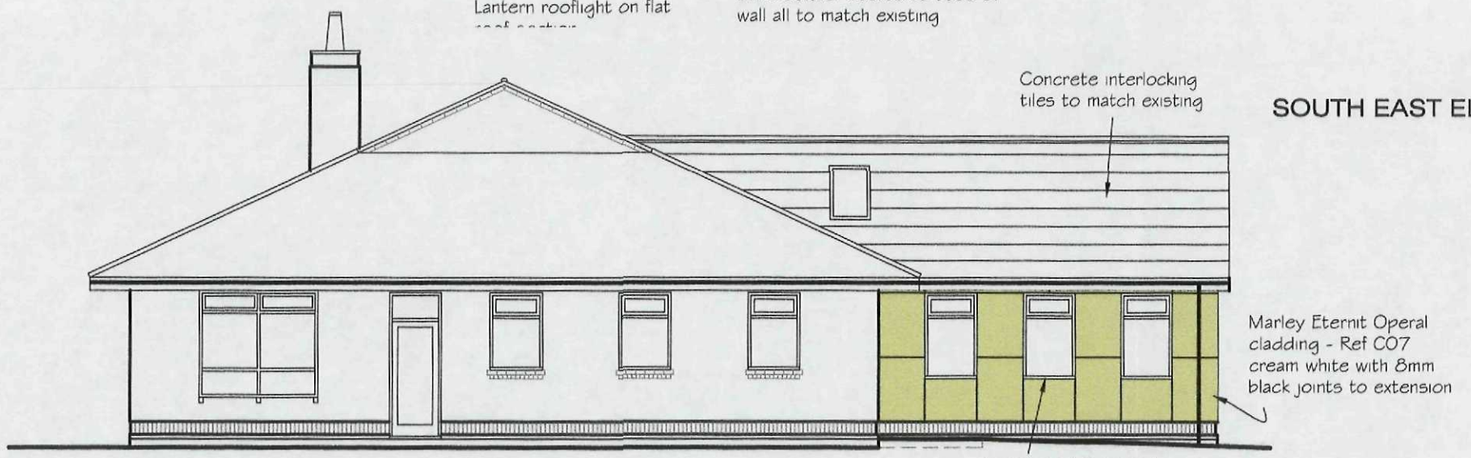

NORTH WEST ELEVATION

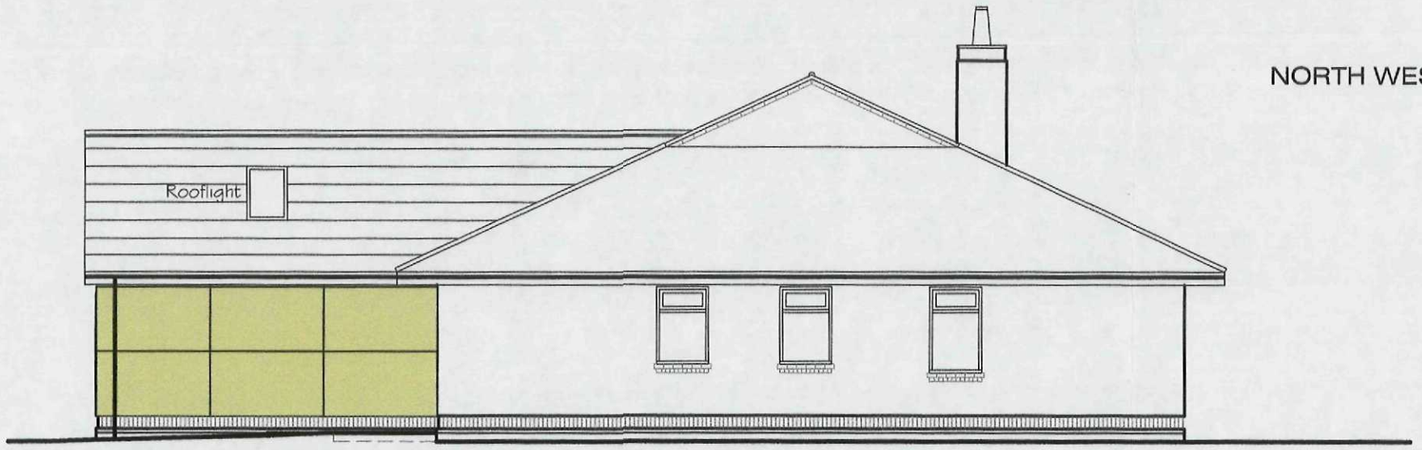

SHDC
Planning & Development
- 2 DEC 2010
Ref: 0913-10

AMENDED PLAN
Ref. A1

AMDT A - ROOFLINE TIED IN TO MAIN ROOF
AMDT B - ROOFLIGHTS TO WAITING ROOM ENLARGED

M2 BUILDING CONSULTANTS LLP
8 Teal Grove, Cowbit, Spalding, Lincs. PE12 6XG
Tel: (01406) 380139
Email: info@m2-buildingconsultants.biz

PROJECT
PROPOSED EXTENSION AT LITTLEBURY MEDICAL CENTRE
FISHPOND LANE HOLBEACH SPALDING LINCS PE12 7DE


DRAWN: GM
DATE: OCTOBER 2010
SCALE: 1: 100

DRAWING TITLE
PROPOSED ELEVATIONS


DWG NR.
LOC 362.02.10 / 13 B

This drawing is the copyright property of M2 Building Consultants LLP.

The contractor is to check all measurements on site before commencing work.
Read in conjunction with engineers details.

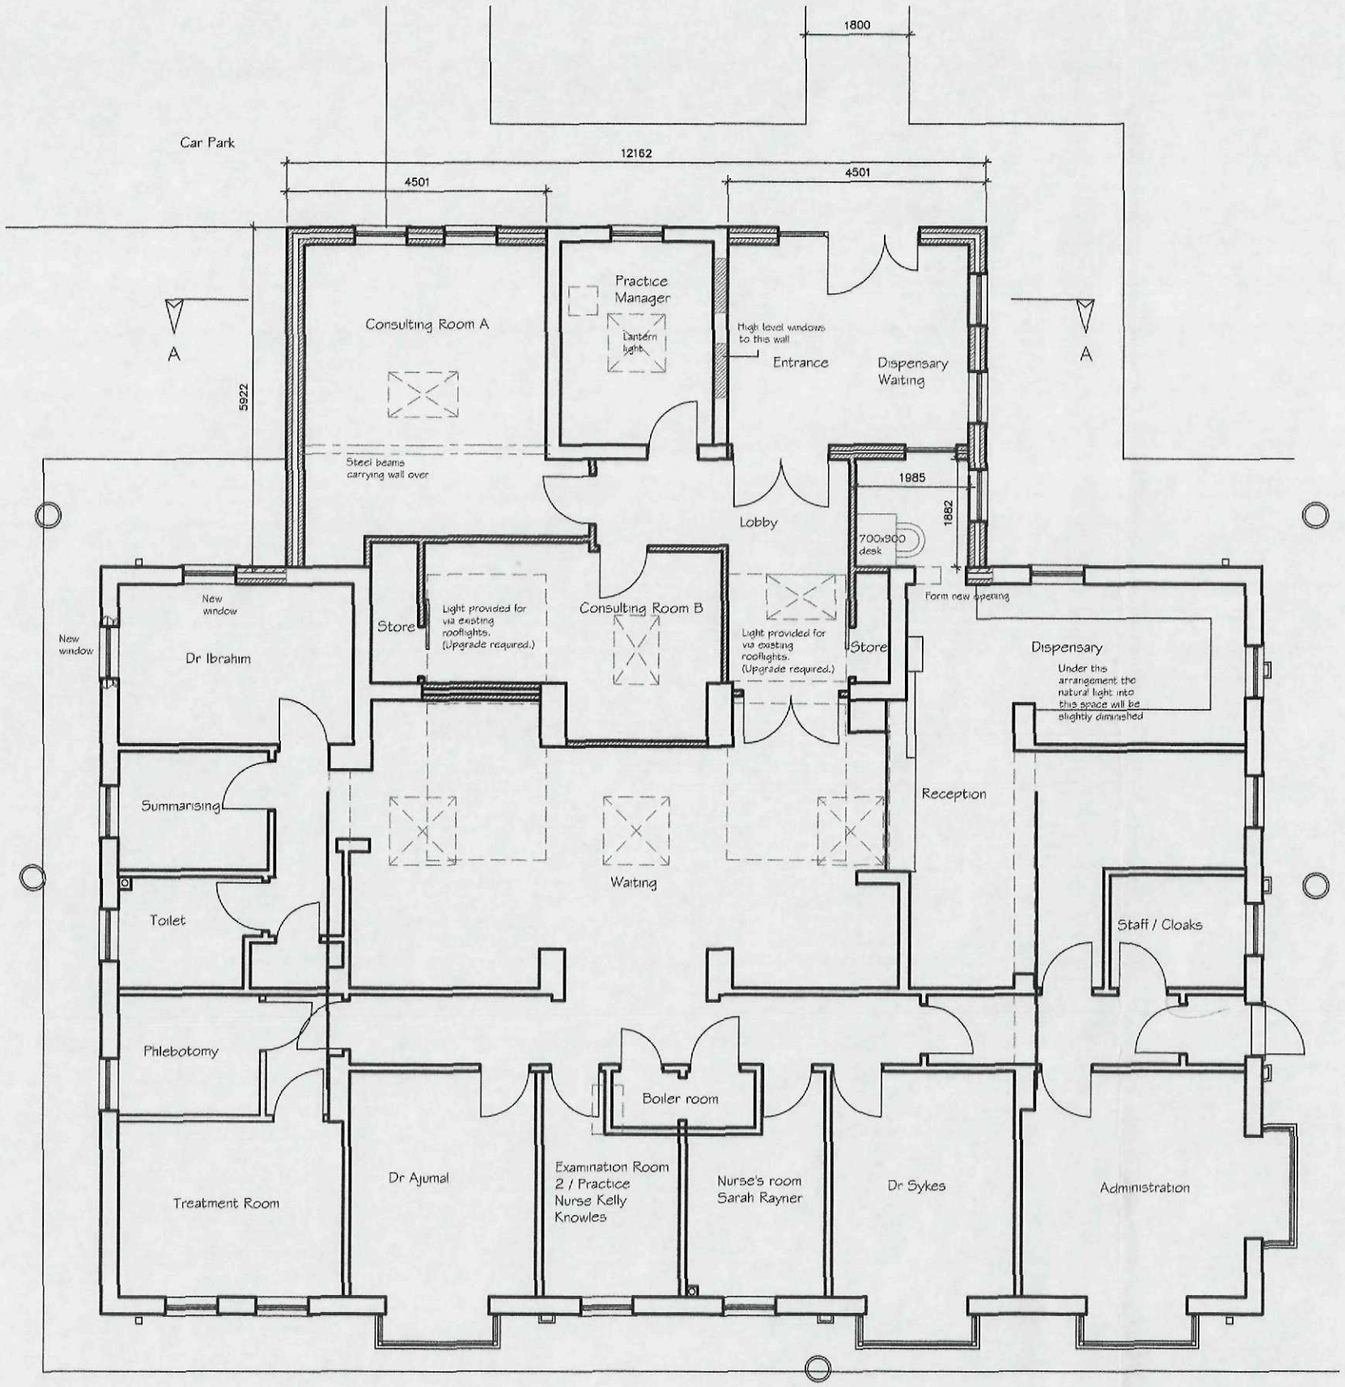

GROUND FLOOR PLAN

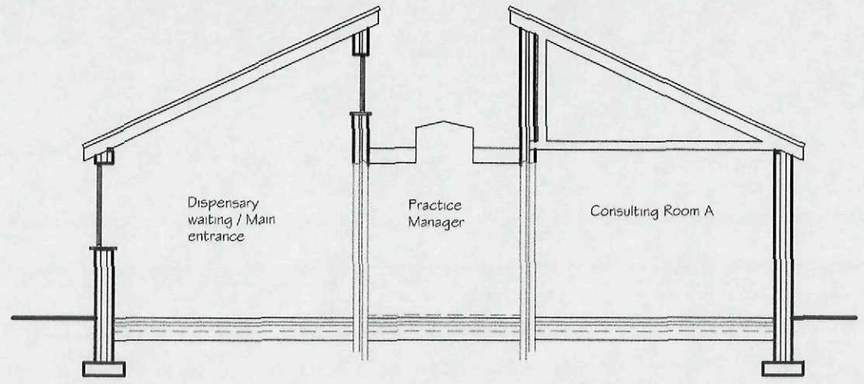

SECTION A - A

SHDC
Planning & Development
- 2 DEC 2010
Ref: 0913-10

AMENDED PLAN
Ref. A1

A - ADD ROOFLIGHTS
B - ROOFLIGHTS TO WAITING ROOM ENLARGED

M2
M2 BUILDING CONSULTANTS LLP
8 Teal Grove, Cowbit, Spalding, Lincs. PE12 6XG
Tel: (01406) 380139
Email: info@m2-buildingconsultants.biz

PROJECT
PROPOSED EXTENSION AT LITTLEBURY MEDICAL CENTRE
FISHPOND LANE HOLBEACH SPALDING LINCS PE12 7DE

DRAWING TITLE
PROPOSED FLOOR PLAN & SECTION

DRAWN	DATE	SCALE
GM	OCTOBER 2010	1: 100

DWG NR.
LOC 362.02.10 / 12 B

This drawing is the copyright property of M2 Building Consultants LLP.

The contractor is to check all measurements on site before commencing work.
Read in conjunction with engineers details.