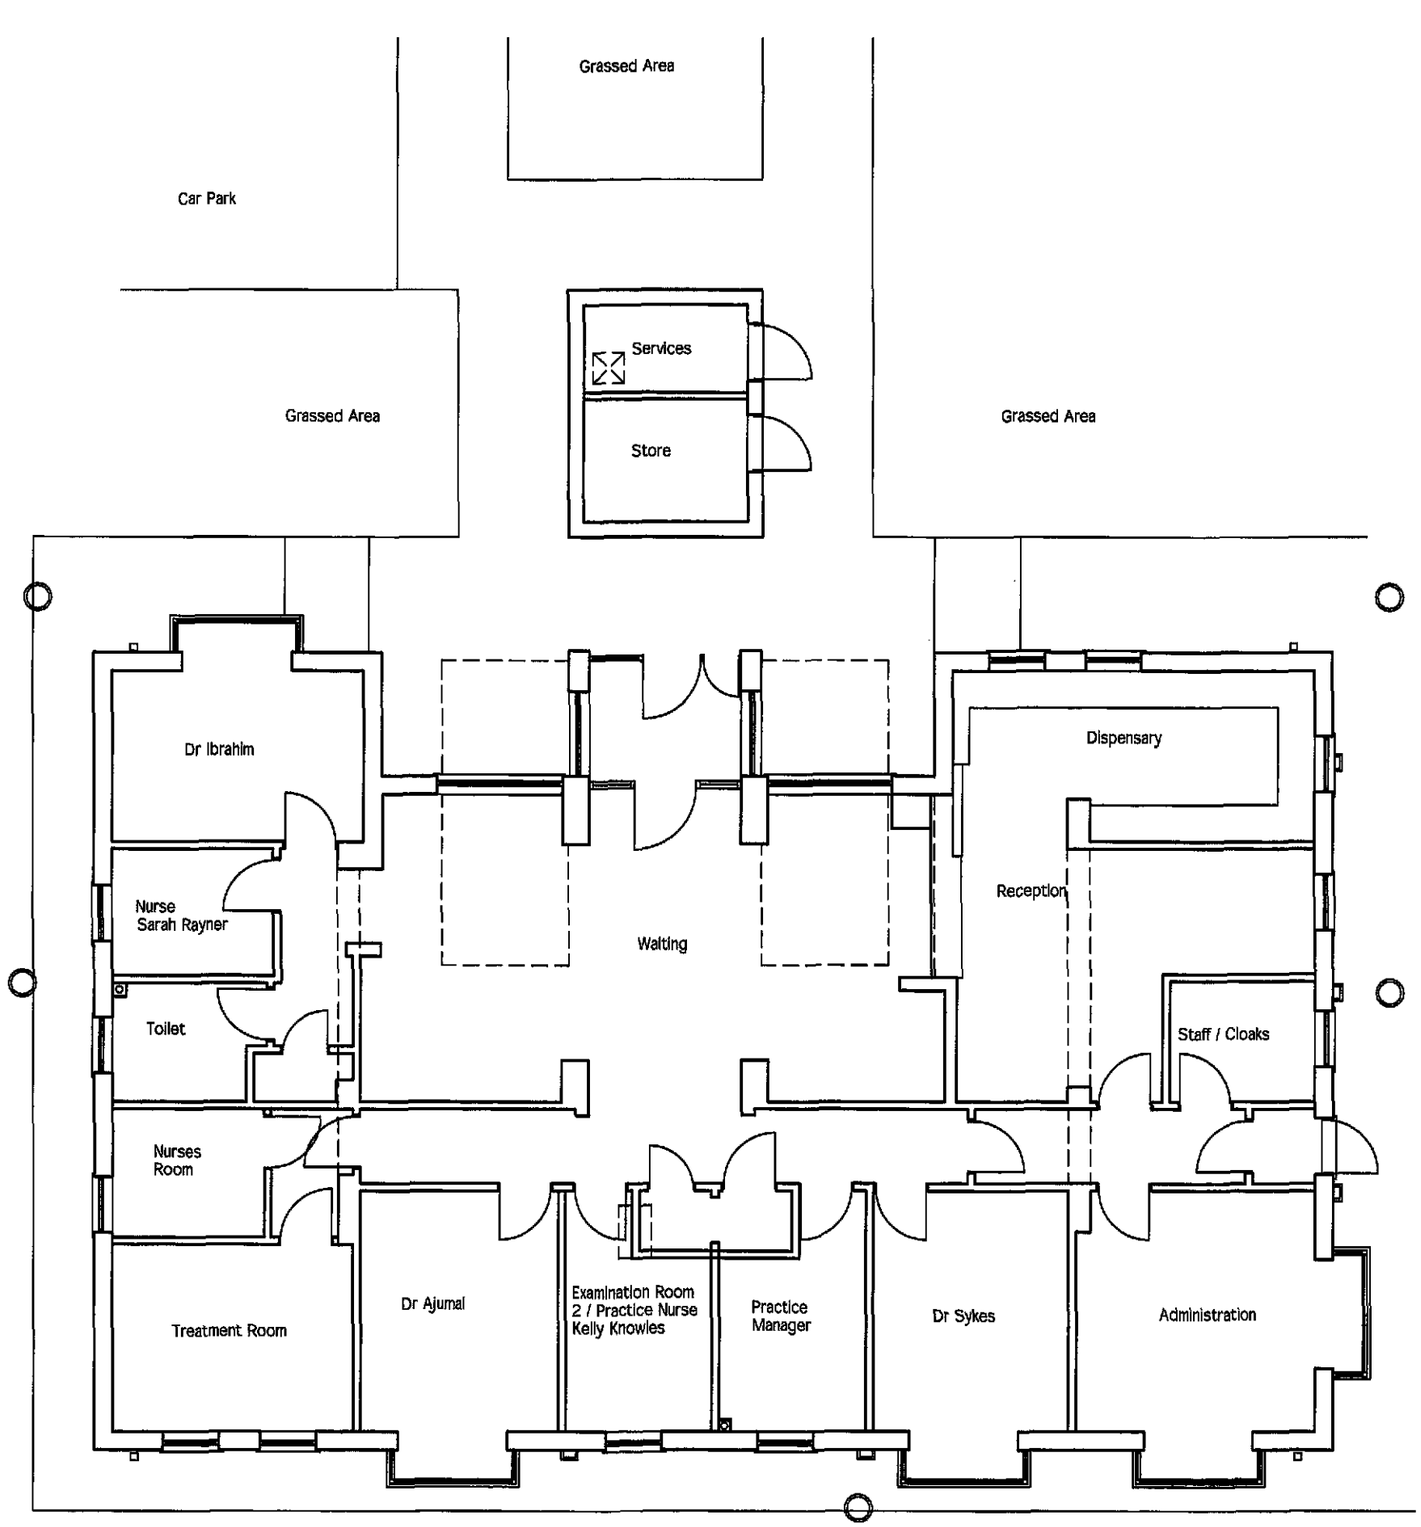


SHDC
Planning & Development
- 1 NOV 2010
Ref: 0913-10

GROUND FLOOR PLAN

M2

M2 BUILDING CONSULTANTS LLP
8 Teal Grove, Cowbit, Spalding, Lincs. PE12 6XG
Tel: (01406) 380139
Email: info@m2-buildingconsultants.biz

PROJECT			DRAWING TITLE		
PROPOSED EXTENSION AT LITTLEBURY MEDICAL CENTRE FISHPOND LANE HOLBEACH SPALDING LINCS PE12 7DE			EXISTING FLOOR PLANS		
DRAWN	DATE	SCALE	DWG NR.		
GM	OCTOBER 2010	1: 100	LOC 398.38.10 / 03		

This drawing is the copyright property of M2 Building Consultants LLP.

The contractor is to check all measurements on site before commencing work.
Read in conjunction with engineers details.