


NORTH EAST ELEVATION

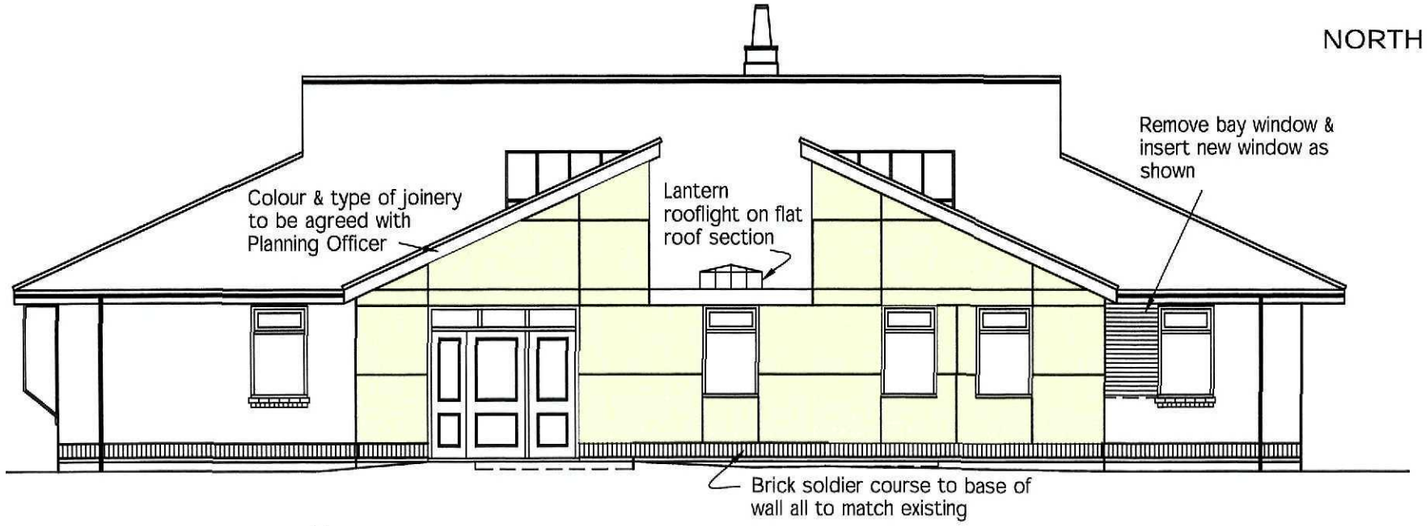

SOUTH EAST ELEVATION

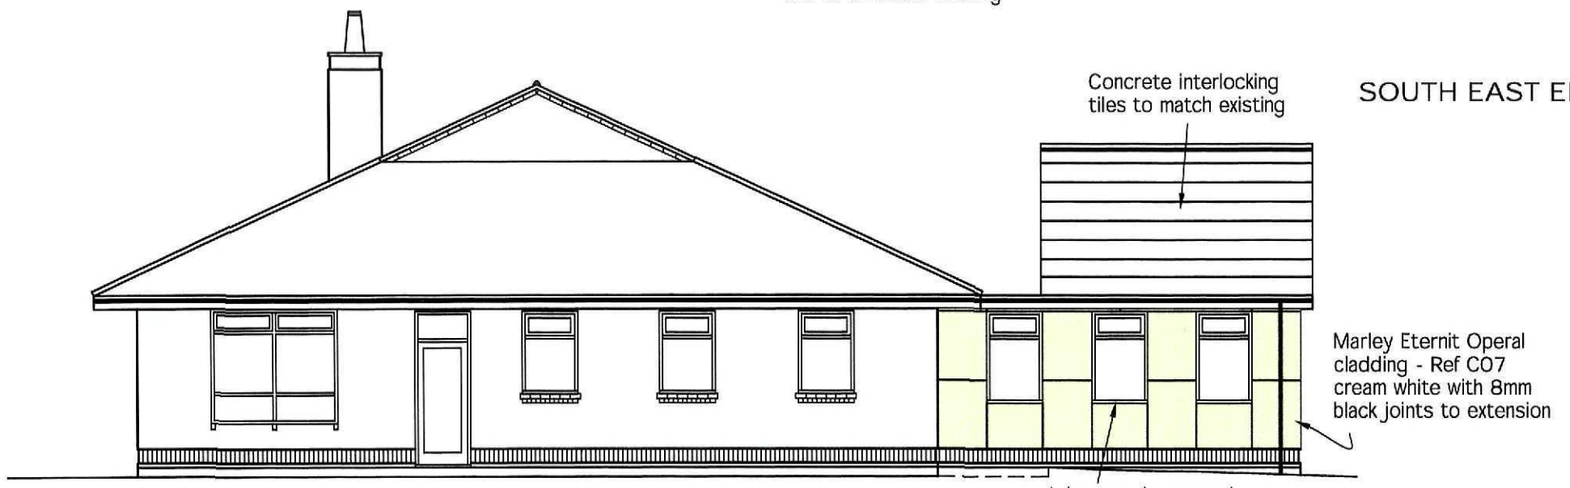

NORTH WEST ELEVATION

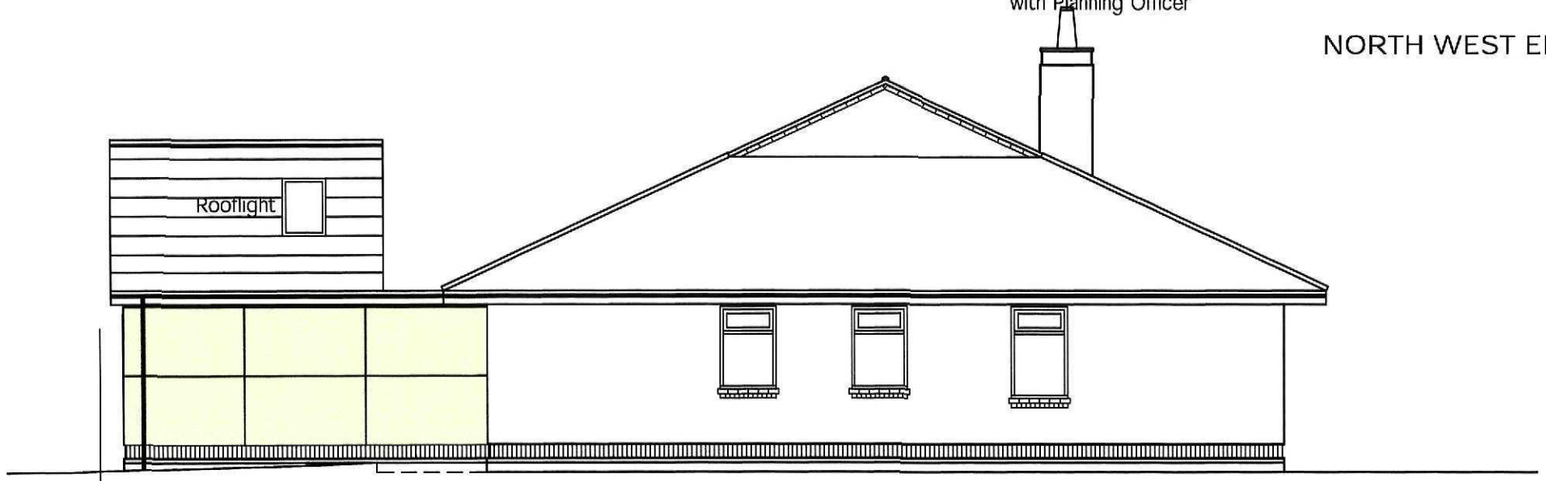

SHDC
Planning & Development
- 1 NOV 2010
Ref: 0913-10

M2 BUILDING CONSULTANTS LLP
8 Teal Grove, Cowbit, Spalding, Lincs. PE12 6XG
Tel: (01406) 380139
Email: info@m2-buildingconsultants.biz

PROJECT			DRAWING TITLE		
PROPOSED EXTENSION AT LITTLEBURY MEDICAL CENTRE FISHPOND LANE HOLBEACH SPALDING LINCS PE12 7DE			PROPOSED ELEVATIONS	This drawing is the copyright property of M2 Building Consultants LLP.	The contractor is to check all measurements on site before commencing work. Read in conjunction with engineers details.
DRAWN	DATE	SCALE	DWG NR.		
GM	OCTOBER 2010	1: 100	LOC 362.02.10 / 13		