
The contractor is to check all *measurements on site* before commencing work

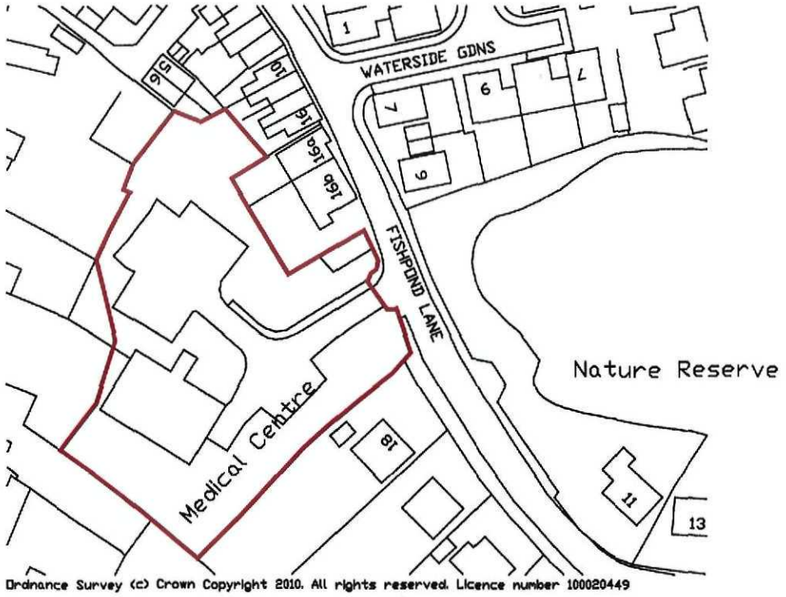

Ordnance Survey (c) Crown Copyright 2010. All rights reserved. Licence number 100020449

LOCATION PLAN 1/1250



SITE PLAN 1/500

SEDC
Planning & Development
- 1 NOV 2010
Ref: 0913-10

M2 BUILDING CONSULTANTS LLP
8 Teal Grove, Cowbit, Spalding, Lincs. PE12 6XG
Tel: (01406) 380139
Email: info@m2-buildingconsultants.biz

PROJECT			DRAWING TITLE
PROPOSED EXTENSION AT LITTLEBURY MEDICAL CENTRE FISHPOND LANE HOLBEACH SPALDING LINCS PE12 7DE			LOCATION / SITE PLAN
DRAWN: GM	DATE: SEPTEMBER 2010	SCALE: AS SHOWN	DWG NR.: LOC 398.38.10 / 01