

FILE IDENTIFIER
P17022-ARCA-DR-GA001

Do not scale from this drawing
The Contractor is to check all dimensions on site
and report discrepancies to the Architect
This drawing is copyright

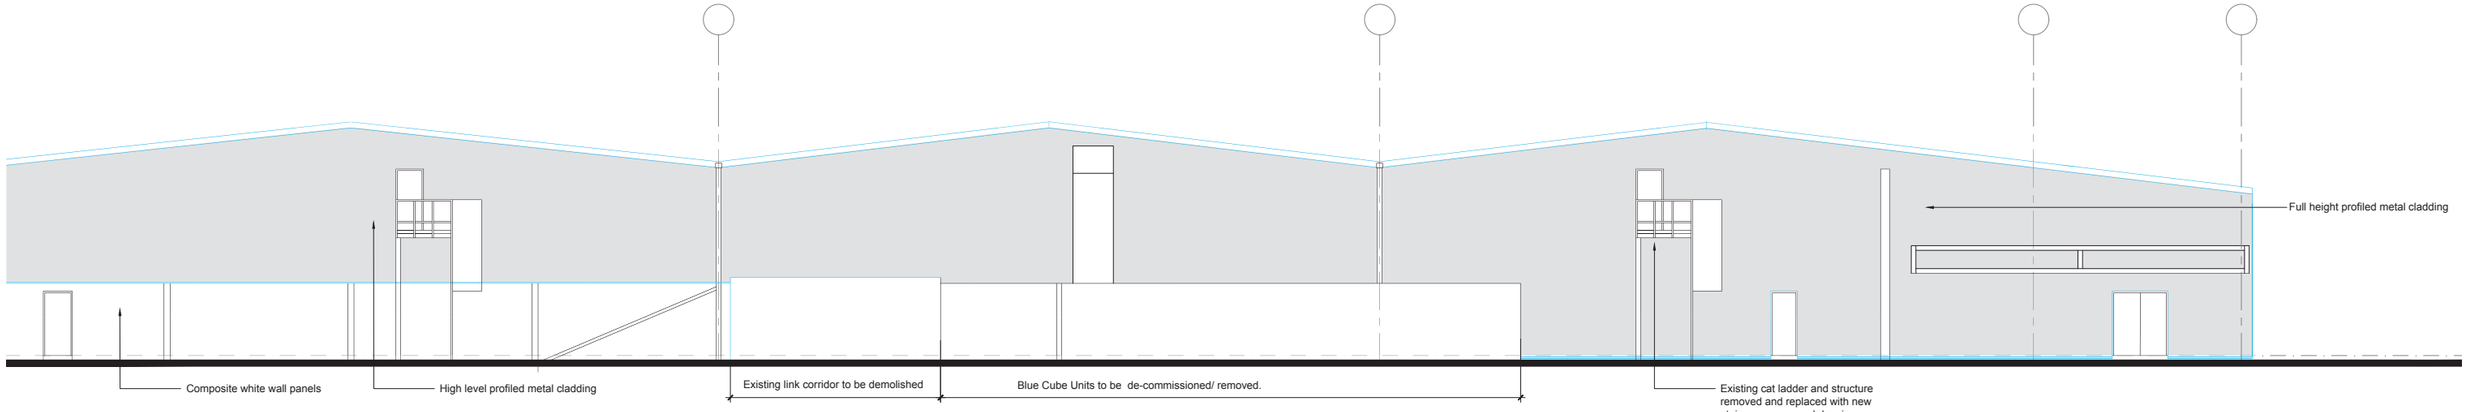

02 GA001 EXISTING EAST ELEVATION

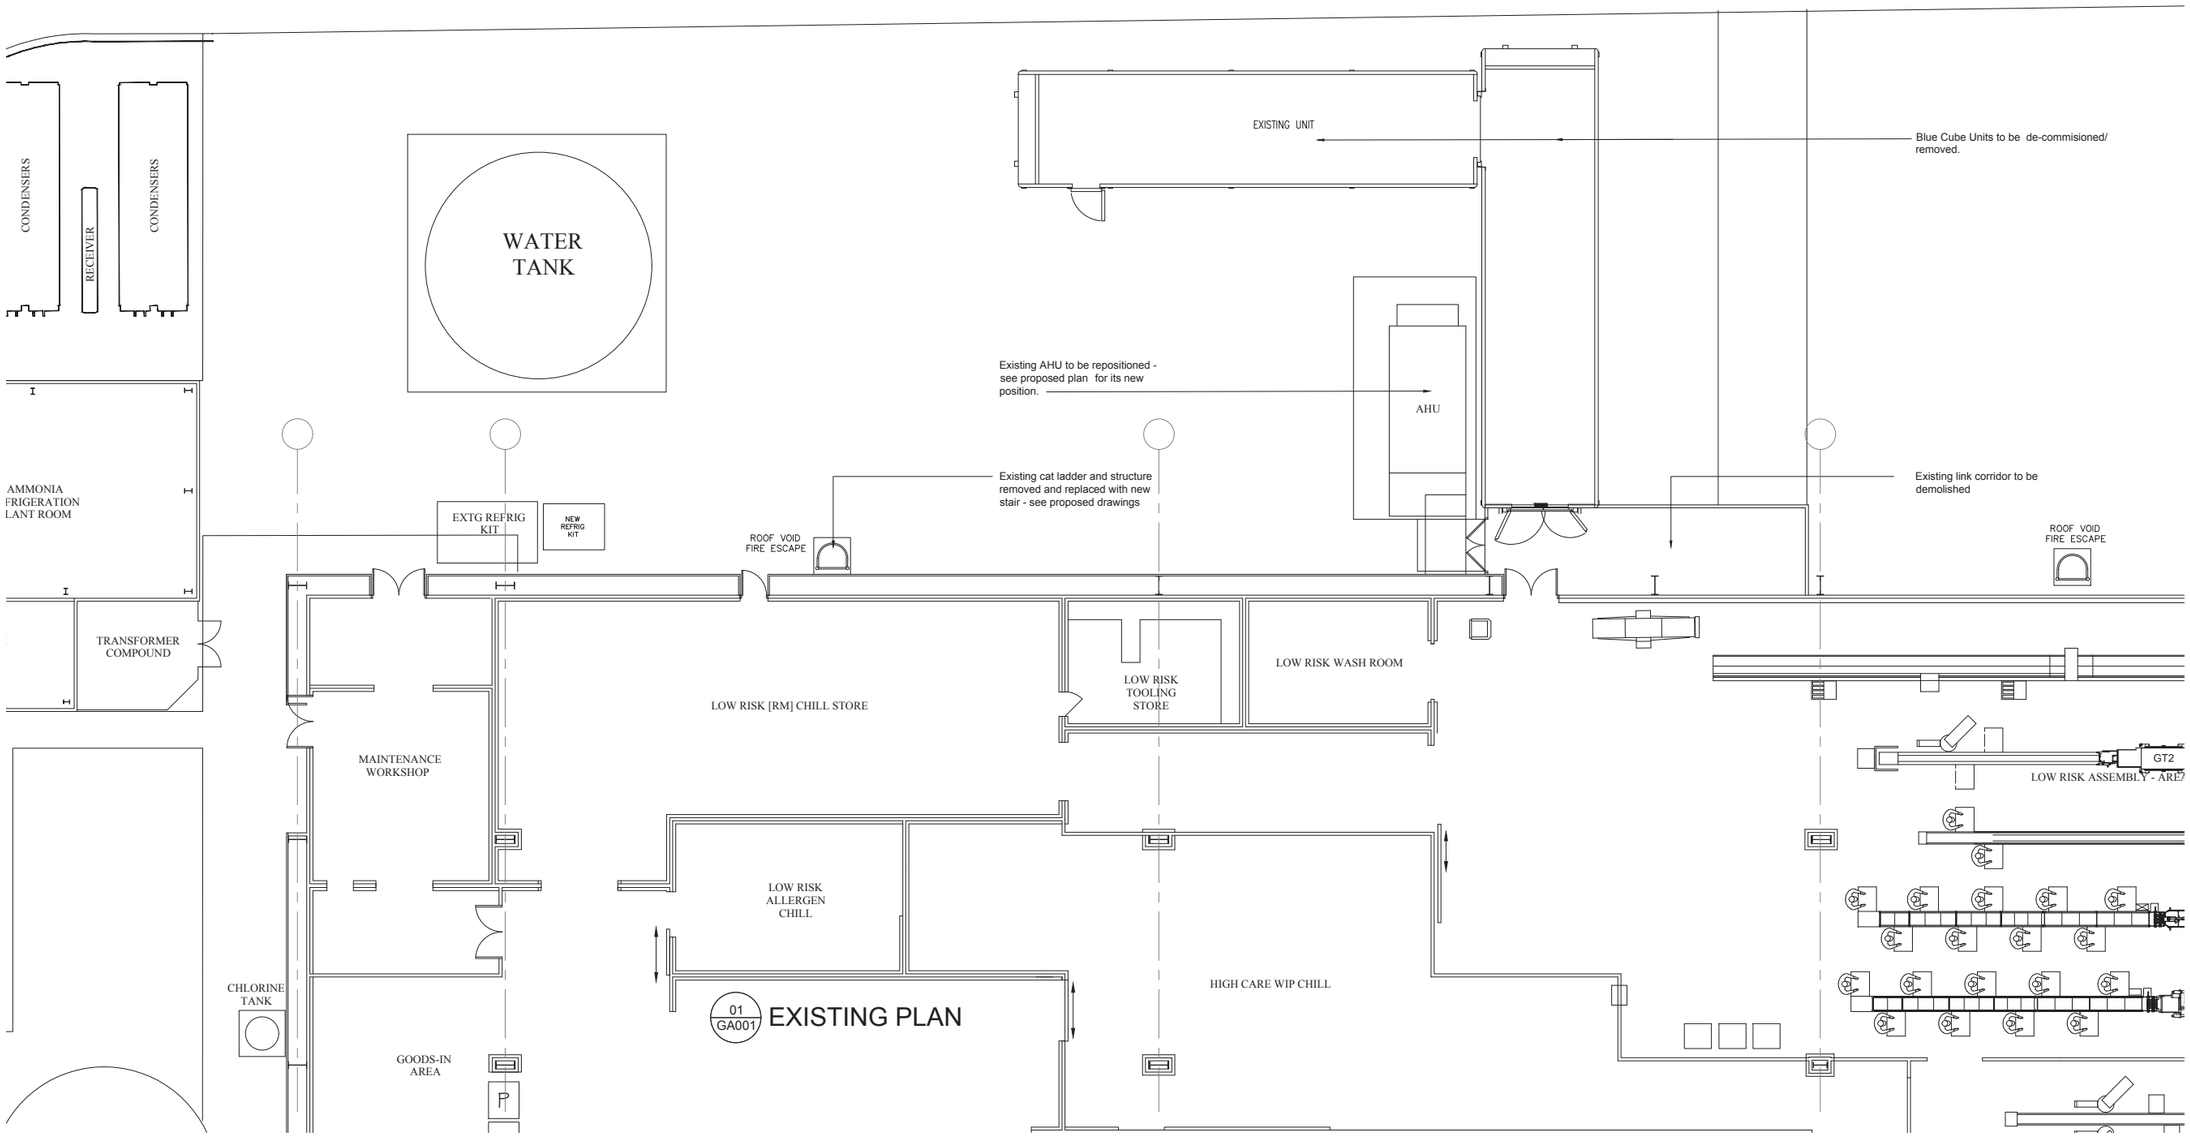

01 GA001 EXISTING PLAN

0 1 2 3 4 5 6 7 8
SCALE BAR (1:100) METRES

BAKKAVOR

ISSUE	DATE	DRAWN	NOTES	CHECK
First Issue	05/09/17	DP		N.McQ

ARCTICA
Fresh thinking
Telephone 01780 482200 Fax 01780 480716
freshthinking@arctica.co.uk

PROJECT
Bakkavor
Freshcook
Holbeach St. Marks

DRAWING
Plan & Elevations
As Existing

A1 SCALE 1:100
A3 SCALE 1:200
JOB P17022
NUMBER DR-GA001
REV