




PROPOSED FRONT ELEVATION 1:100

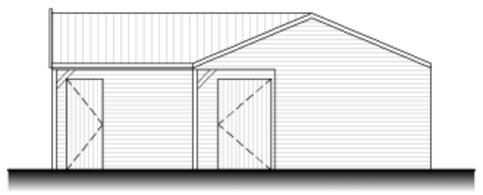


PROPOSED SIDE ELEVATION 1:100

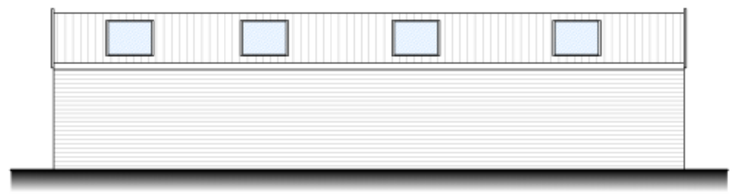


PROPOSED REAR ELEVATION 1:100

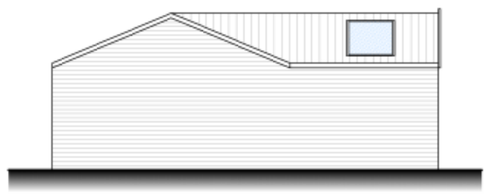


PROPOSED SIDE ELEVATION 1:100

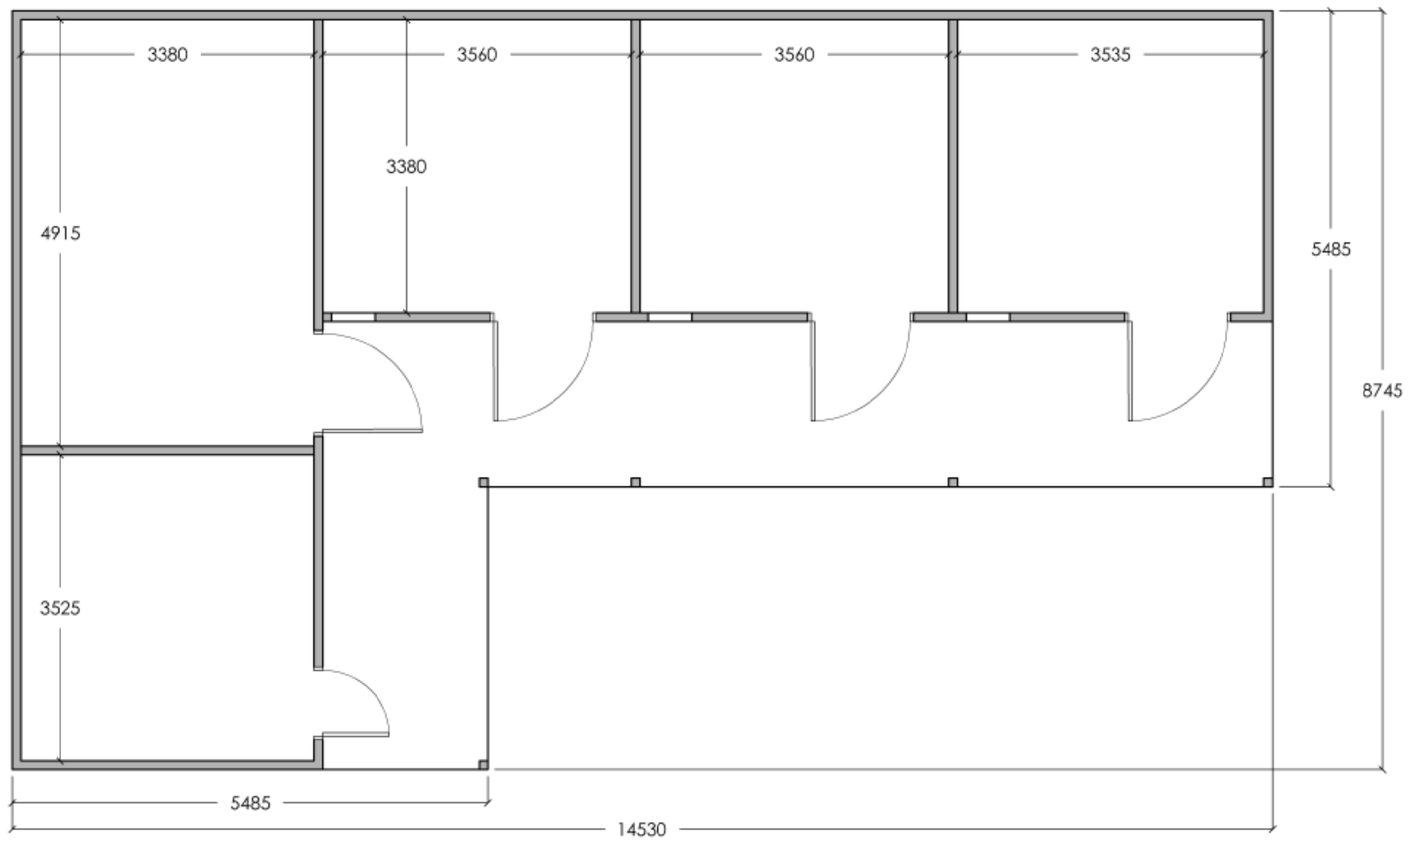


PROPOSED PLAN 1:50

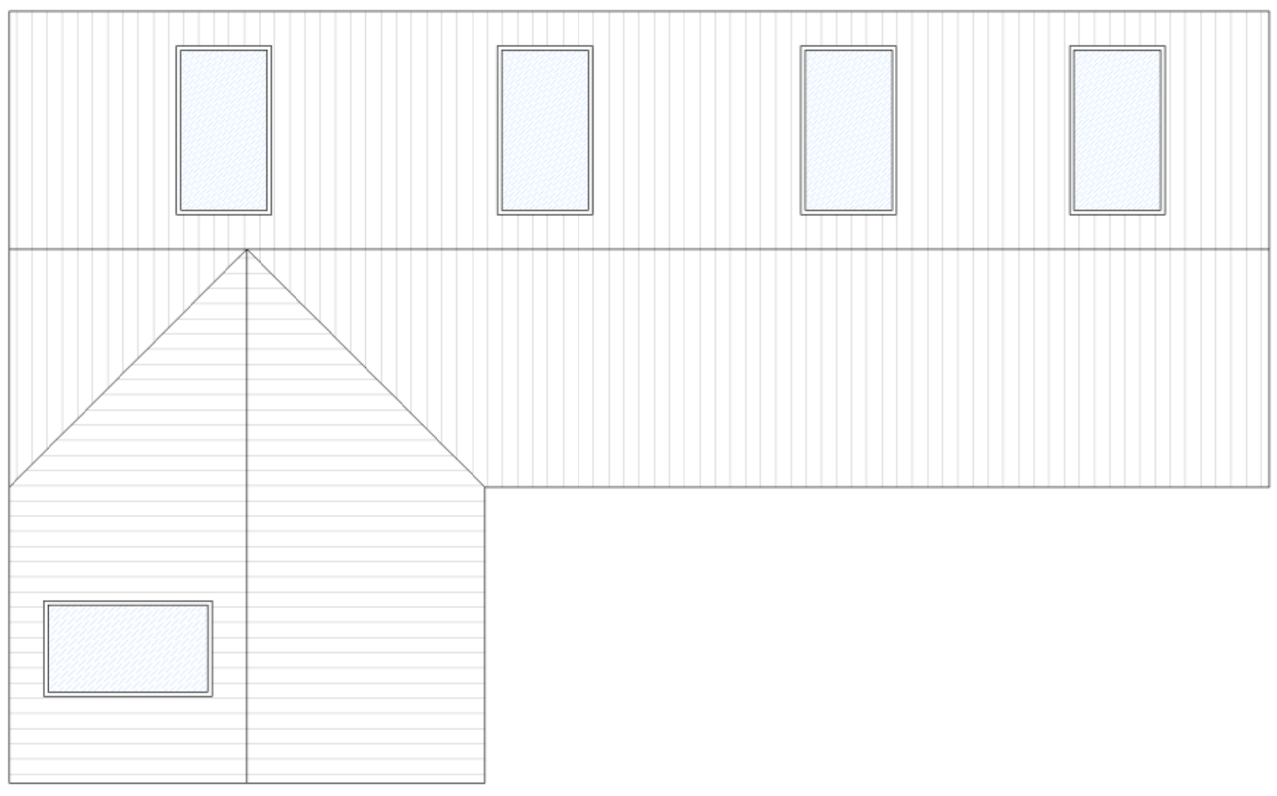


PROPOSED ROOF PLAN 1:50

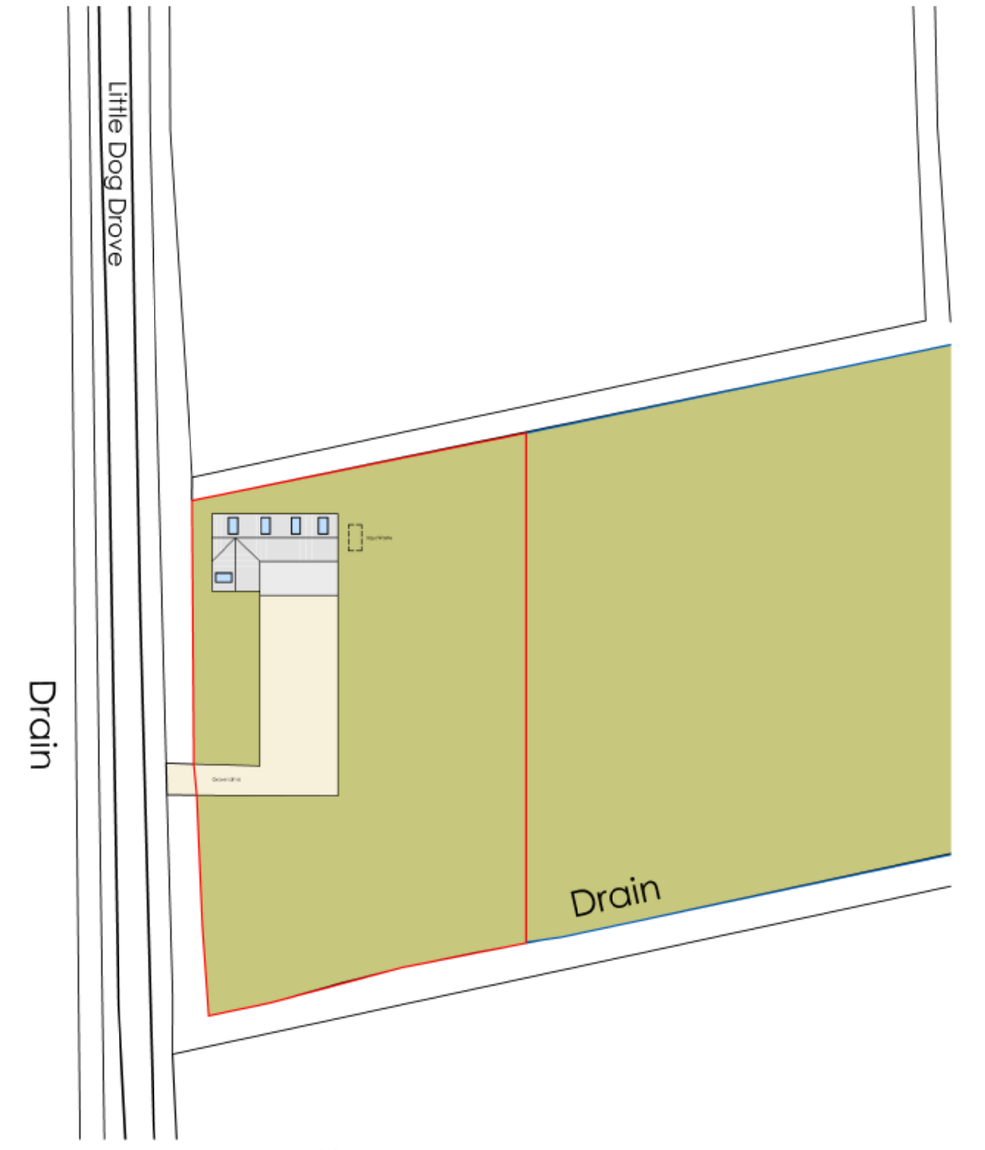

SITE PLAN 1:500

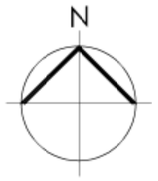

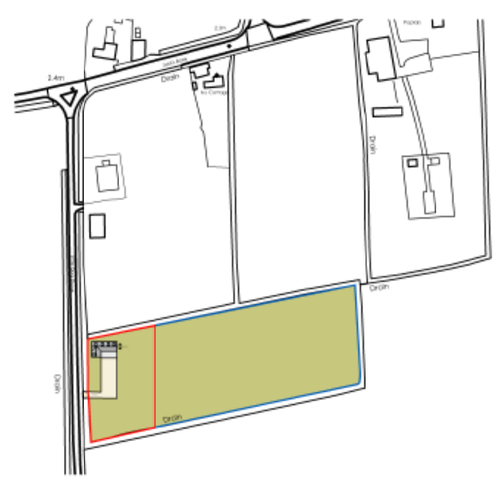

LOCATION PLAN 1:2500

Peter Humphrey Associates Ltd.
ARCHITECTURAL DESIGN AND BUILDING

PROJECT
Proposed Stables
Land South of Ivy Cottage (Jekils Bank)
Fronting, Little Dog Drove
Holbeach St. John
Lincs
PE12 8RR

DRAWING TITLE
PRELIMINARY SKETCHES

CLIENT
Mr S. Smeeth

DATE Sept 2018 SCALE as shown @A1 JOB No. 5900-01A

DO NOT SCALE FROM THIS DRAWING
COPYRIGHT: THIS DRAWING MUST NOT BE ISSUED, LOANED OR COPIED WITHOUT THE CONSENT OF PETER HUMPHREY ASSOCIATES

Architectural
Peter Humphrey Associates
ARCHITECTURAL DESIGN AND BUILDING
TELEPHONE 01945 466 966
FAX 01945 466 433
E-MAIL: info@peterhumphrey.co.uk
30 OLD MARKET WISBECH CAMBS PE13 1NB
Chartered Institute of Architectural Technologists