
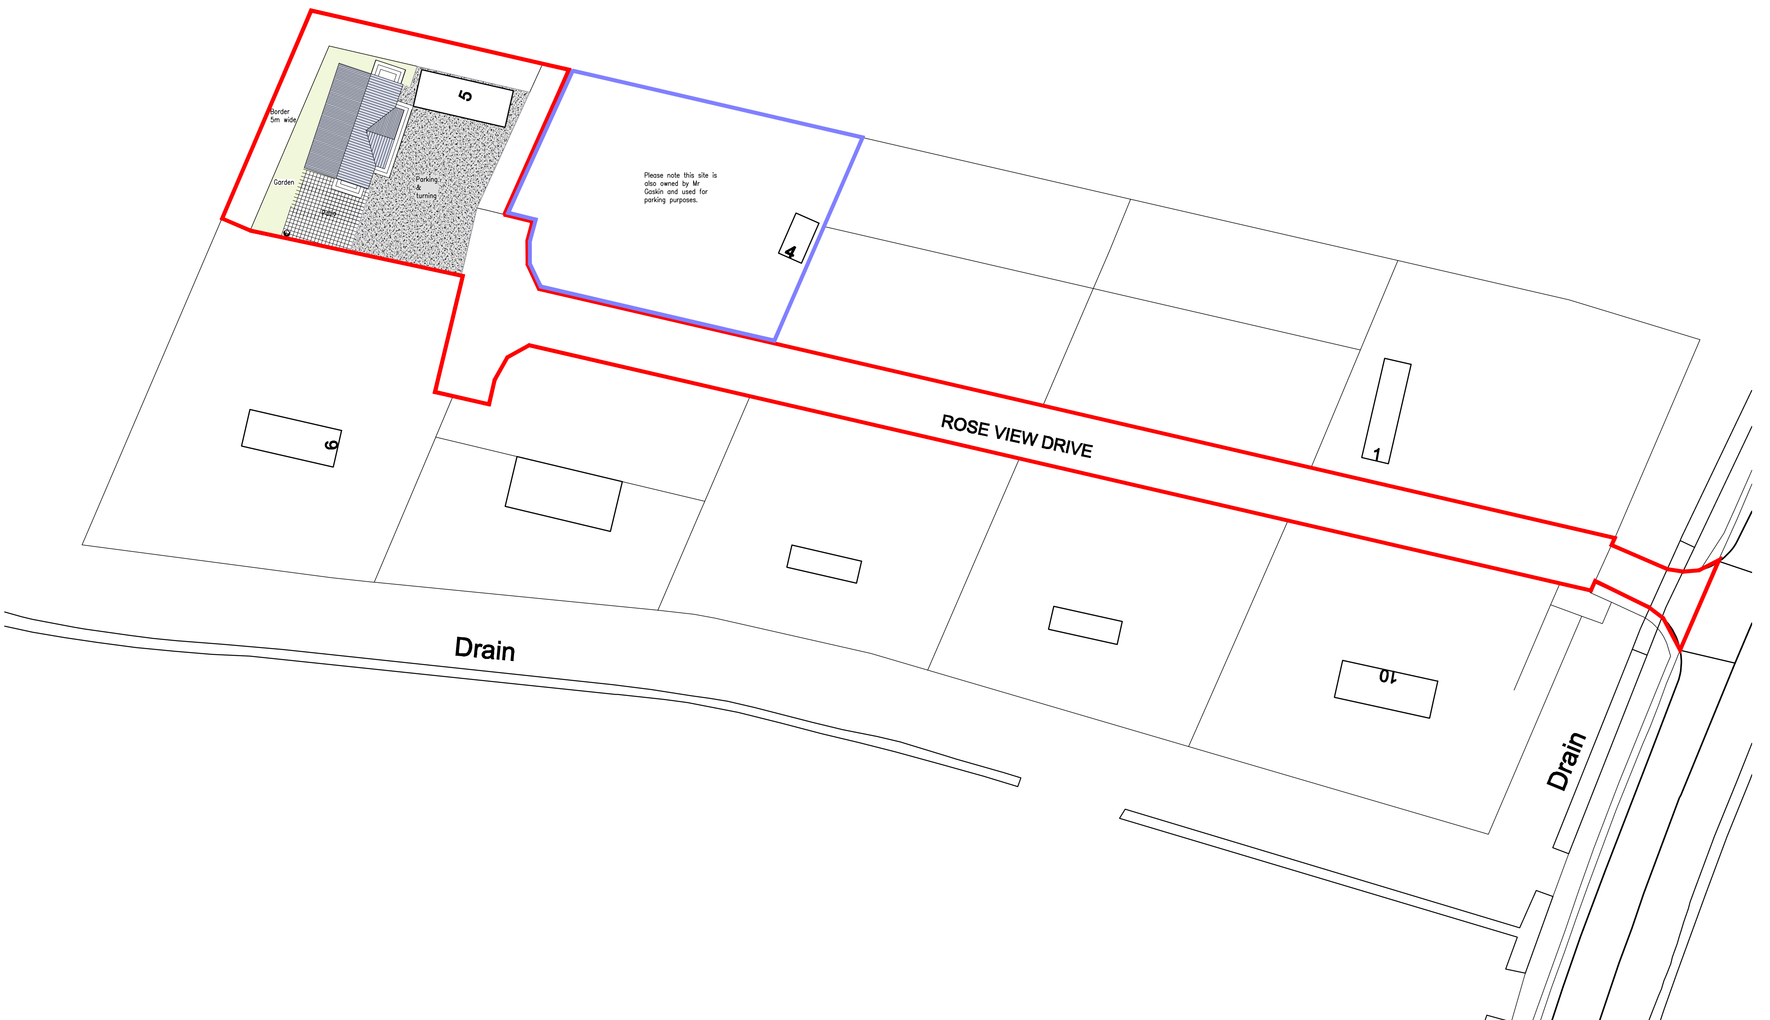


Site Plan 1:500

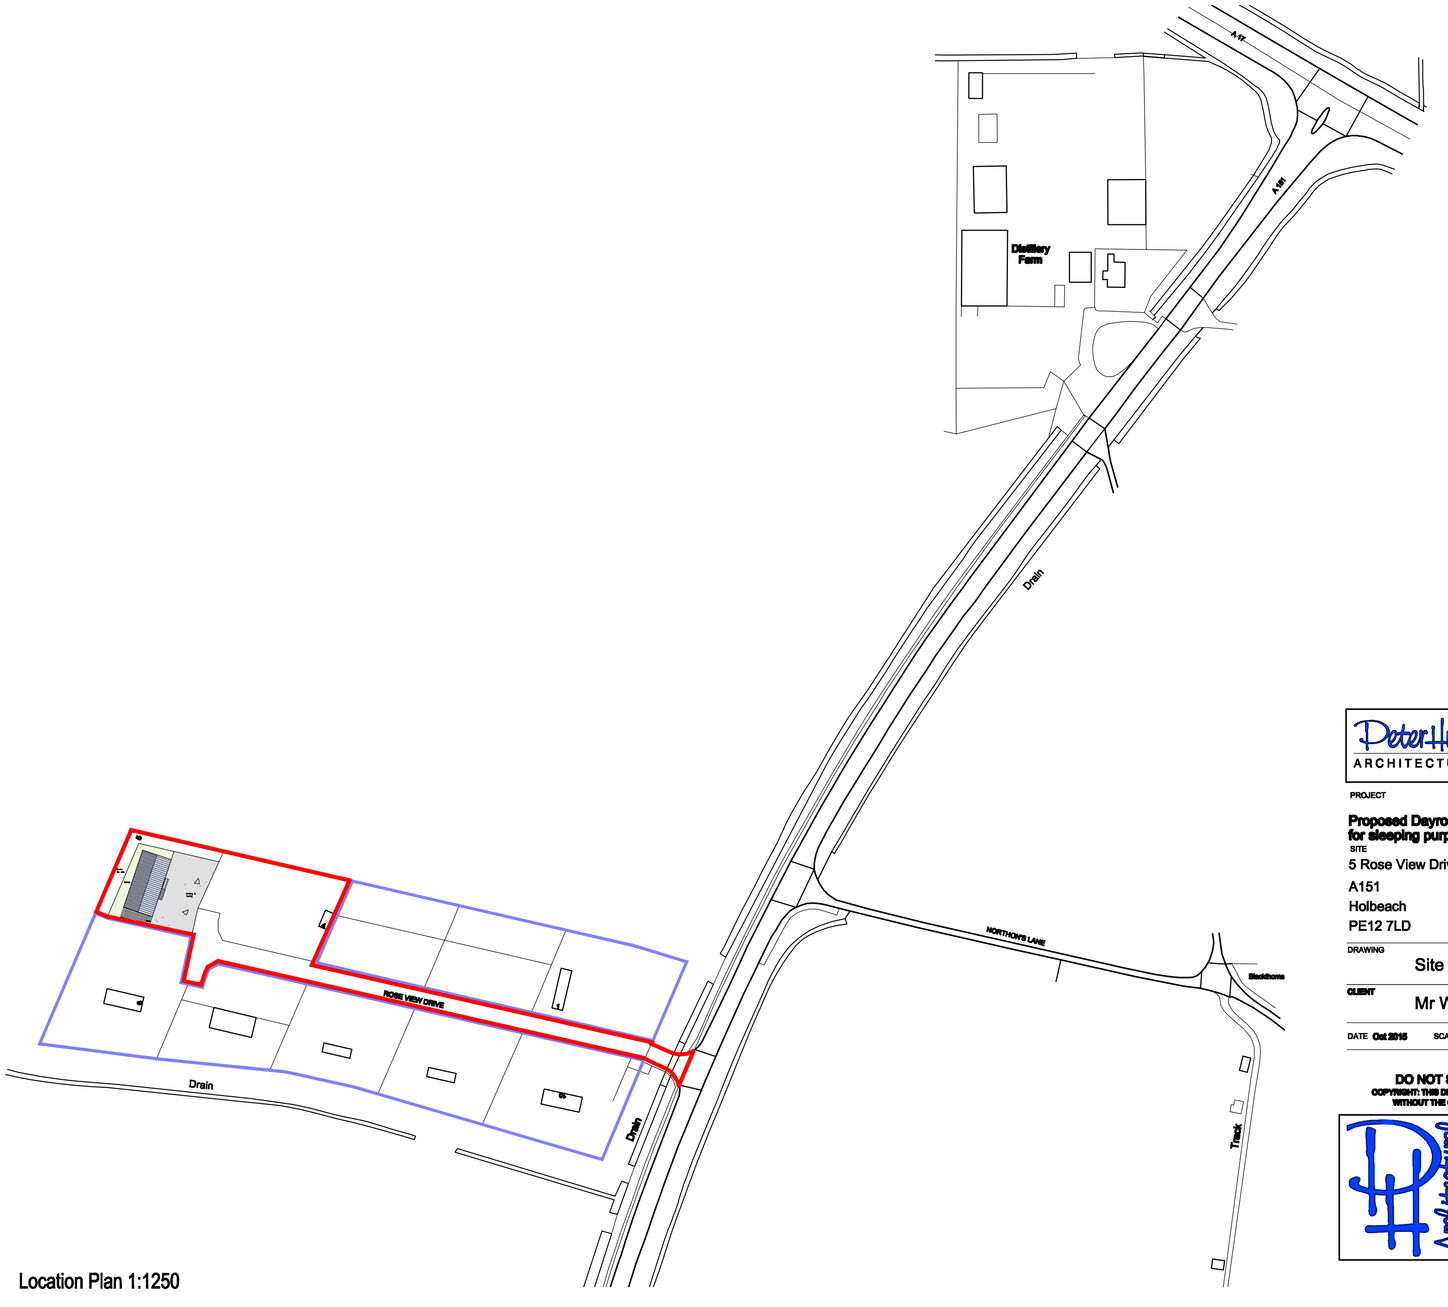

Location Plan 1:1250

N

Peter Humphrey Associates Ltd.
ARCHITECTURAL DESIGN AND BUILDING

PROJECT

Proposed Dayroom with existing Caravan for sleeping purposes only

SITE

5 Rose View Drive
A151
Holbeach
PE12 7LD

DRAWING

Site and Location Plans

CLIENT

Mr W Gaskin

DATE Oct 2015 SCALE As Shown JOB No. 5282/PL03

DO NOT SCALE FROM THIS DRAWING

COPYRIGHT: THIS DRAWING MUST NOT BE ISSUED, LOANED OR COPIED WITHOUT THE CONSENT OF PETER HUMPHREY ASSOCIATES

Peter Humphrey Associates
ARCHITECTURAL DESIGN AND BUILDING
TELEPHONE: 01945 466 966
FAX: 01945 466 433
E-MAIL: info@peterhumphrey.co.uk
31 OLD MARKET WISBECH CAMBS PE13 1NB

Fenland District Council
Building Design Awards
Building Excellence in Fenland
Category Winner 08,09,10
Overall Winner 2010