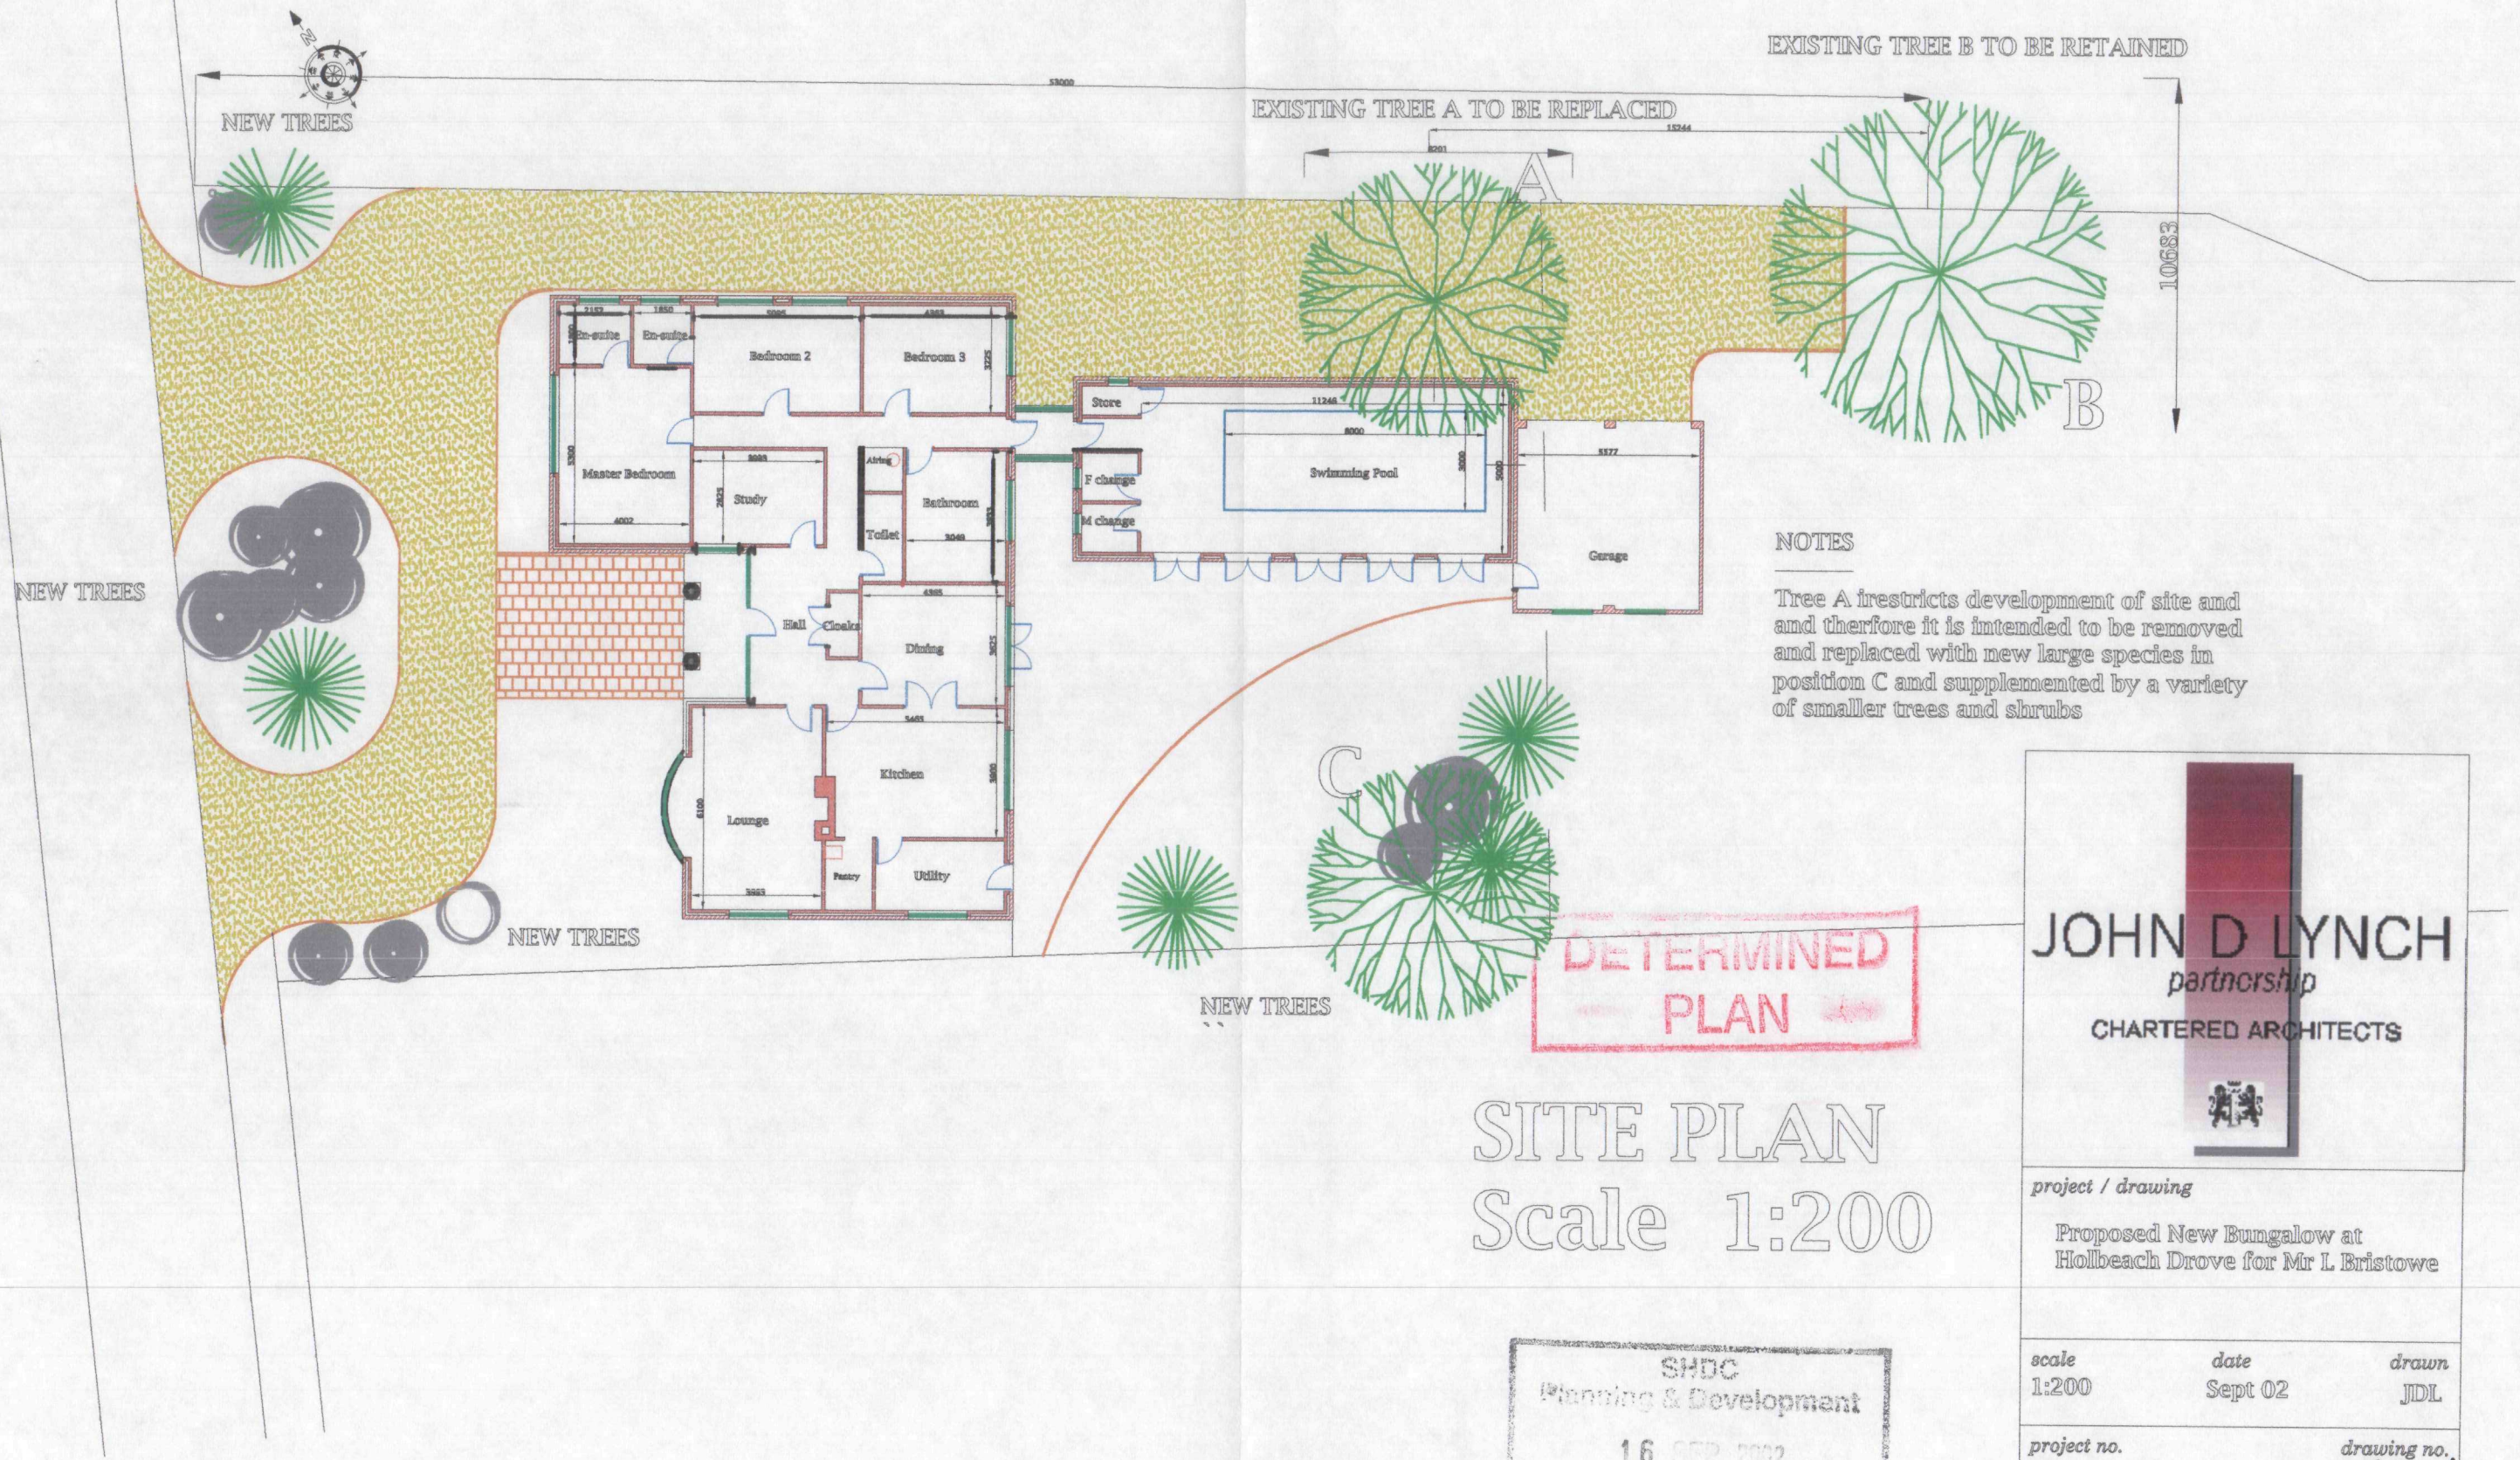


NOTES

Tree A irestricts development of site and and therfore it is intended to be removed and replaced with new large species in position C and supplemented by a variety of smaller trees and shrubs

DETERMINED PLAN

SITE PLAN
Scale 1:200

SHDC
Planning & Development
16 SEP 2002
Ref 936/02

JOHN D LYNCH
partnership
CHARTERED ARCHITECTS


project / drawing
Proposed New Bungalow at Holbeach Drove for Mr L Bristowe

scale	*date*	*drawn*
1:200	Sept 02	JDL

project no. 1562


drawing no. A1a/1.

revisions

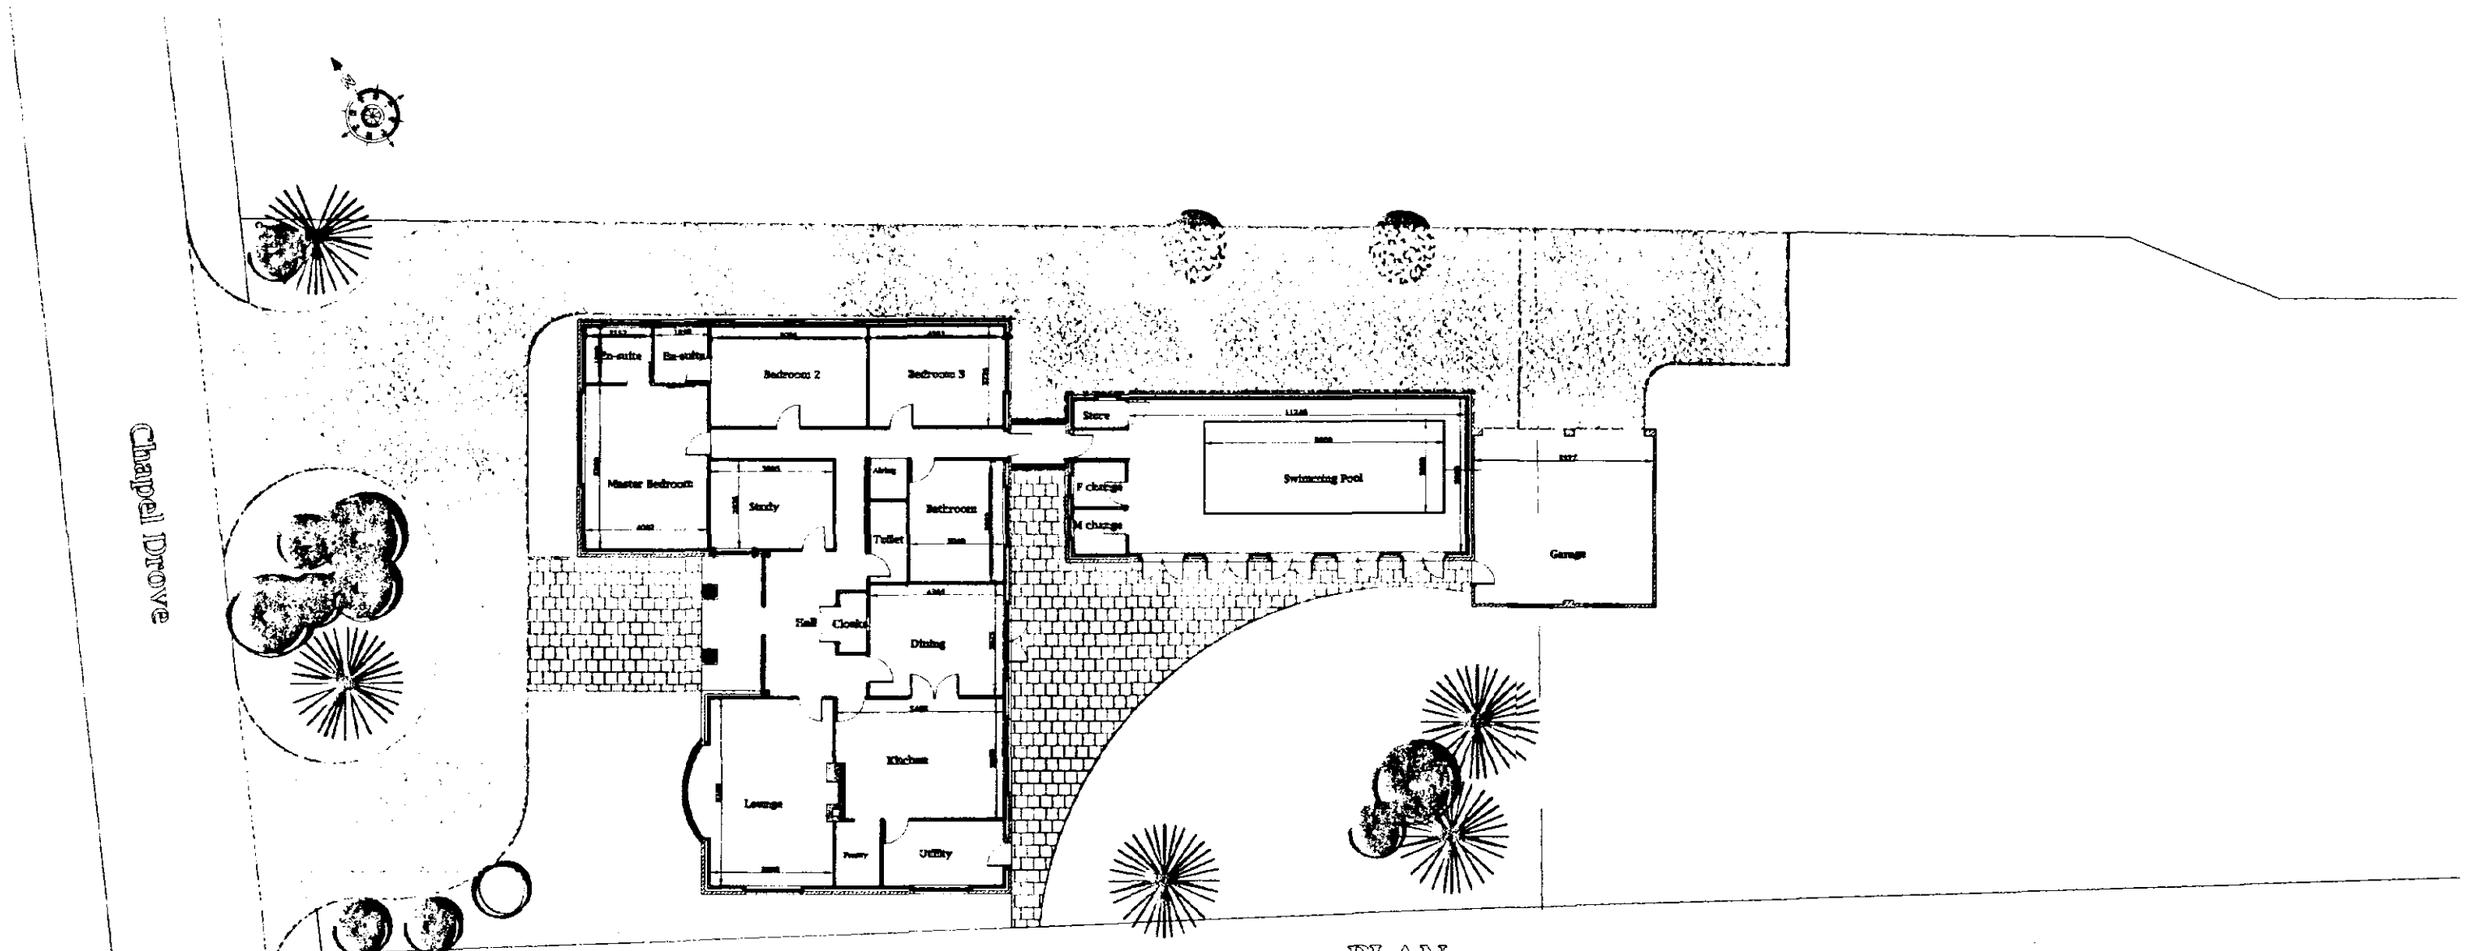

PLAN

SITE PLAN
Scale 1:200

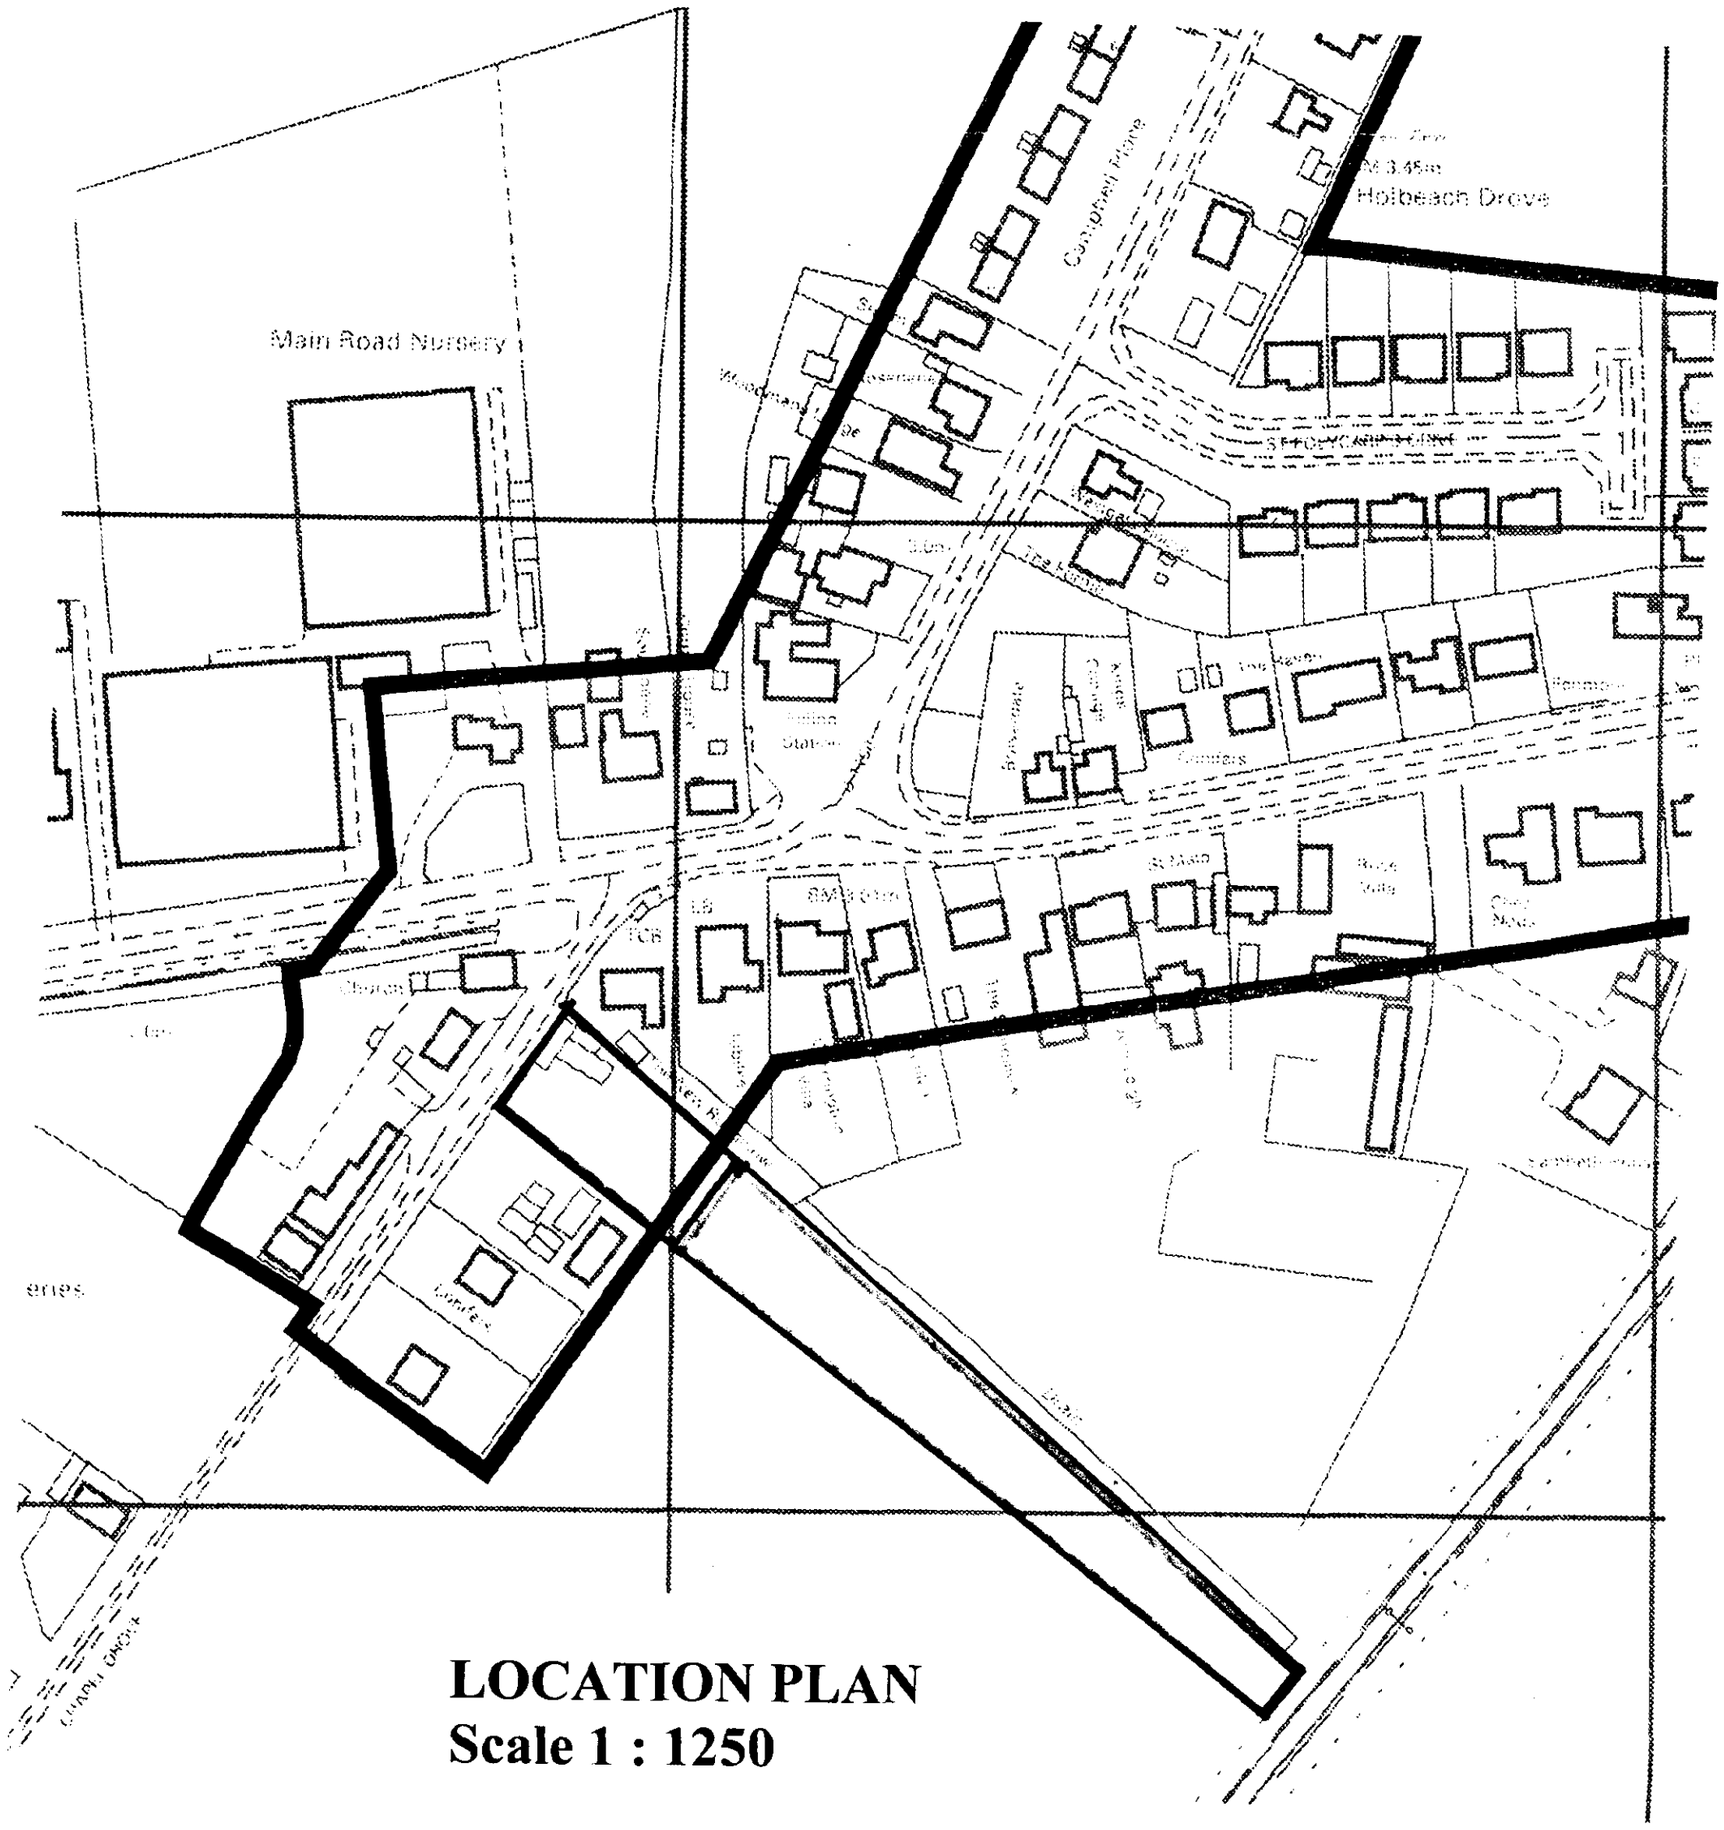

LOCATION PLAN
Scale 1 : 1250

SHDC
Planning & Development
13 AUG 2002
Ref 936/02


JOHN D LYNCH
partnership
CHARTERED ARCHITECTS

Client:-
Mr & Mrs L Bristowe

Project:-
New Bungalow at Holbeach Drove

Drawings
Location Plan


Date :	*Drawn*
Aug 2002	**JDL**
Job No. **1562**	*Drawing No.* **AL1**
Scale. **1:200 & 1:1250**	*Revision No.*

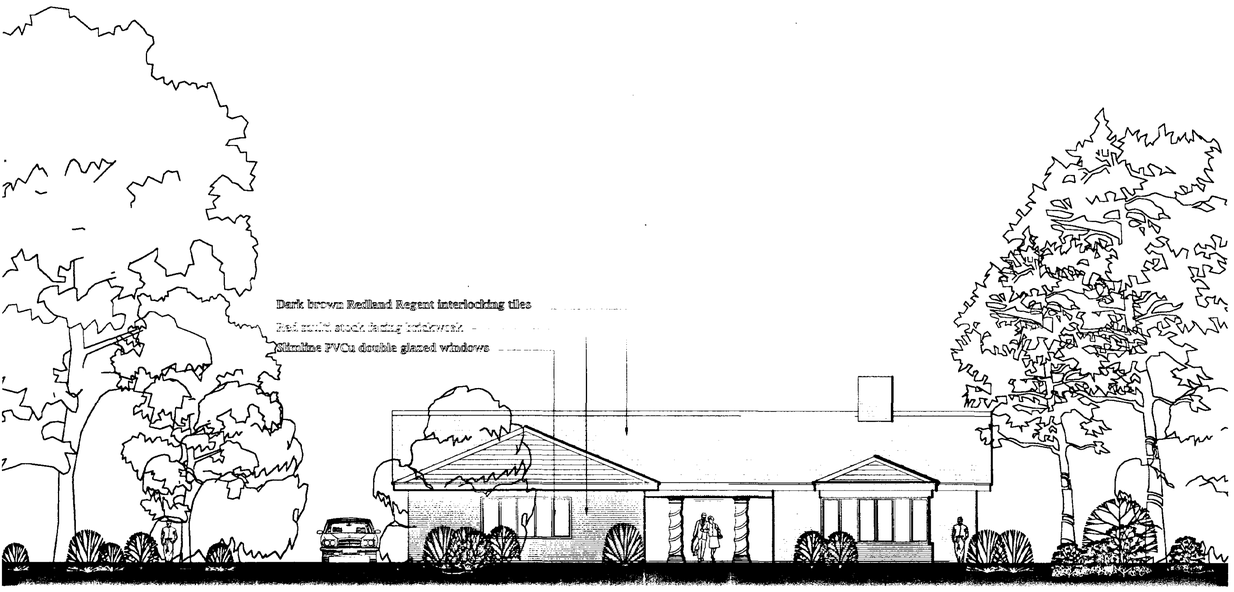


WEST ELEVATION




EAST ELEVATION

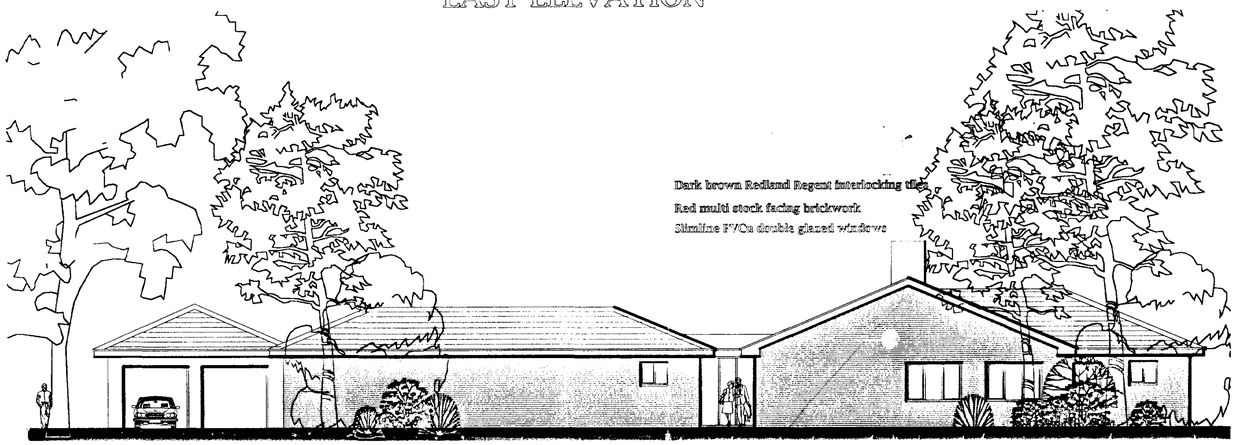

NORTH ELEVATION

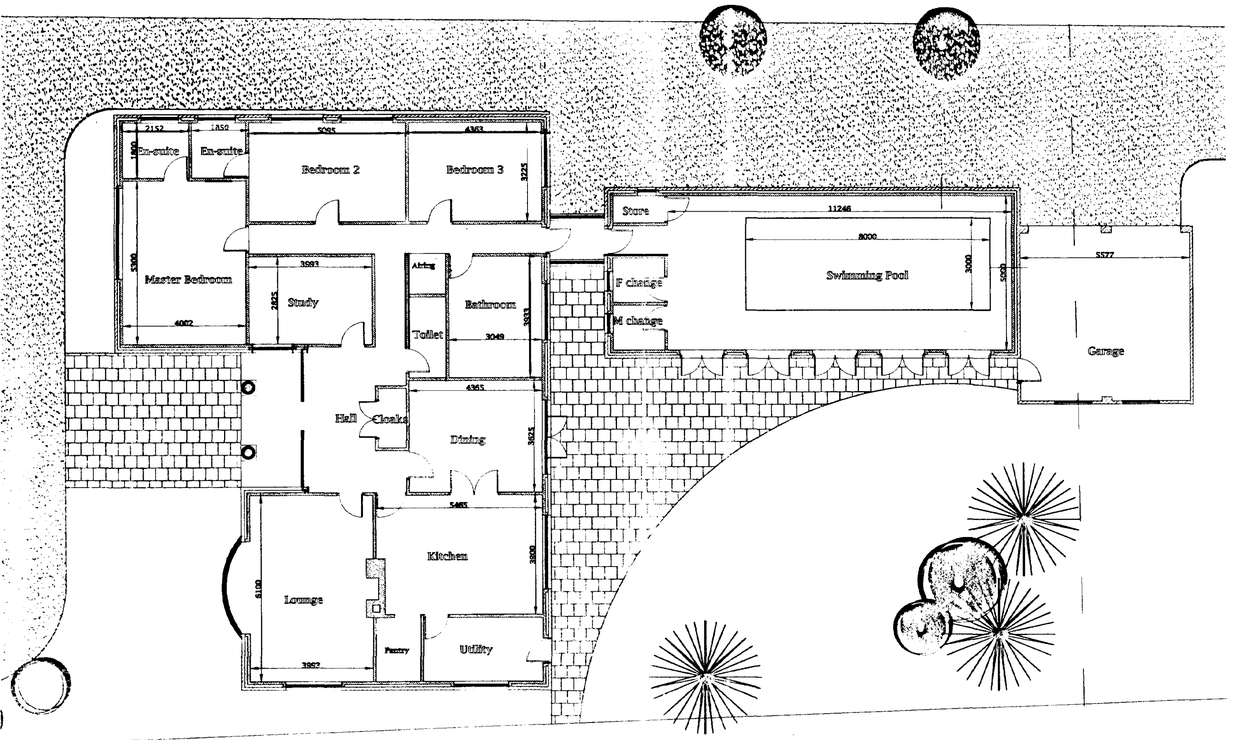

PLAN

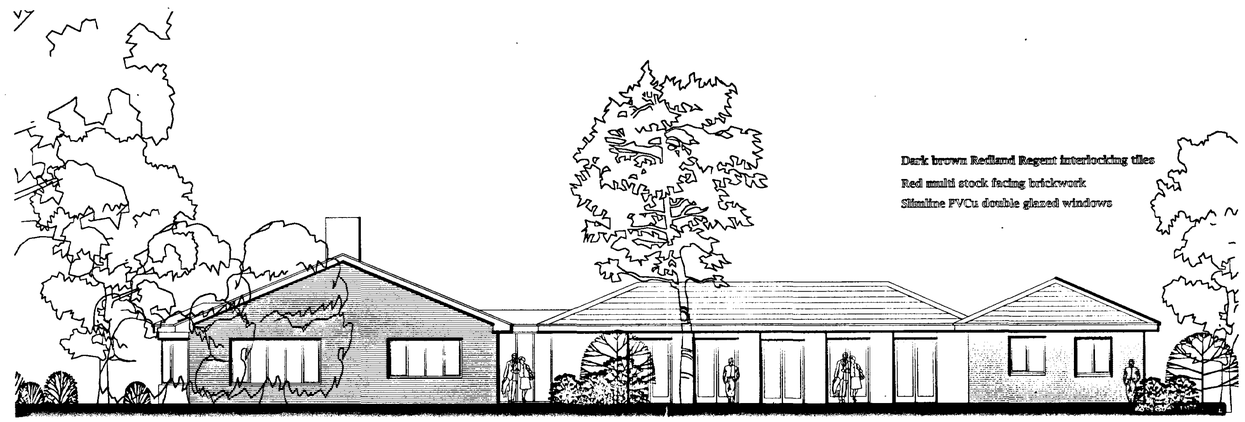

SOUTH ELEVATION

SHDC
Planning & Development
13 AUG 2002
Ref 936/02

DETERMINED PLAN

Project **New Bungalow at Holbeach Drove**	*Scale.* **1:100**	
Drawing **Elevations and plan**	*Date* **Aug. 2002**	*Drawn* **JDL**
	Job No. **1562**	*Drawing No.* **AD1A**

JOHN D LYNCH
partnership
CHARTERED ARCHITECTS