
# PROPOSED FIRST FLOOR WINDOWS AT

## 44-44A HIGH ST HOLBEACH

1100

BOX SLIDING SASH STYLE

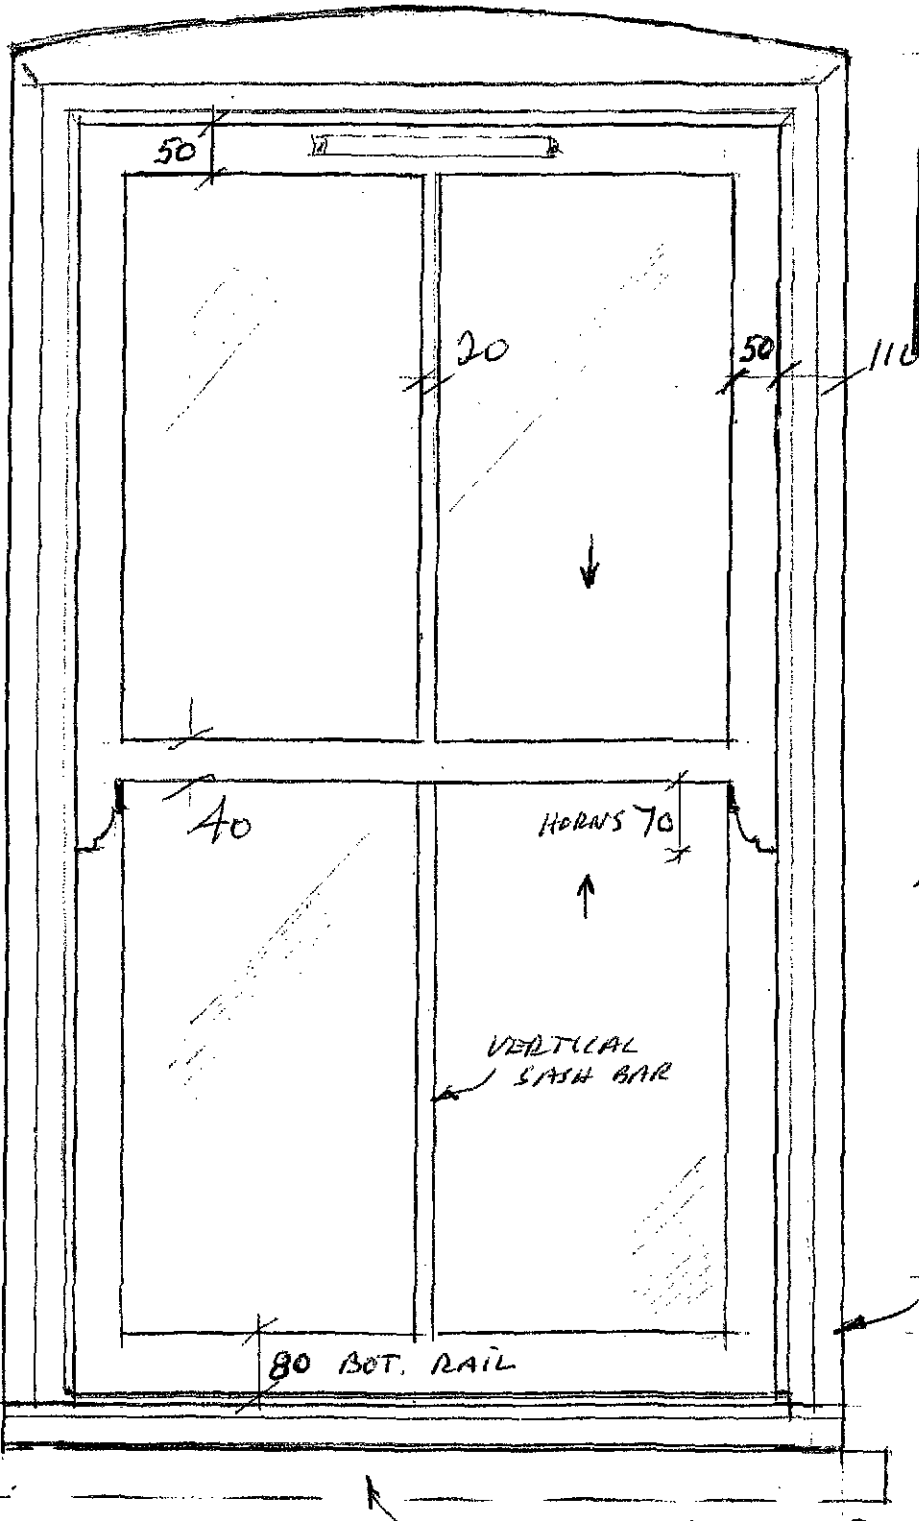


Planning
31 MAR 2011
Ref: 0936-10

ALL PAINTED TIMBER

4 NO. EQUAL SIZED PANES

EXT. MOULDING P.C 40 x 18

EXISTING CONCRETE STONE CILL TO REMAIN

ELEVATION

(L.H. WINDOW TO WEST ELEVATION)

DWG NO SD10-030/WD1A
REV. A SIZES


(SIZES T.B.C.)

1:10

# PROPOSED FIRST FLOOR WINDOWS AT

## 44-44A HIGH ST.

## HOLBEACH.

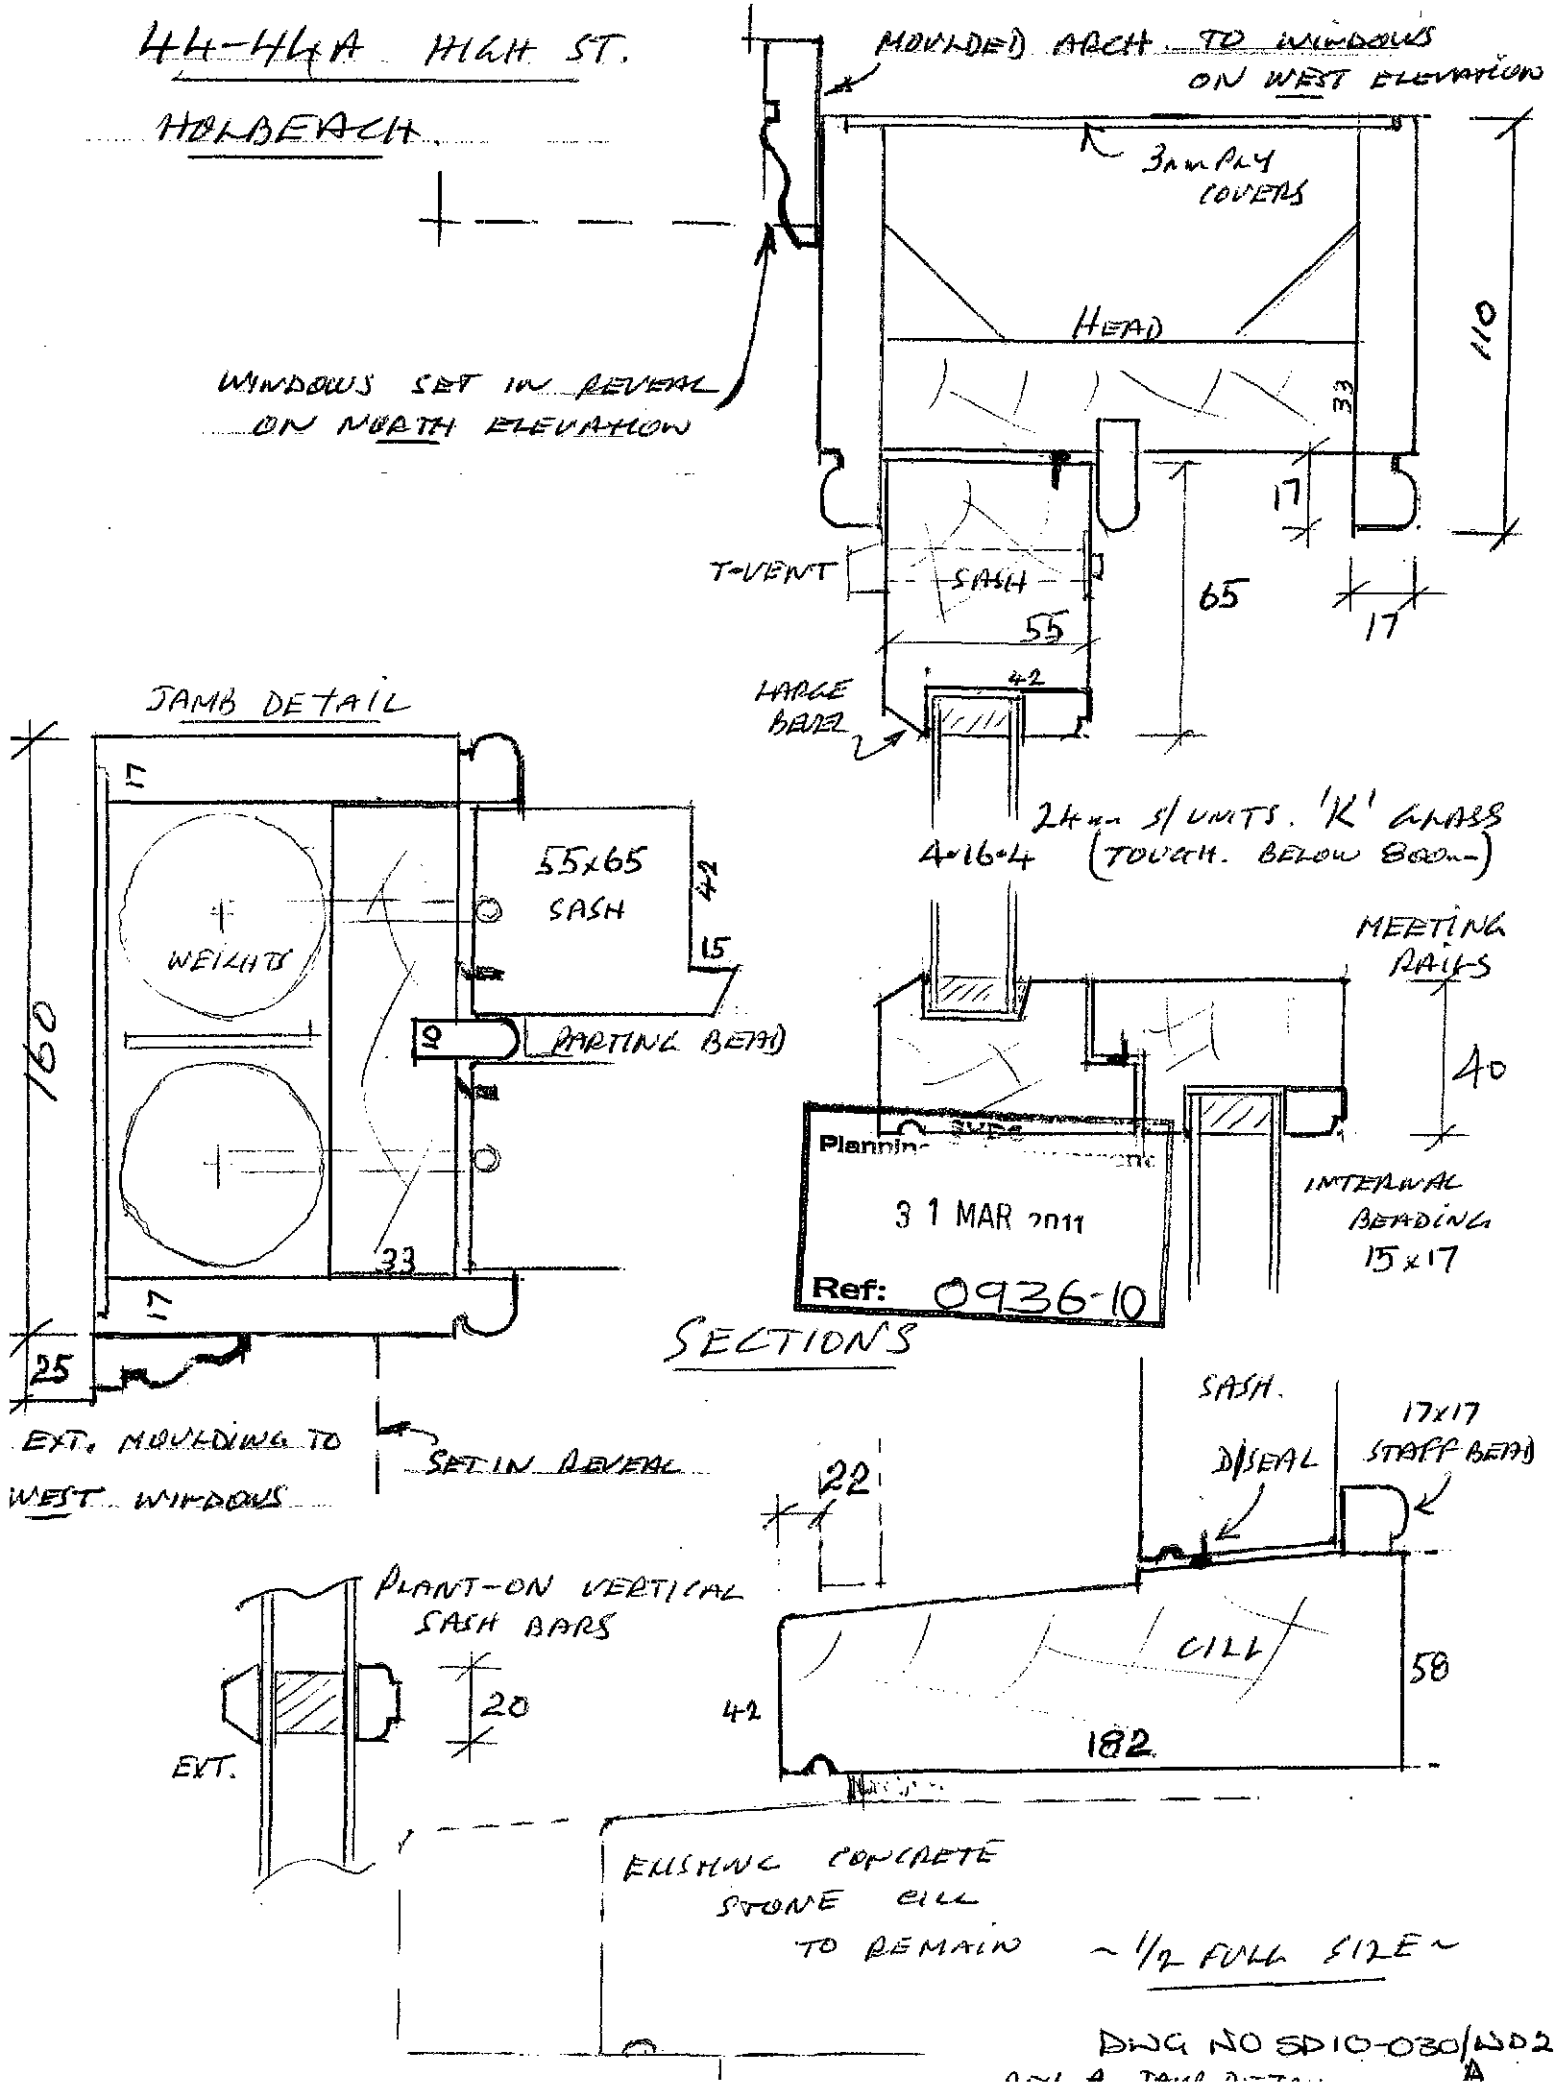



DWG NO SD10-030/WD2

A

PROPOSED FIRST FLOOR WINDOWS TO 44-44A

HIGH ST HOLBEACH

BOX SLIDING SASH STYLE

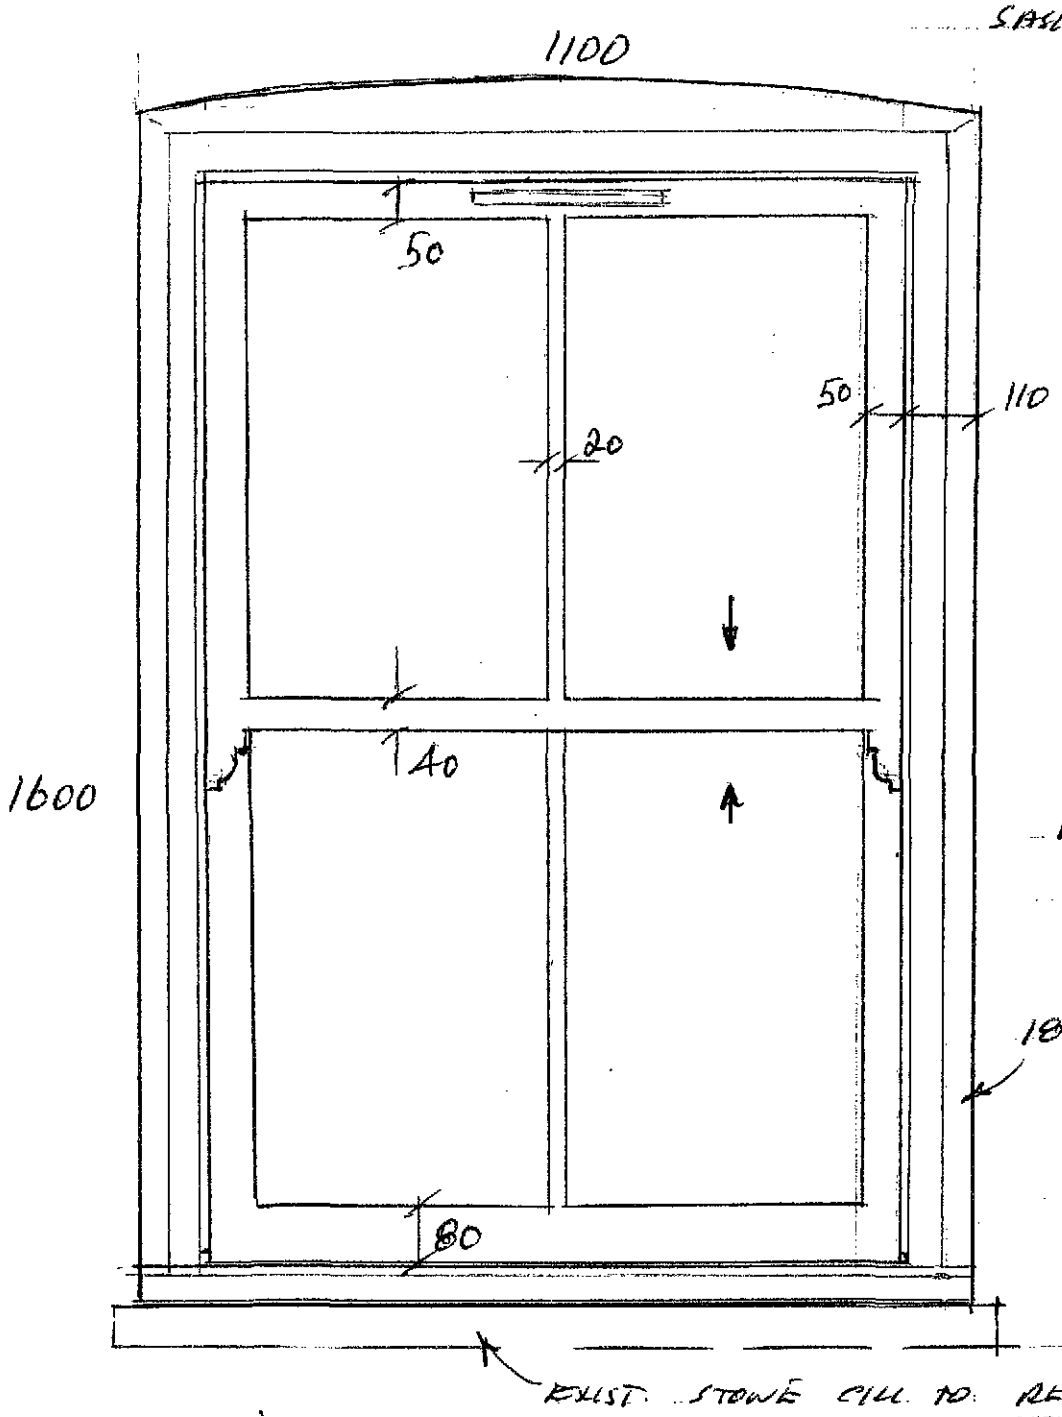


ELEVATION

(R.H. WINDOW TO WEST ELEVATION)


Planning Department
31 MAR 2011
Ref: 0936-10

DRWG NO. SD10-D30/WD3

SIZES T.B.C. 1-10

# PROPOSED FIRST FLOOR WINDOWS
## AT 44-44A HIGH ST. HOLBEACH

BOX SLIDING SASH STYLE.

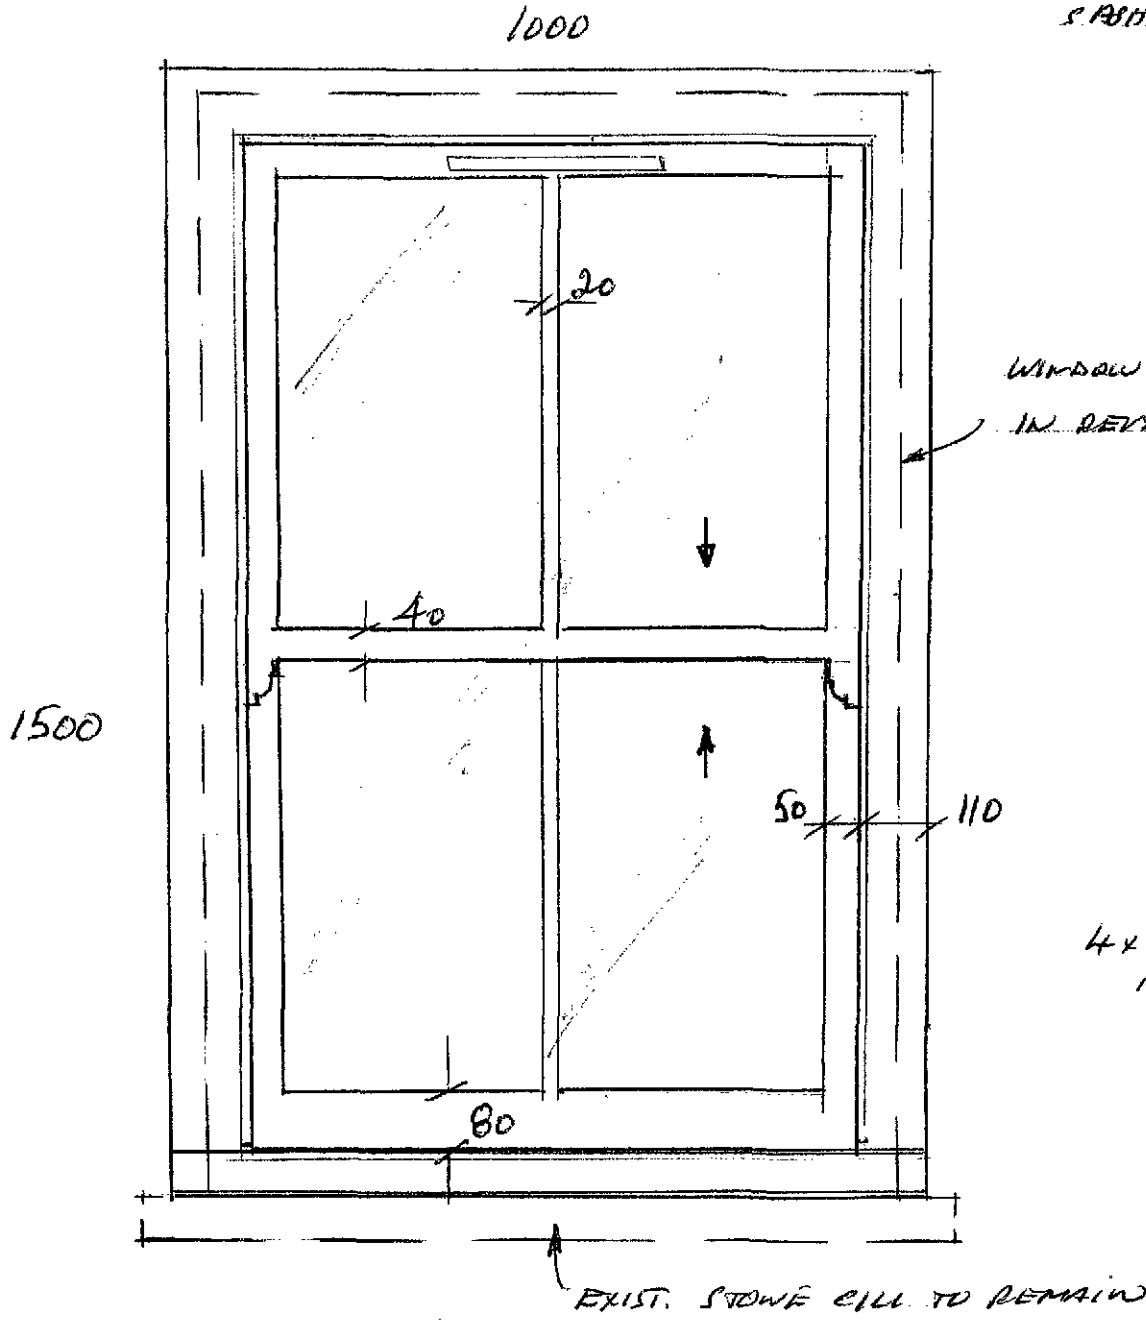


## ELEVATION

(2No. WINDOWS TO NORTH ELEVATION)


SHDC
Planning Department
31 MAR 2011
Ref: 0936-10

DRWG NO. SD10-030/WD4

SCALES T.B.C. 1-10

PROPOSED WINDOWS TO 44-44A HIGH ST. HOLBEACH

ELEVATION (2NO. GROUND FLOOR WINDOWS - WEST ELEVATION)

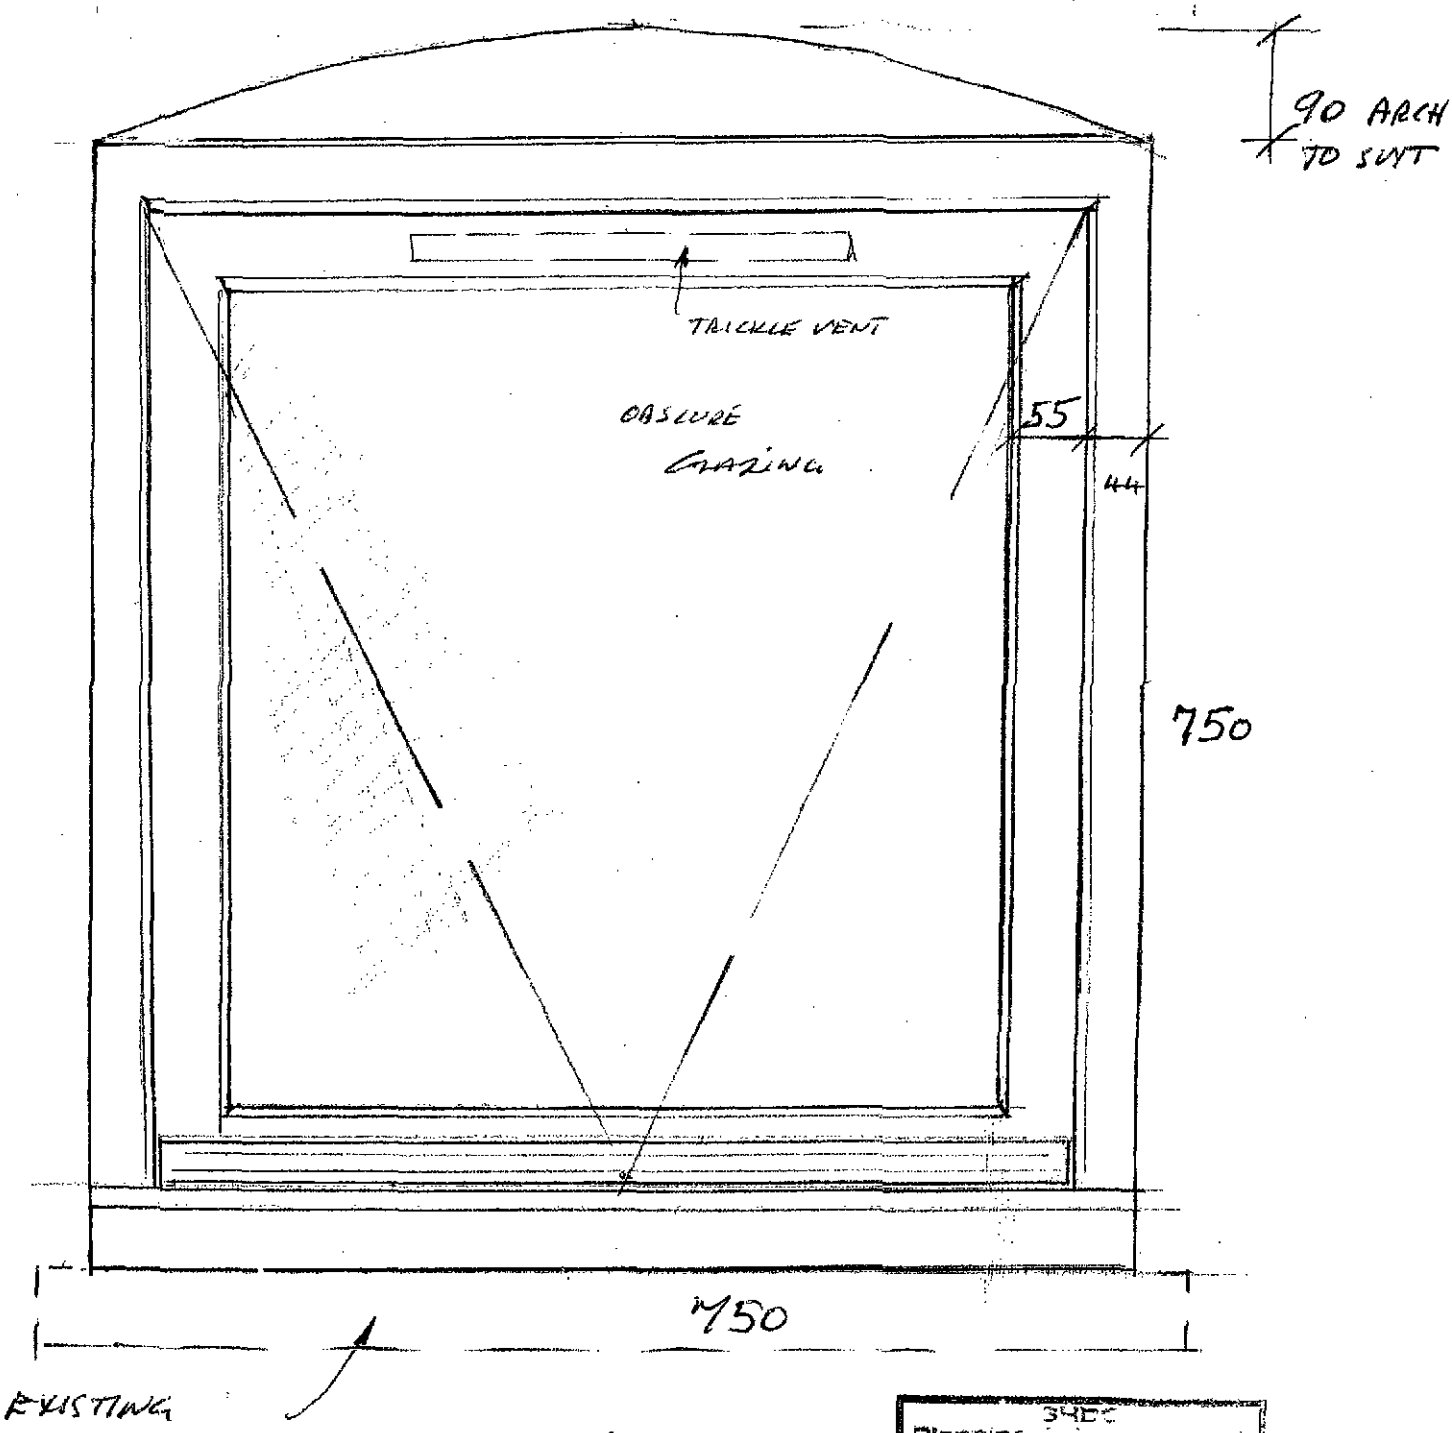


Planning
31 MAR 2011
Ref: 0936-10

SASH OPENING-IN - HINGED AT BOTTOM


DRWG NO. N1/N1/1A
REV. 'A' SIZES

N.B. OVERALL SIZE OF WINDOW
750W x 750H T.B.C.

to 5

# PROPOSED WINDOWS TO 44-44A HIGH ST. HOLBEACH

## SECTIONS

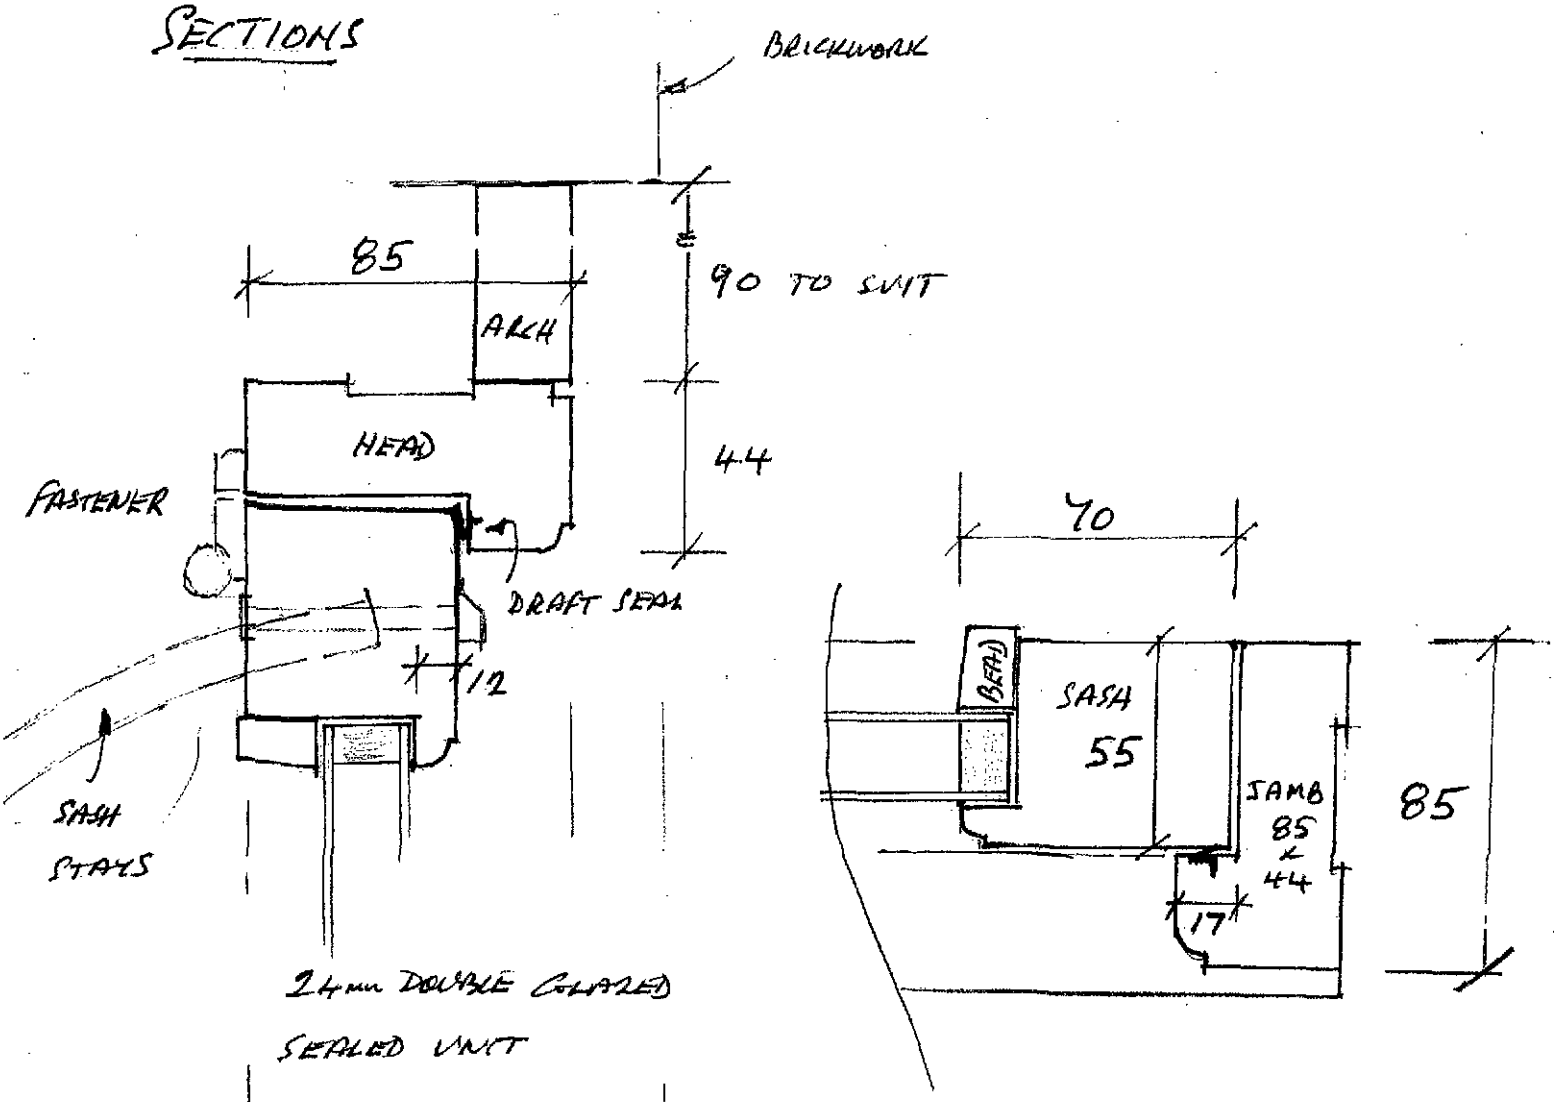



Planning & Development
31 MAR 2011
Ref: 0936-10


DRWG NO NJ/N1/2A
REV. A, SIZES-CILL
1/2 F.S.