
SITE PLAN

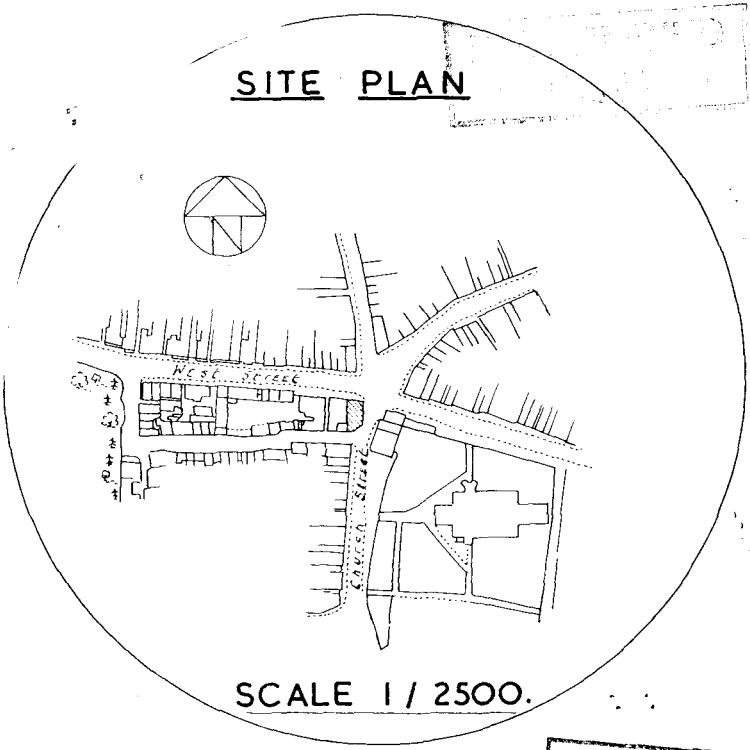

SCALE 1 / 2500.

SOUTH HOLLAND DC
HOUSING & PLANNING
23 SEP 1998
Ref: 094/98

REVISIONS	PREMISES NAME: LLOYDS TSB 1 WEST END HOLBEACH	DESCRIPTION: LOCATION PLAN.
	PREMISES CODE: SD 765800	
	PROJECT No. / DRAWING No.: \ 03 / REV.	THE PRINCIPAL ARCHITECT, NETWORK PROPERTY MANAGEMENT (EASTERN & CENTRAL), LLOYDS TSB GROUP, 133 STATION ROAD, IMPINGTON, CAMBRIDGE CB4 4EN, Tel. 01223 452553 Fax: 01223 452558
	DATE: 19-6-98 / SCALE: 1:2500 / DRAWN: GEC	TSB