
DETERMINE
PLAN

L.C.C.
HIGHWAYS & PLANNING
DIRECTORATE

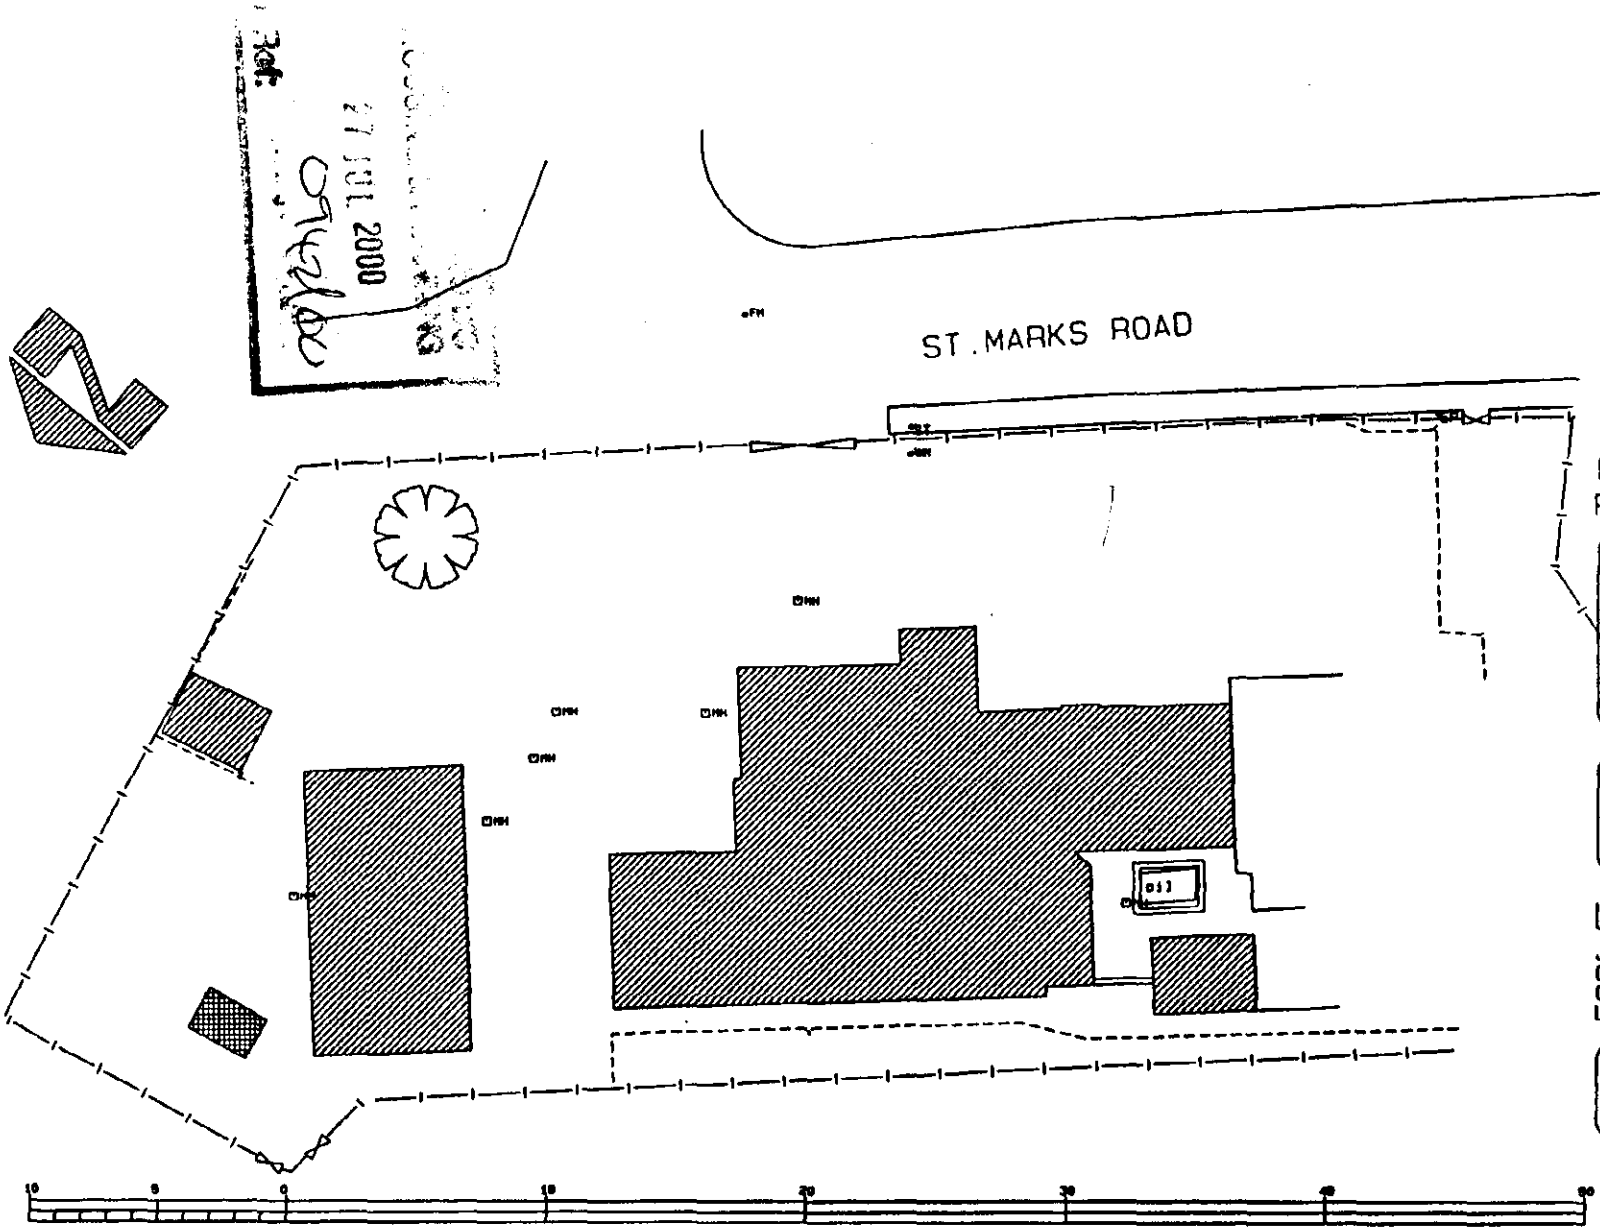

REV 'B' TCR SHOWN NOV '96
REV 'A' REDRAWN AT 1:200 MAR '95

project
HOLBEACH ST. MARKS
C.E. PRIMARY SCHOOL

RECORD SITE PLAN


Land & Buildings Consultancy
J. DAVID TRAFFORD FRICS
General Manager
County Offices
Lincoln LN1 1ZA (01522) 552222

drawing no.	revision
H0024B/LS1	'B'


L&BC

scale
date MAR '95
drawn SMK/RMW/DCC

A Professional Consultancy of Lincolnshire County Council

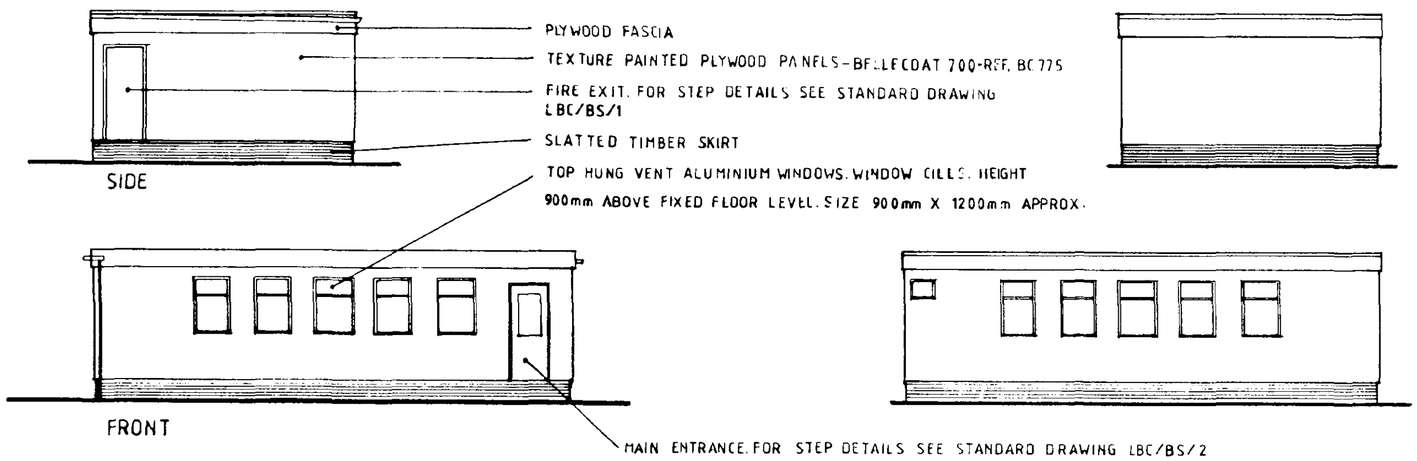

ELEVATIONS SCALE 1:100

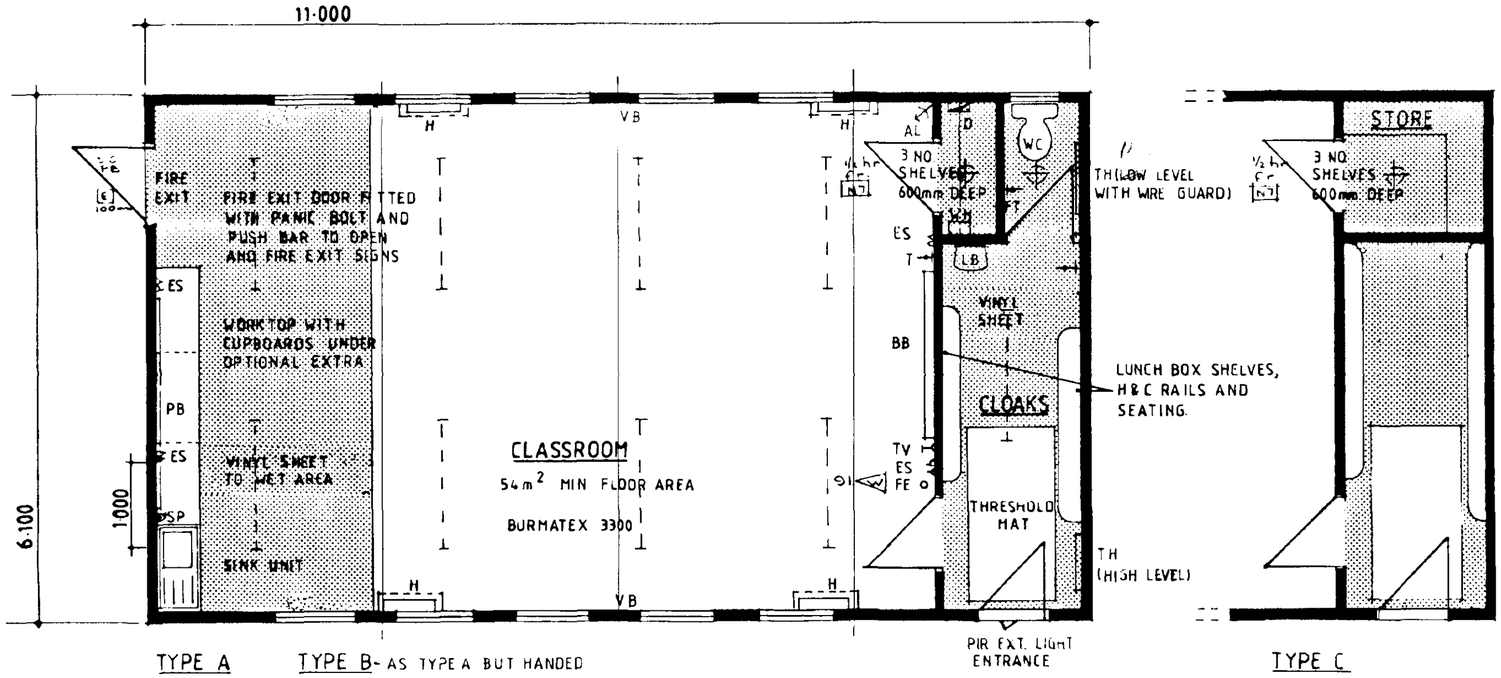

TYPE A TYPE B- AS TYPE A BUT HANDED

FLOOR PLAN SCALE 1:50

TYPE C

TYPE C AS TYPE A BUT WITHOUT TOILET BUT STORE IN LIEU.

TYPE D

AS TYPE C BUT HANDED.

CLOAKROOM FIXTURE HEIGHTS

	INFANTS	JUNIOR	SECONDARY
SEAT	290mm	340mm	390mm
PEGS	1090mm	1250mm	1540mm
SHELF	1200mm	1380mm	1690mm

VINYL FLOOR AREA = ▨

INFANTS	–	30% OF FLOOR AREA
JUNIOR	–	20% OF FLOOR AREA
SECONDARY	–	AS SPECIFIED FOR EACH PROJECT

PATHWAY

A PATHWAY OF TWO PAVING SLABS WIDTH WILL LINK THE MAIN ENTRANCE OF THE BUILDING TO THE EXISTING MAIN EXTERNAL PATHWAY. A SINGLE SLAB WIDTH PATH WILL LINK THE FIRE EXIT TO THE MAIN PATHWAY.

BASE UNIT HEIGHTS

INFANTS	–	700mm
JUNIOR	–	775mm
SECONDARY	–	850mm

LEGENDS

- ⊢ – ⊣ FLUORESCENT LIGHT
- ⊕ STANDARD LIGHT
- AL AUTOMATIC LIGHT SENSOR
- SP SPUR POINT(FOR WATER HEATER NOT INCLUDED)
- BB ROLLERBOARD 1·9m WIDE X 1·36m HIGH
- H HEATER WITH GUARD
- PB PINBOARD WITH SURROUND
- ES DOUBLE ELECTRIC SWITCHED SOCKET (4 no)
- TV TV AERIAL SOCKET (OPTIONAL EXTRA)
- LB WASH BASIN
- FE FIRE EXTINGUISHER
- D DISTRIBUTION BOARD & PROGRAMMER
- WH WATER HEATER
- VB VERTICAL BLINDS OR CURTAINS TO ALL C.R. WINDOWS.
- FT FROST THERMOST
- TH TUBULAR HEATER
- T ROOM THERMOSTAT

SOUTH HOLLAND D.C. HOUSING & PLANNING 2 JUL 1984 DETERMINED PLAN 0276/84
L.C.C. 2 JUL 1984 PLANNING DIRECTORATE

project

MOBILE CLASSROOM

DETERMINED PLAN

STANDARD 4 BAY UNIT

Land & Buildings Consultancy
Keith Stevens Dipl Arch RIBA
General Manager
County Offices
Lincoln LN1 1ZA (0522) 552222

drawing no.	revision
LBC/BS/4	

L&BC

scale

date March 1984

drawn K Clayton.

A Professional Consultancy of Lincolnshire County Council