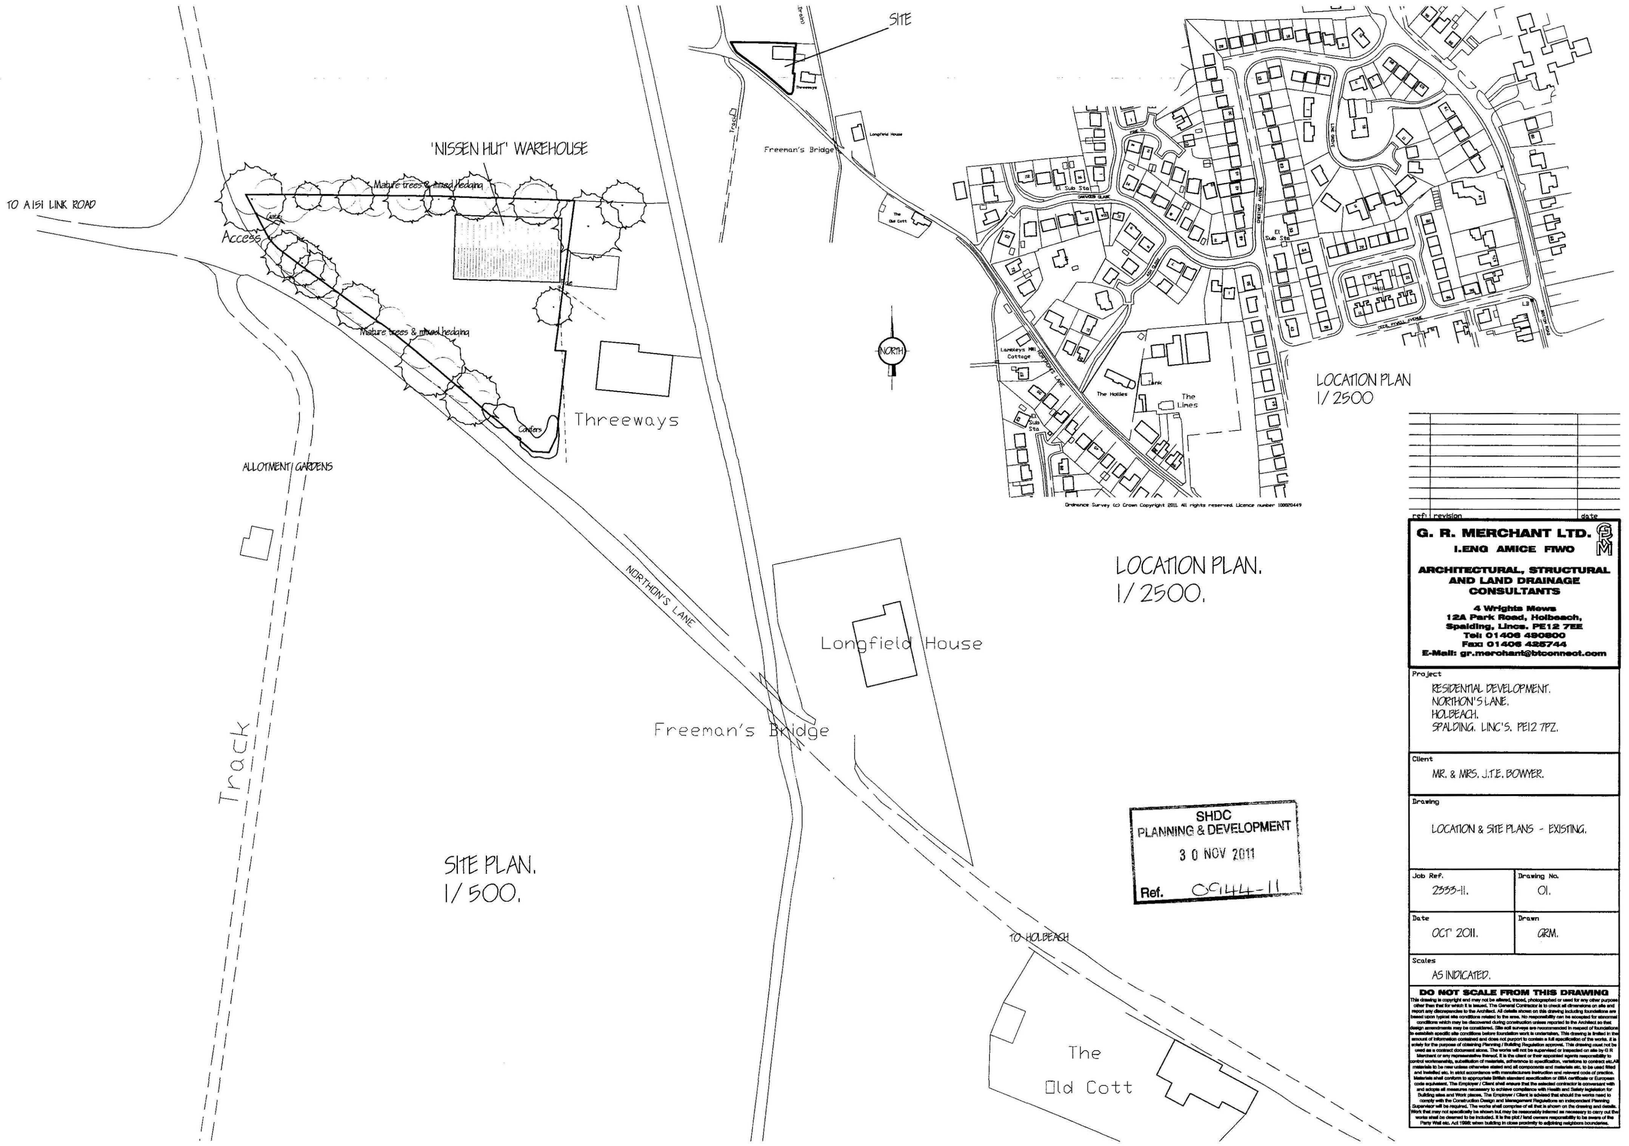

LOCATION PLAN.
1/2500.

ref.	revision	date

SHDC
PLANNING & DEVELOPMENT
30 NOV 2011
Ref. 0C/1144-11

G. R. MERCHANT LTD.
I.ENG AMICE FIWO

ARCHITECTURAL, STRUCTURAL AND LAND DRAINAGE CONSULTANTS

4 Wrights Mews
12A Park Road, Holbeach,
Spalding, Lincs. PE12 7EE
Tel: 01406 490800
Fax: 01406 425744
E-Mail: gr.merchant@btconnect.com

Project
RESIDENTIAL DEVELOPMENT.
NORTHON'S LANE.
HOLBEACH.
SPALDING. LINC'S. PE12 7PZ.

Client
MR. & MRS. J.T.E. BOWYER.

Drawing
LOCATION & SITE PLANS - EXISTING.

Job Ref.	Drawing No.
2555-11.	01.
Date	**Drawn**
OCT 2011.	GRM.

Scales
AS INDICATED.

DO NOT SCALE FROM THIS DRAWING

This drawing is copyright and may not be altered, traced, photographed or used for any other purpose other than that for which it is issued. The General Contractor is to check all dimensions on site and report any discrepancies to the Architect. All details shown on this drawing including foundations are based upon typical site conditions noted to the area. No responsibility can be accepted for abnormal conditions which may be encountered during construction unless reported to the Architect as then. Responsibility cannot be accepted for errors or omissions in this drawing arising from inaccurate or incomplete site information. Any variations before foundation work is undertaken. This drawing is limited in the amount of information contained and does not purport to contain a full specification of the works. It is solely for the purpose of obtaining Planning / Building Regulation approval. This drawing must not be used as a contract document. Work shown is not to be supervised or inspected on site by G.R. Merchant Ltd. unless specifically instructed. The Contractor is to be responsible for the quality of all work, material workmanship, substitution of materials, differences in specification, variations to contract etc. All materials to be new unless otherwise stated and all components and materials etc. to be used fitted and installed etc. in strict accordance with manufacturers instruction and relevant code of practice, recommended details and British Standards. The Contractor is to ensure that adequate temporary bracing is provided to maintain the stability of the structure during construction. The Employer / Client is to be responsible for the appointment of a competent Contractor to carry out the construction works and ensure that adequate control is exercised over the works and adequate arrangements are made for the co-ordination, control and supervision of works carried out by any persons in connection with the project including the Employer / Client's own workers. The Contractor / Client shall ensure that adequate control is exercised over the works and adequate arrangements are made for the co-ordination, control and supervision of works carried out by any persons in connection with the project including the Employer / Client's own workers. The Contractor / Client shall ensure that adequate control is exercised over the works and all aspects of measures necessary to achieve compliance with Health and Safety legislation for Building sites and Work places. The Employer / Client is advised that should the works need to comply with the Construction Design and Management Regulations an Independent Planning Supervisor will be required. The works shall be carried out as shown on the drawing and in accordance with the Building Regulations and any other relevant statutory requirements. Any discrepancies found on the drawing should be brought to the attention of the Architect before work proceeds. Dimensions of the works shall be observed to be included. It is the plot / land owners responsibility to be aware of the Party Wall etc. Act 1996 when building in close proximity to adjoining neighbours boundaries.