
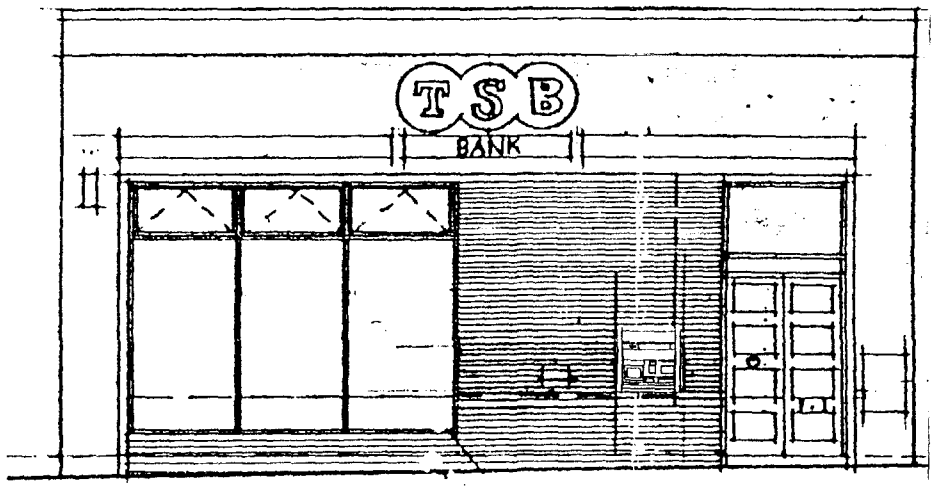


FRONT ELEVATION
EXISTING

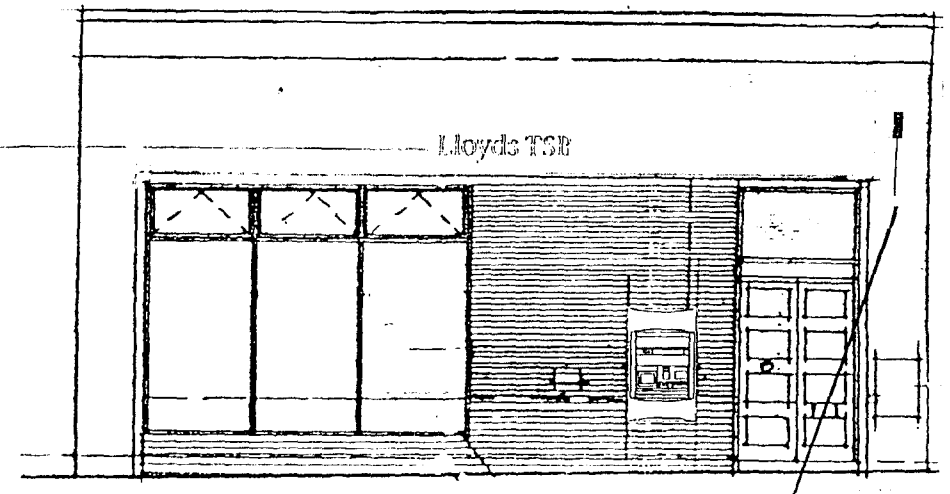


FRONT ELEVATION


SOUTH HOLLAND DC
HOUSING & PLANNING
29 MAR 1999
Ref: 0311/99


WHITE
NON ILLUMINATED INDIVIDUAL 3D ALUMINIUM LETTERS IN STONE SERIF 300mm HIGH. MODIFIED STYLE AND SATIN FINISHED RETURNS 70mm DEEP. LETTERS SPACED OFF THE BACKGROUND 40mm.

NON ILLUMINATED HANGING SIGN DOUBLE SIDED FABRICATED ALUMINIUM TRAY WITH FACE APPLIED VINYL SHOWING BLACK HORSE LOGO AND BLUE/GREEN GRADUATION WITH BLUE PAINTED RETURNS RAL 5022 40% GLOSS, SIZE 600x740mm.

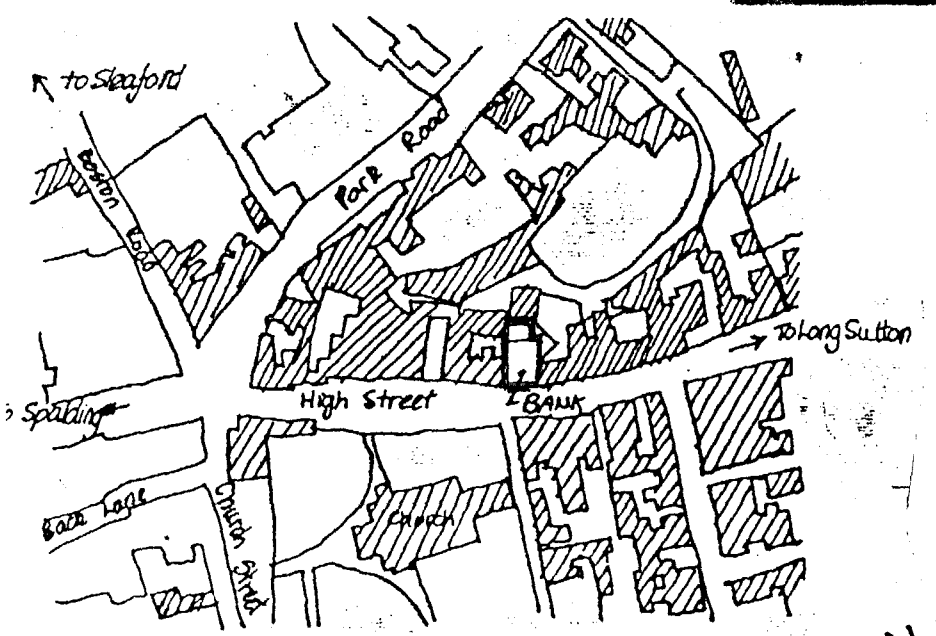

LOCATION PLAN
scale 1:2500

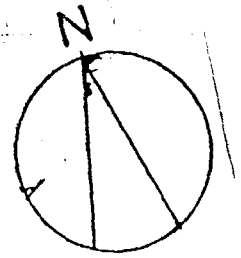

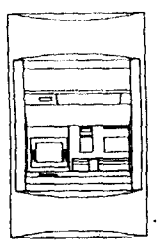

TSB CASHPOINT
MACHINE SURROUND
BLUE PANTONE 293

REVISIONS
NON ILLUMINATED HANGING SIGN + NON ILLUMINATED 3D WHITE LETTERS
Heather.

PREMISES NAME: LLOYDS TSB 23 HIGH STREET HOLBEACH
PREMISES CODE: 50450351
PROJECT No.:
DRAWING No.: \ 01
REV:
DATE: 19-6-98
SCALE: 1:100
DRAWN: GEC.

DESCRIPTION: PROPOSED SIGNAGE

THE PRINCIPAL ARCHITECT
NETWORK PROPERTY MANAGEMENT
(EASTERN & CENTRAL)
LLOYDS TSB GROUP
133 STATION ROAD
IMPINGTON
CAMBRIDGE CB4 4EN
Tel: 01223 452553 Fax: 01223 452558