
ELEVATIONS

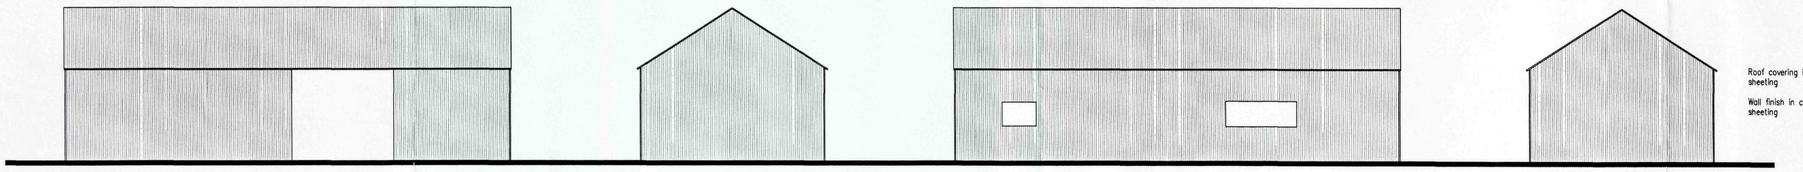


front side rear side


Roof covering in corrugated galvanised steel sheeting

Wall finish in corrugated galvanised steel sheeting

ALL DIMENSIONS TO BE CHECKED AND VERIFIED ON SITE BEFORE COMMENCING WITH THE WORKS
ANY DISCREPANCIES ARE TO BE REPORTED TO THE ARCHITECTURAL TECHNOLOGIST IMMEDIATELY

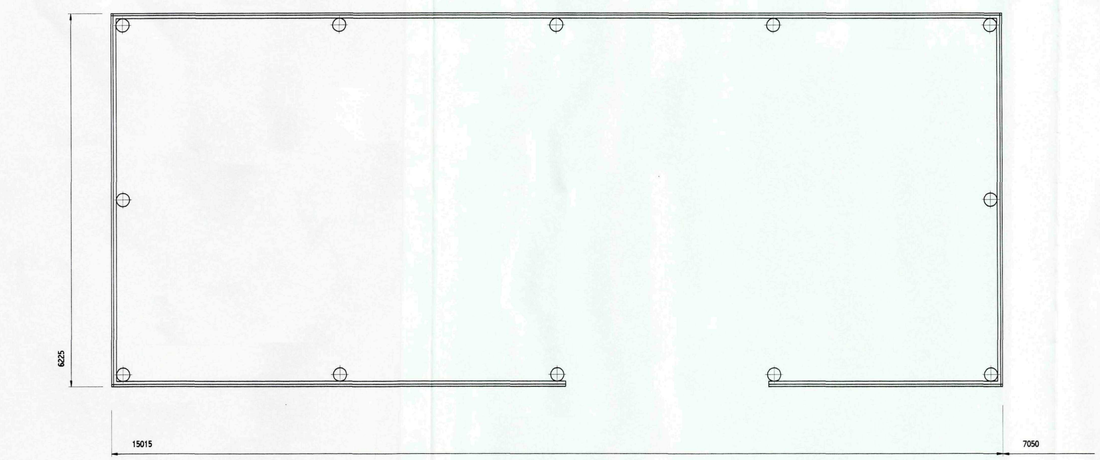

FLOOR PLAN

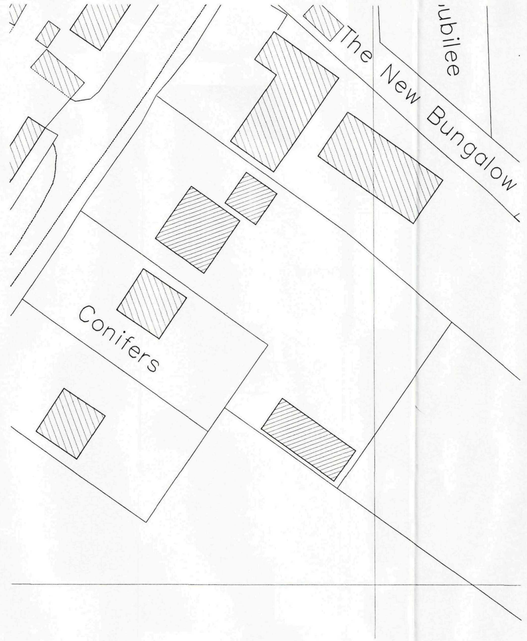

BLOCK PLAN Scale 1:500

SURVEY DRAWING

AMENDMENTS

A

SHDC
Planning & Development
0 2 DEC 2009
Ref: 0945.09

COPYRIGHT PETER S LITHGOW 18.09.09

L. A. Building Design
Architectural and Surveying Practice
55 Hannam Boulevard
Spalding
Lincolnshire PE11 1LB
Telephone/Fax: Spalding (01775) 711437

Peter S Lithgow MCIOB MCIAT
Member of the Chartered Institute of Building and
Member of the Chartered Institute of Architectural Technologists


project
Proposed Alteration to Existing OUTBUILDING at Chapel Drove, Holbeach Drove, SPALDING, Lincolnshire, PE12

client
MR WILLIAMSON

drawing
SURVEY AS EXISTING

date	scale(s)
SEPTEMBER 2009	1:50 1:100
drawn by	checked
Peter Lithgow	PSL
job no	drawing no
09/19	00

ELEVATIONS

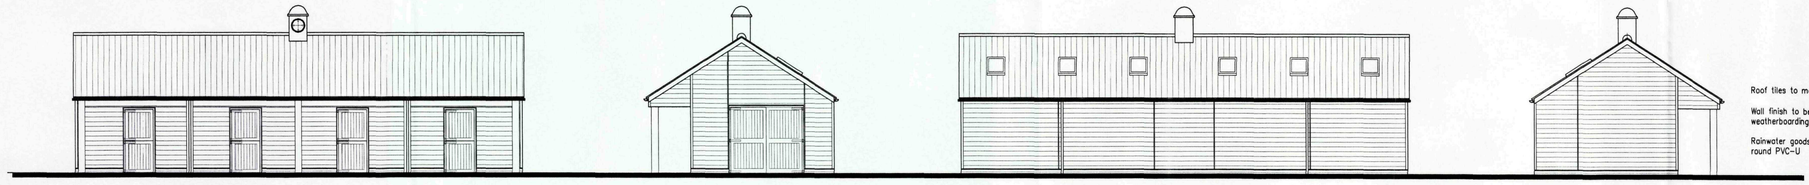


front | side | rear | side

Roof tiles to match existing dwelling

Wall finish to be stained / treated timber weatherboarding

Rainwater goods to be black coloured half round PVC-U

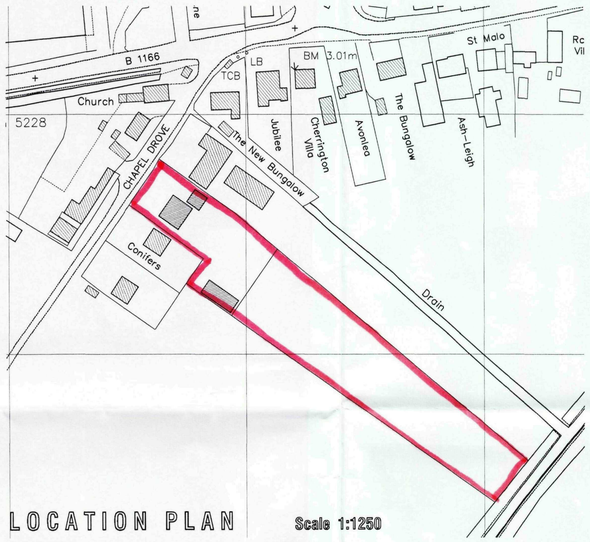


LOCATION PLAN Scale 1:1250


REPRODUCED FROM THE ORDNANCE SURVEY 1:1250 SCALE MAP WITH THE PERMISSION OF THE CONTROLLER OF HER MAJESTY'S STATIONERY OFFICE
CROWN COPYRIGHT RESERVED
THIS MAP IS FOR IDENTIFICATION PURPOSES ONLY

N

WALL CONSTRUCTION
Strip off existing corrugated steel sheeting and timber sheeting rails. Infill between existing timber posts with studframe as described in the following construction format:
Wall finish to be stained / treated timber weatherboarding on vertical battens on breather membrane on 18mm sheathing ply fixed to 147mm x 47mm treated timber studs at 600mm centres
Form dwarf perimeter walling in single skin brickwork up to two courses above existing fgl.

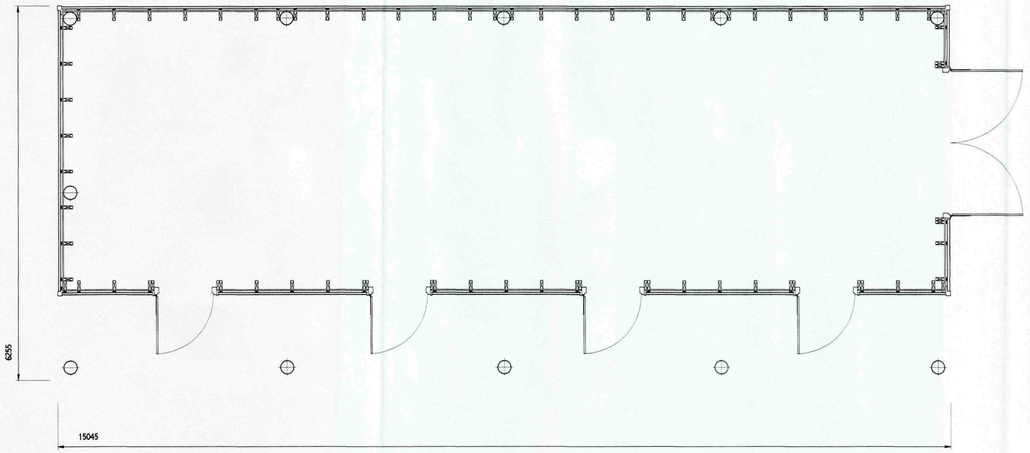

FLOOR PLAN

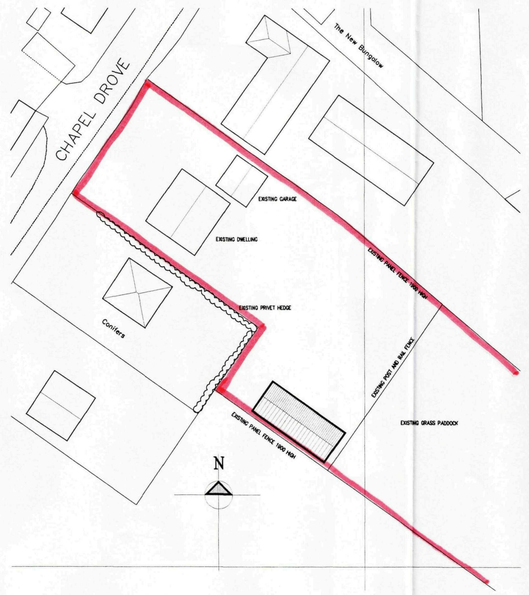

BLOCK PLAN Scale 1:500

DESIGN PROPOSAL

ALL DIMENSIONS TO BE CHECKED AND VERIFIED ON SITE BEFORE COMMENCING WITH THE WORKS
ANY DISCREPANCIES ARE TO BE REPORTED TO THE ARCHITECTURAL TECHNOLOGIST IMMEDIATELY

AMENDMENTS

A 07.11.09 Cupola, rooflights, end doors and location plan added

SHDC
Planning & Development
02 DEC 2009
Ref: 0945-09

COPYRIGHT PETER S LITHGOW 18.09.09

L. A. Building Design
Architectural and Surveying Practice
55 Hannam Boulevard
Spalding
Lincolnshire PE11 1LB
Telephone/Fax: Spalding (01775) 711437

Peter S Lithgow MCIOB MCIAT
Member of the Chartered Institute of Building and
Member of the Chartered Institute of Architectural Technologists

project
Proposed Alteration to Existing OUTBUILDING at Chapel Drove, Holbeach Drove, SPALDING, Lincolnshire, PE12

client
MR WILLIAMSON

drawing
DESIGN DRAWING

date	scale(s)
SEPTEMBER 2009	1:50 1:100 1:500 1:1250
drawn by	checked
Peter Lithgow	PSL
job no	drawing no
09/19	01A