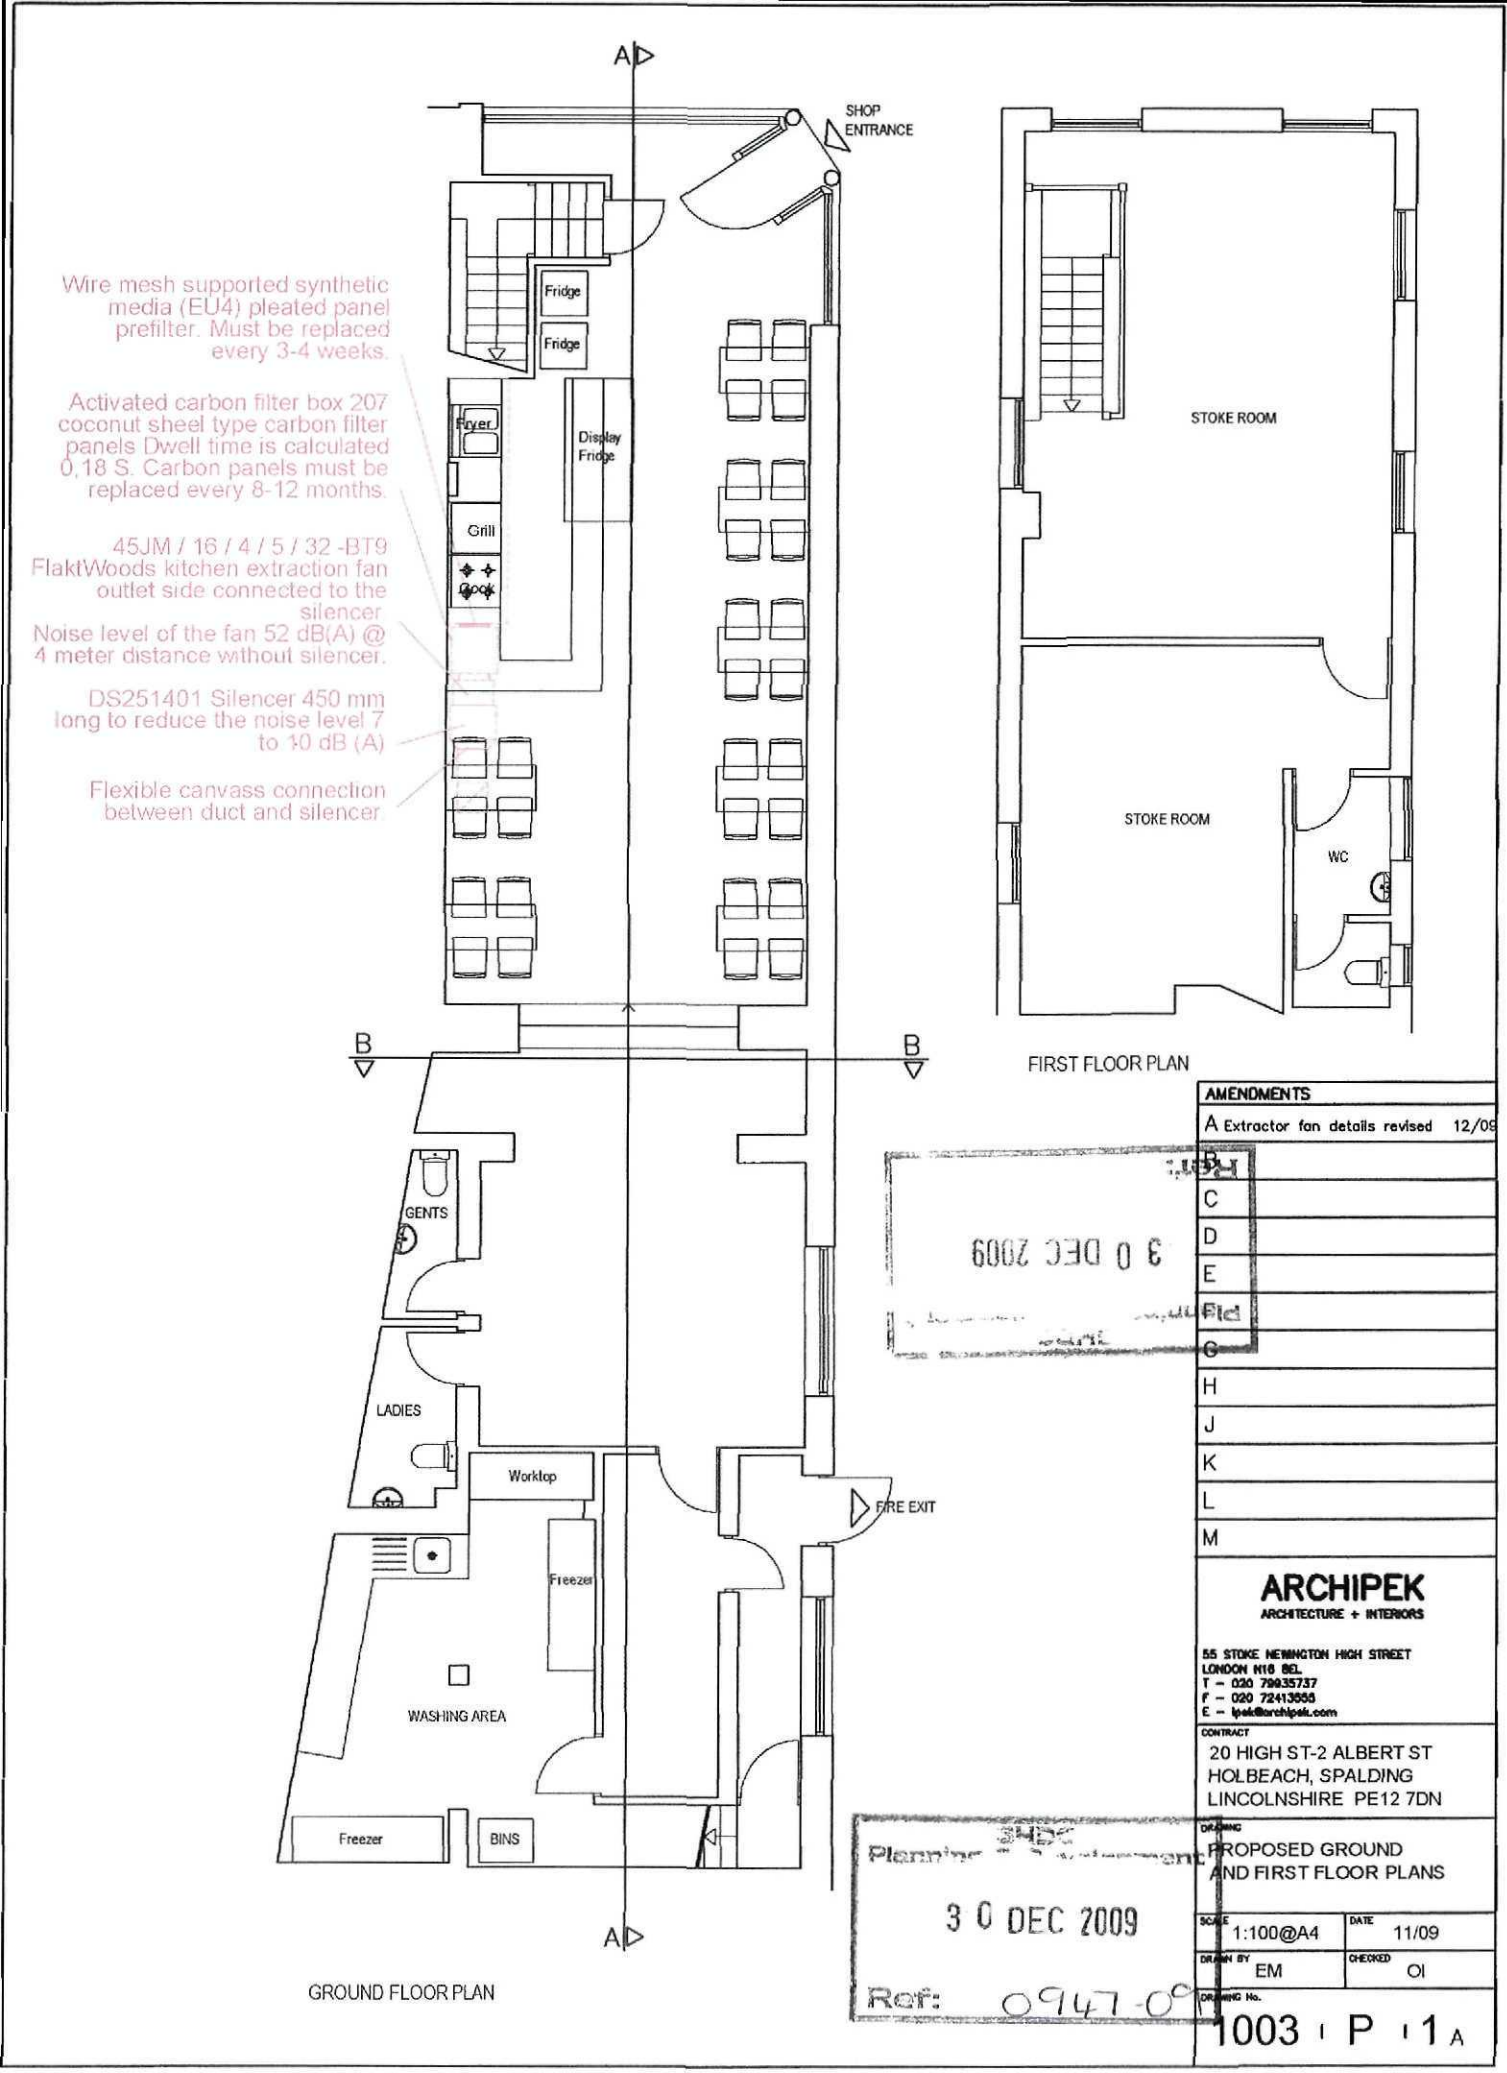


AMENDMENTS
A Extractor fan details revised 12/09
B
C
D
E
F
G
H
J
K
L
M

30 DEC 2009

ARCHIPEK
ARCHITECTURE + INTERIORS
55 STOKE NEWINGTON HIGH STREET
LONDON N16 8EL
T – 020 79935737
F – 020 72413656
E – lpek@archipek.com

CONTRACT
20 HIGH ST-2 ALBERT ST
HOLBEACH, SPALDING
LINCOLNSHIRE PE12 7DN

DRAWING
PROPOSED GROUND AND FIRST FLOOR PLANS

SCALE	DATE
1:100@A4	11/09
DRAWN BY: EM	CHECKED: OI

DRAWING No.
1003 | P | 1 A

Planning Department
30 DEC 2009
Ref: 0947-09



SIDE ELEVATION



A-A SECTION

Planning Dept.
SPALDING
30 DEC 2009
Ref: 0947-09

AMENDMENTS	
A Extractor fan details revised	12/09
B	
C	
D	
E	
F	
G	
H	
J	
K	

ARCHIPEK
ARCHITECTURE + INTERIORS

55 STOKE NEWINGTON HIGH STREET
LONDON N16 8EL
T – 020 79935737
F – 020 72413555
E – ipek@archipek.com

CONTRACT
20 HIGH ST-2 ALBERT ST
HOLBEACH, SPALDING
LINCOLNSHIRE PE12 7DN

DRAWING
PROPOSED
A-A & B-B SECTION AND
SIDE ELEVATION

SCALE	DATE
1:100@A3	11/09
DRAWN BY: EM	CHECKED: OI

DRAWING No.
1003 I P I 2 A