
Land Registry
Current title plan

Title number **LL294737**
Ordnance Survey map reference **TF3524NE**
Scale **1:1250**
Administrative area **LINCOLNSHIRE : SOUTH HOLLAND**

©Crown Copyright. Produced by Land Registry. Reproduction in whole or in part is prohibited without the prior written permission of Ordnance Survey. Licence Number 100026316.

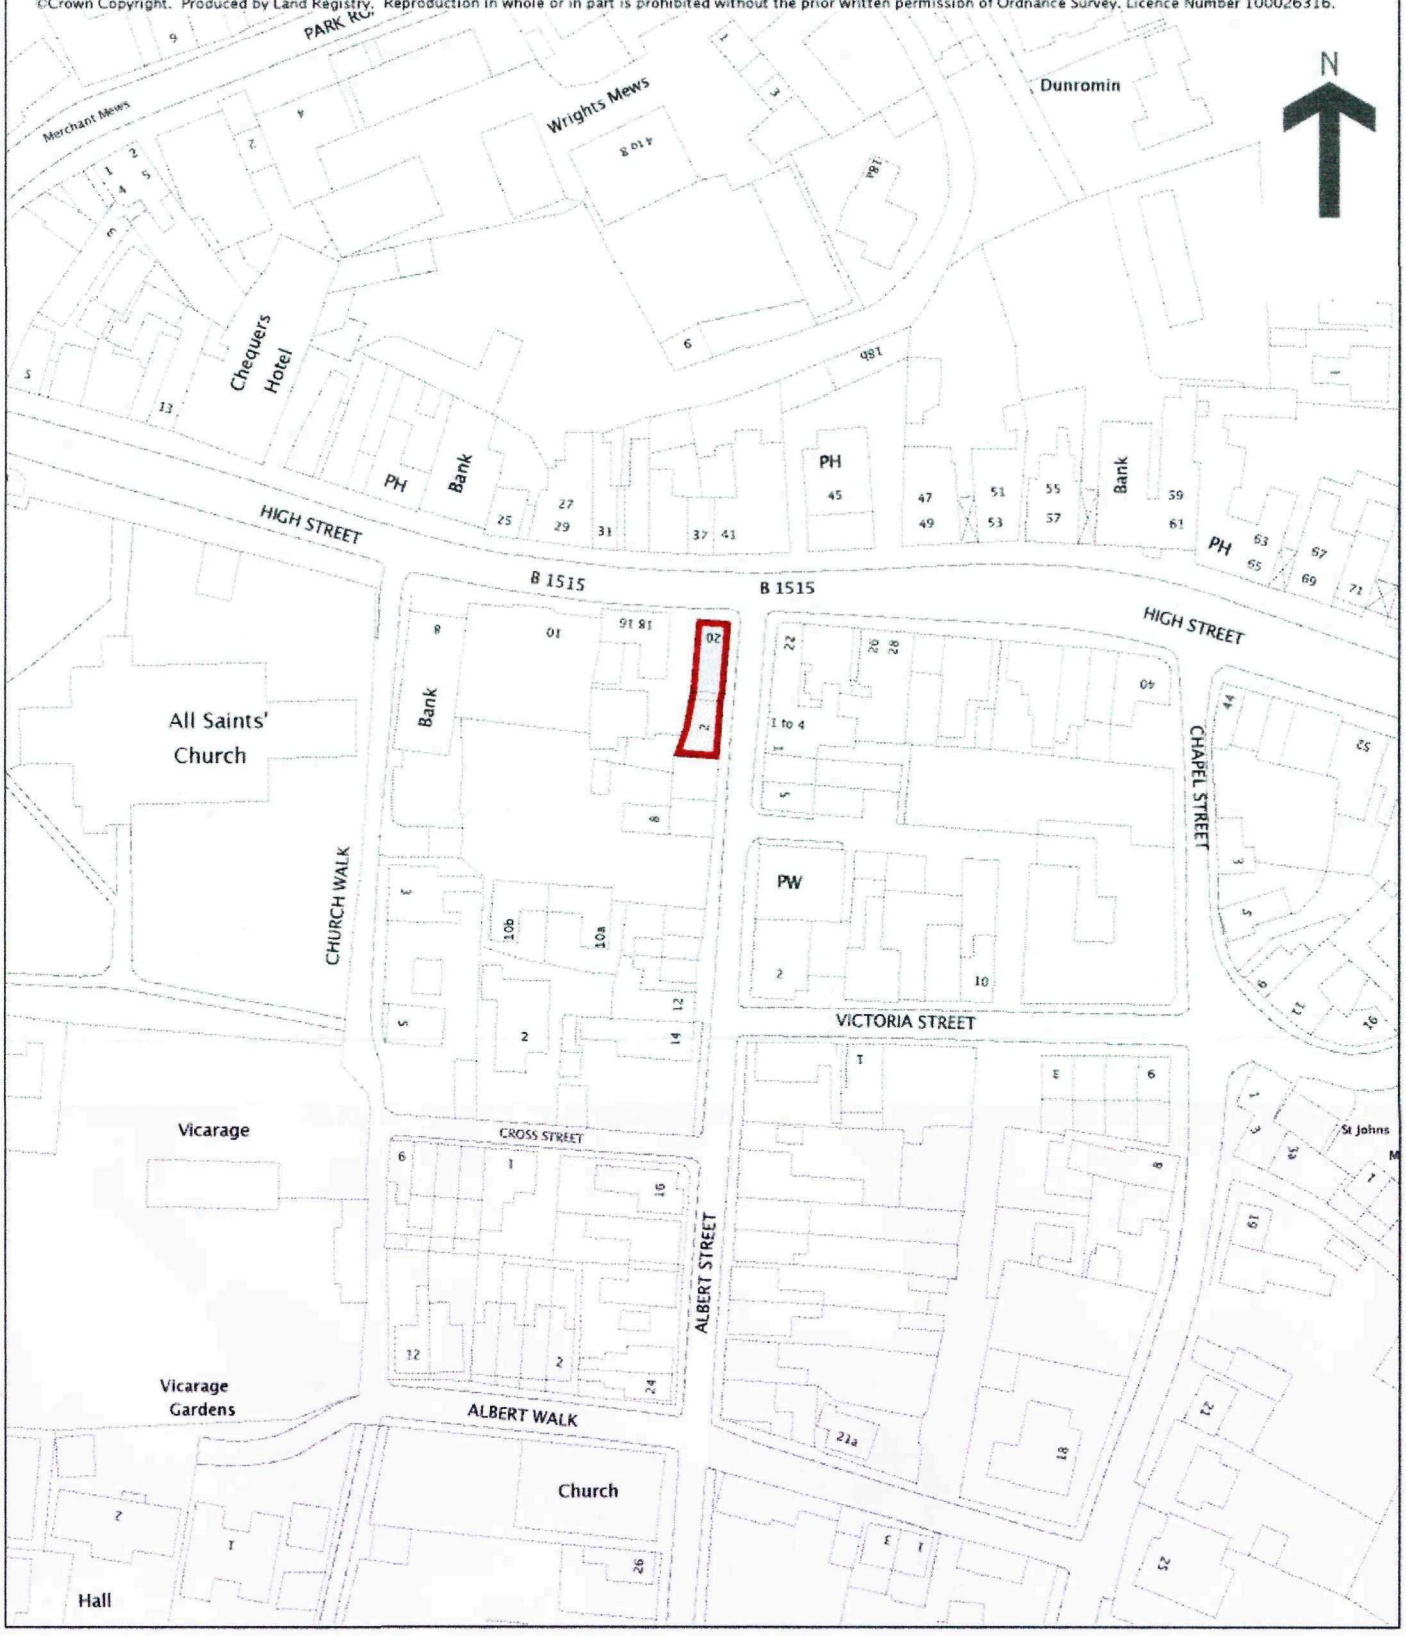


This is a copy of the title plan on 20 NOV 2009 at 19:52:43. This copy does not take account of any application made after that time even if still pending in the Land Registry when this copy was issued.

This copy is not an 'Official Copy' of the title plan. An official copy of the title plan is admissible in evidence in a court to the same extent as the original. A person is entitled to be indemnified by the registrar if he suffers loss by reason of a mistake in an official copy. If you want to obtain an official copy, the Land Registry web site explains how to do this.

The Land Registry endeavours to maintain high quality and scale accuracy of title plan images.The quality and accuracy of any print will depend on your printer, your computer and its print settings.This title plan shows the general position, not the exact line, of the boundaries. It may be subject to distortions in scale. Measurements scaled from this plan may not match measurements between the same points on the ground. See Land Registry Public Guide 7 - Title Plans.

This title is dealt with by Land Registry, Kingston upon Hull Office.

SHDC
Planning & Development
02 DEC 2009
Ref: 0947-09

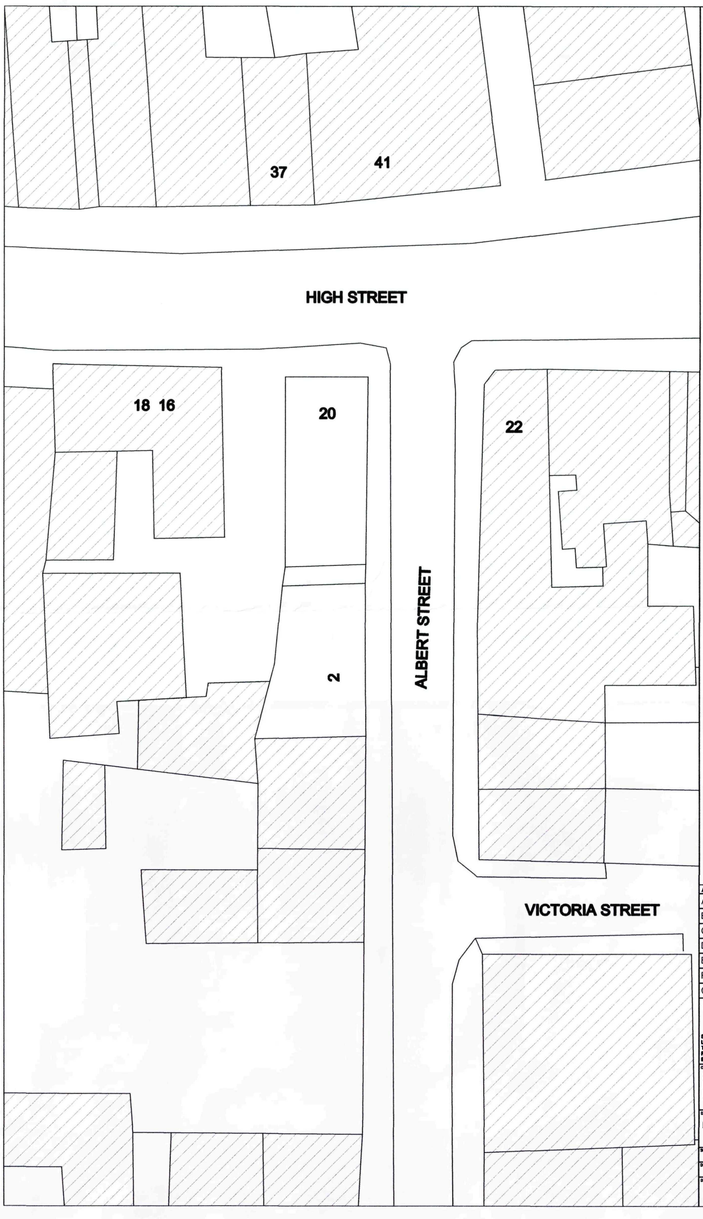

SHDC
Planning & Development
02 DEC 2009
Ref: 0947/09


AMENDMENTS
A
B
C
D
E
F
G

ARCHIPEK
ARCHITECTURE + INTERIORS
88 STOKE NEWINGTON HIGH STREET
LONDON N16 0NY
T – 020 7923 0227
F – 020 7241 2055
E – hello@archipek.com

CONTRACT
20 HIGH ST-2 ALBERT ST
HOLBEACH, SPALDING
LINCOLNSHIRE PE12 7DN

DRAWING
BLOCK PLAN OF THE SITE

SCALE 1:200@A3 | DATE 23/11/09
DRAWN BY EM | CHECKED CI
DRAWING No.
1003 | B | 1

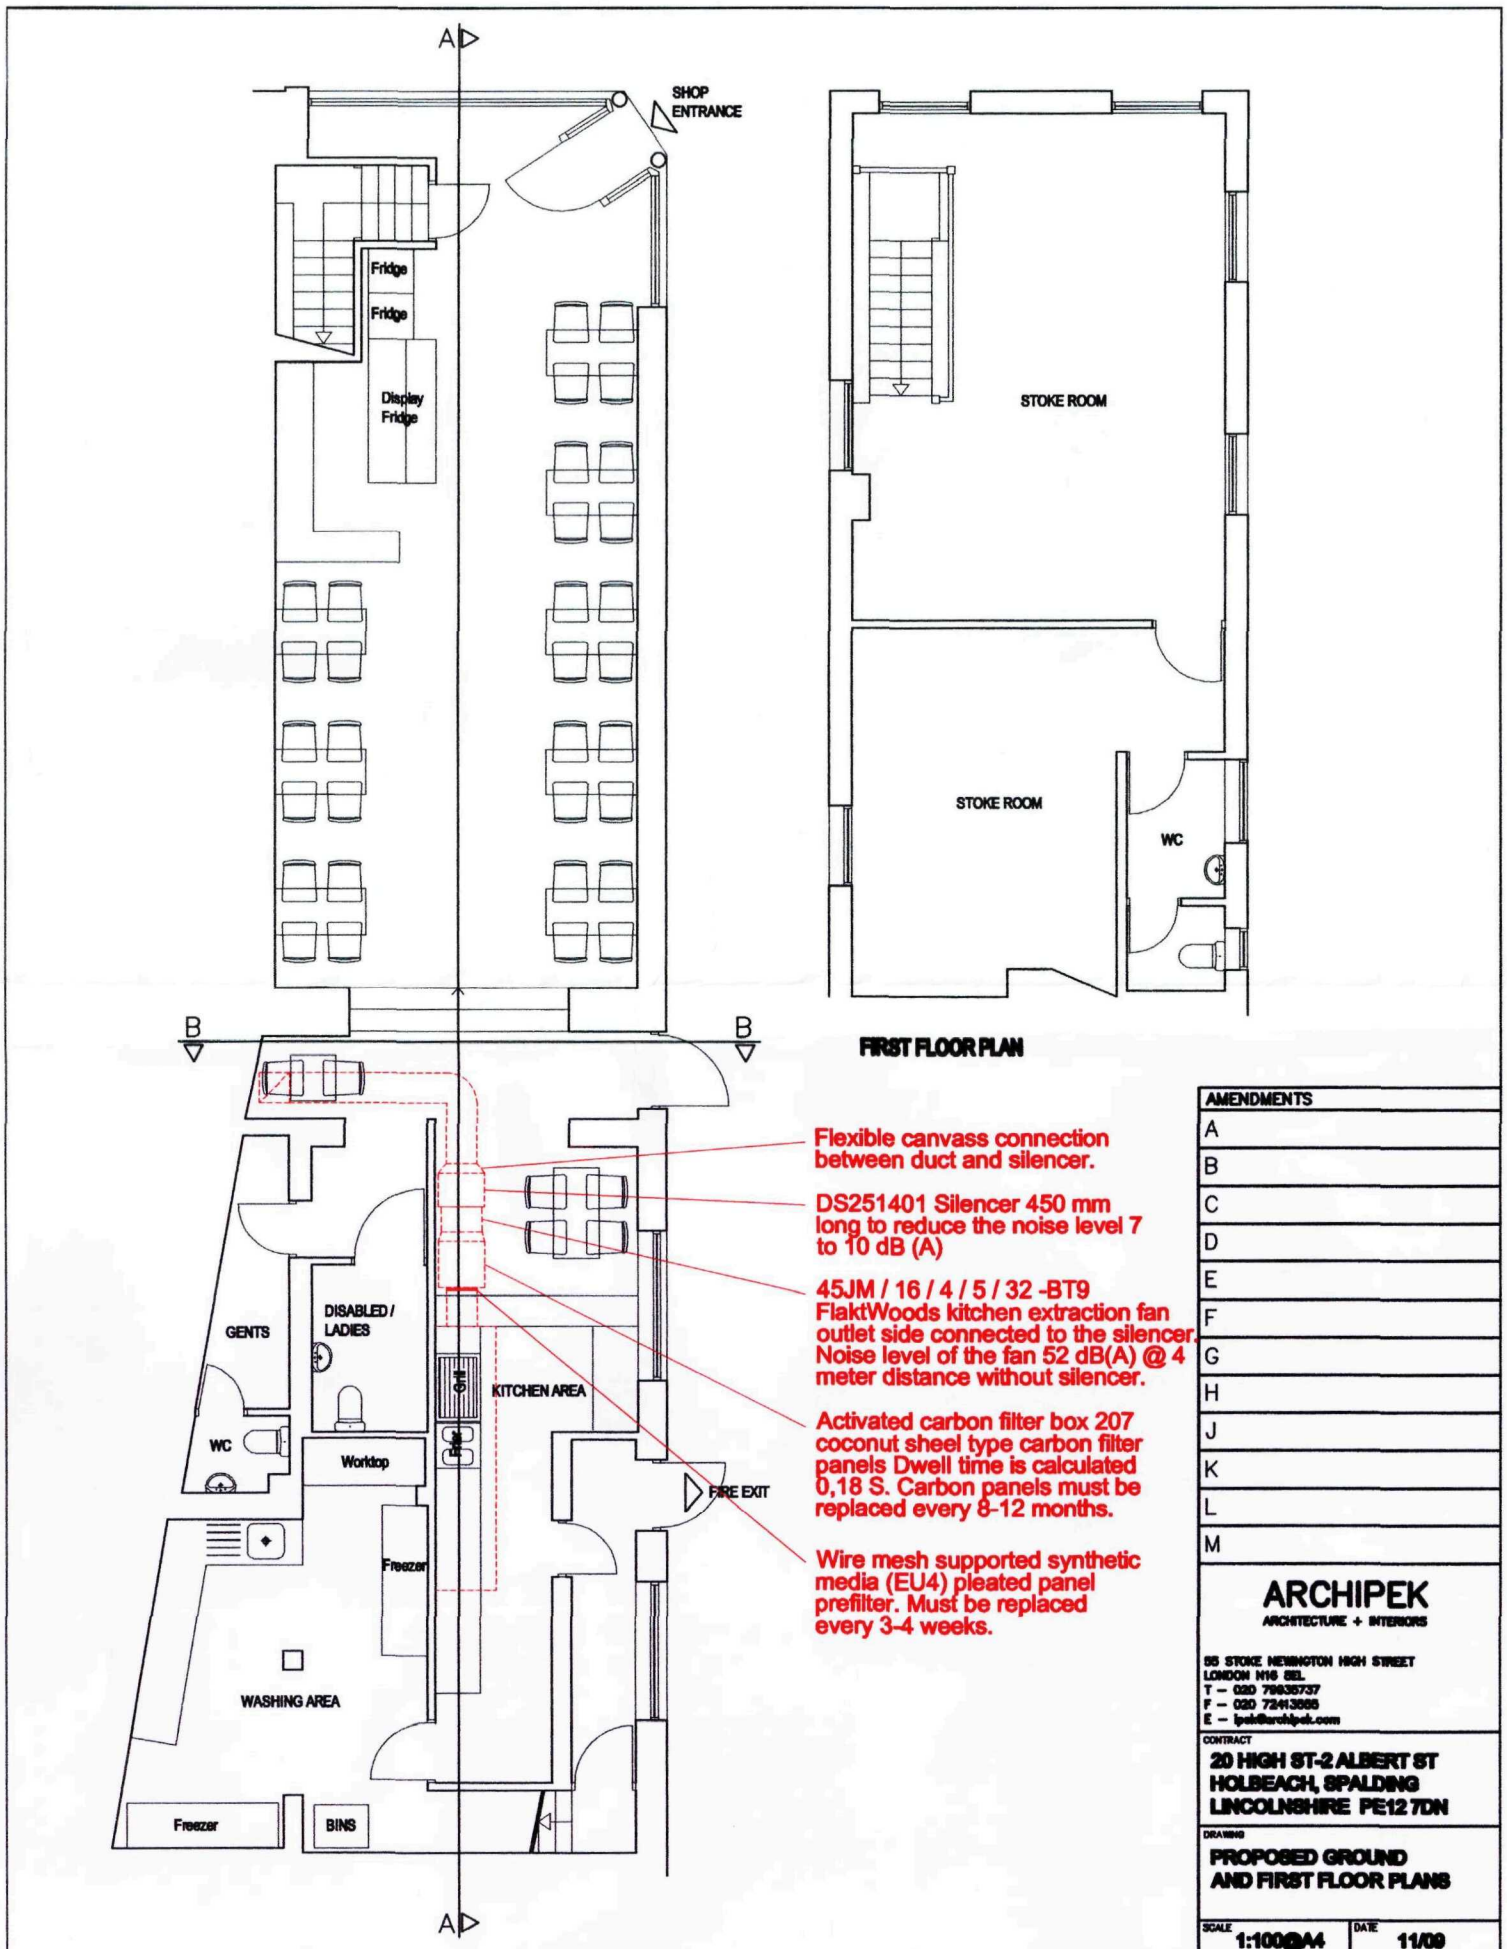

AMENDMENTS
A
B
C
D
E
F
G
H
J
K
L
M

ARCHIPEK
ARCHITECTURE + INTERIORS
55 STOKE NEWINGTON HIGH STREET
LONDON N16 8EL
T – 020 79635737
F – 020 72413585
E – ipek@archipek.com

CONTRACT
20 HIGH ST-2 ALBERT ST
HOLBEACH, SPALDING
LINCOLNSHIRE PE12 7DN

DRAWING
PROPOSED GROUND AND FIRST FLOOR PLANS


SCALE	DATE
1:100@A4	11/09
DRAWN BY: EM	CHECKED: OI

DRAWING No.
1003 | P | 1


SHDC
Planning & Development
0 2 DEC 2009
Ref: 0947-09



SIDE ELEVATION

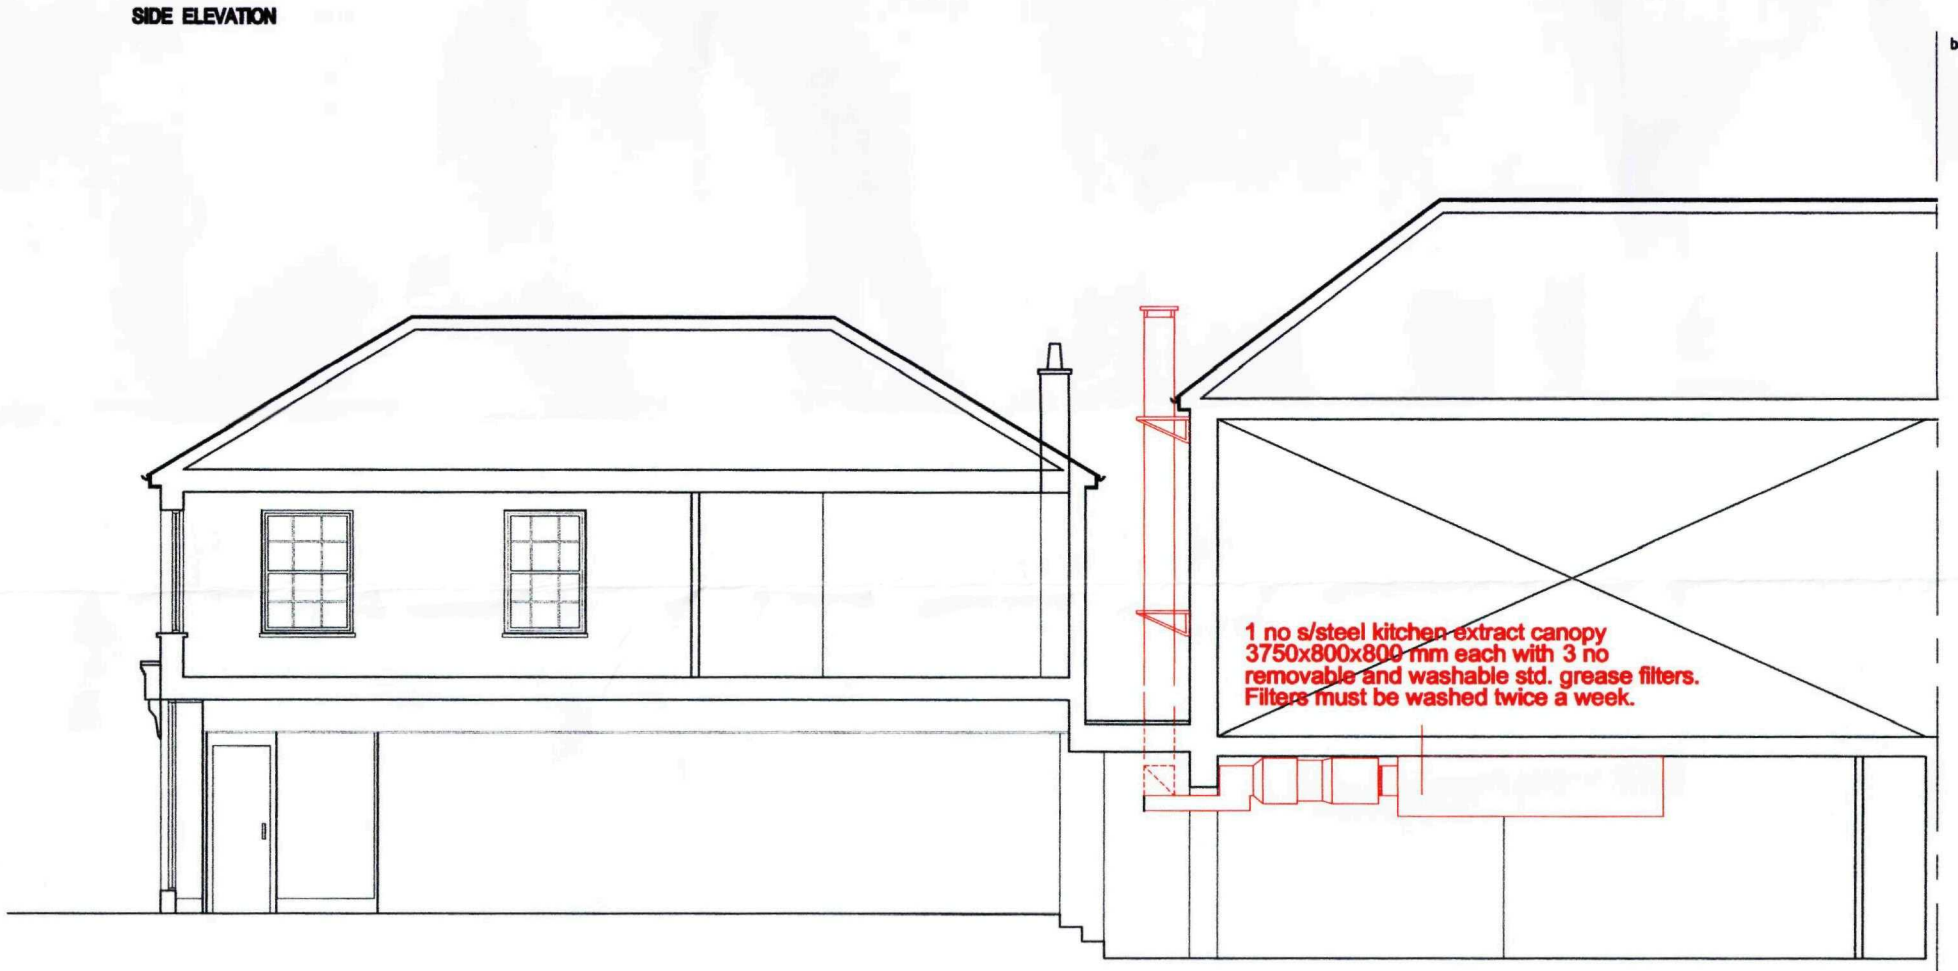

A-A SECTION

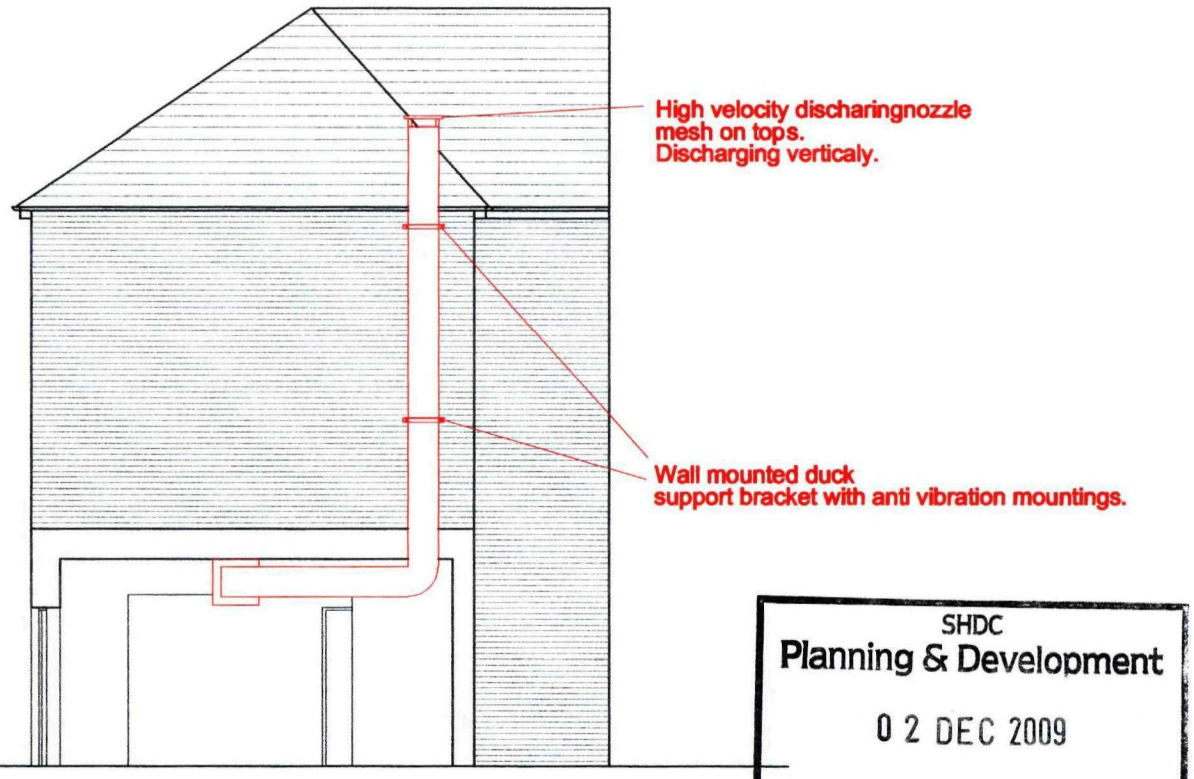

B-B SECTION

SHDC
Planning & Development
02 DEC 2009
Ref: 0947-09

AMENDMENTS
A
B
C
D
E
F
G
H
J
K


ARCHIPEK
ARCHITECTURE + INTERIORS
55 STOKE NEWINGTON HIGH STREET
LONDON N16 8EL
T – 020 79835737
F – 020 72413555
E – [illegible]

CONTRACT
20 HIGH ST-2 ALBERT ST
HOLBEACH, SPALDING
LINCOLNSHIRE PE12 7DN


DRAWING
PROPOSED
A-A & B-B SECTION AND
SIDE ELEVATION

SCALE	DATE
1:100@A3	11/09
DRAWN BY: EM	CHECKED: OI

DRAWING No.

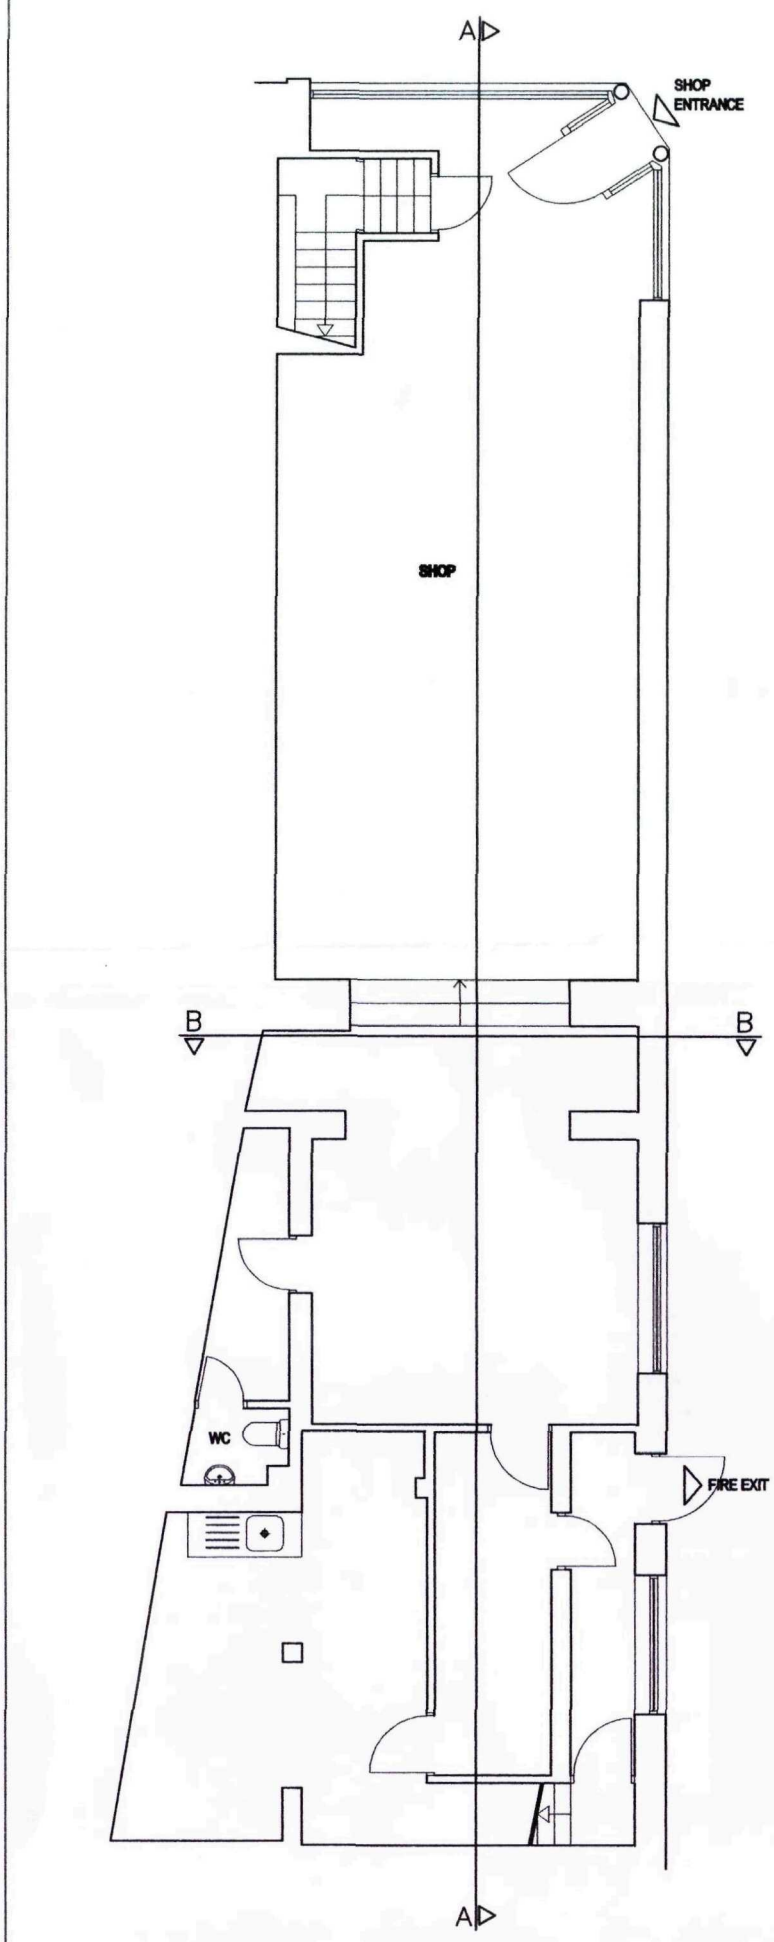

GROUND FLOOR PLAN

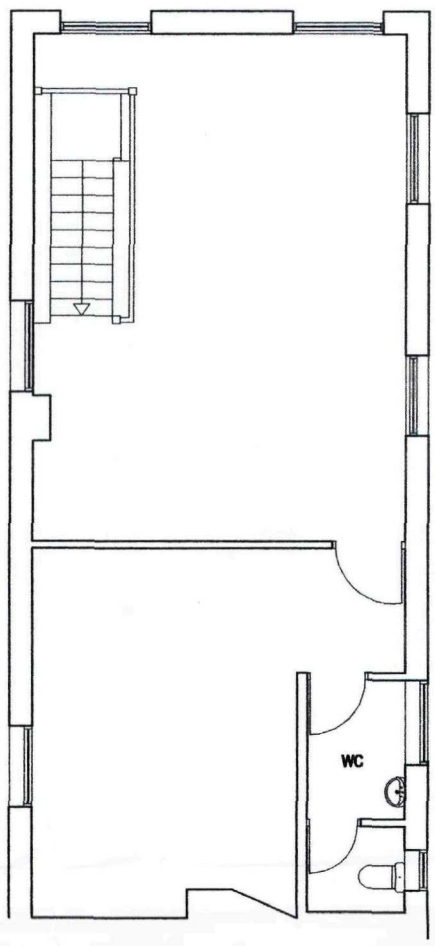

FIRST FLOOR PLAN

AMENDMENTS
A
B
C
D
E
F
G
H
J
K
L
M

ARCHIPEK
ARCHITECTURE + INTERIORS

55 STOKE NEWINGTON HIGH STREET
LONDON N16 8EL
T – 020 79835737
F – 020 72413556
E – ipek@archipek.com

CONTRACT
20 HIGH ST-2 ALBERT ST HOLBEACH, SPALDING LINCOLNSHIRE PE12 7DN

DRAWING
EXISTING GROUND AND FIRST FLOOR PLANS

SCALE	DATE
1:100@A4	11/09
DRAWN BY: EM	CHECKED: OI

DRAWING No.
1003 | S | 1


SHDC
Planning & Development
0 2 DEC 2009
Ref: 0947-09



SIDE ELEVATION



A-A SECTION

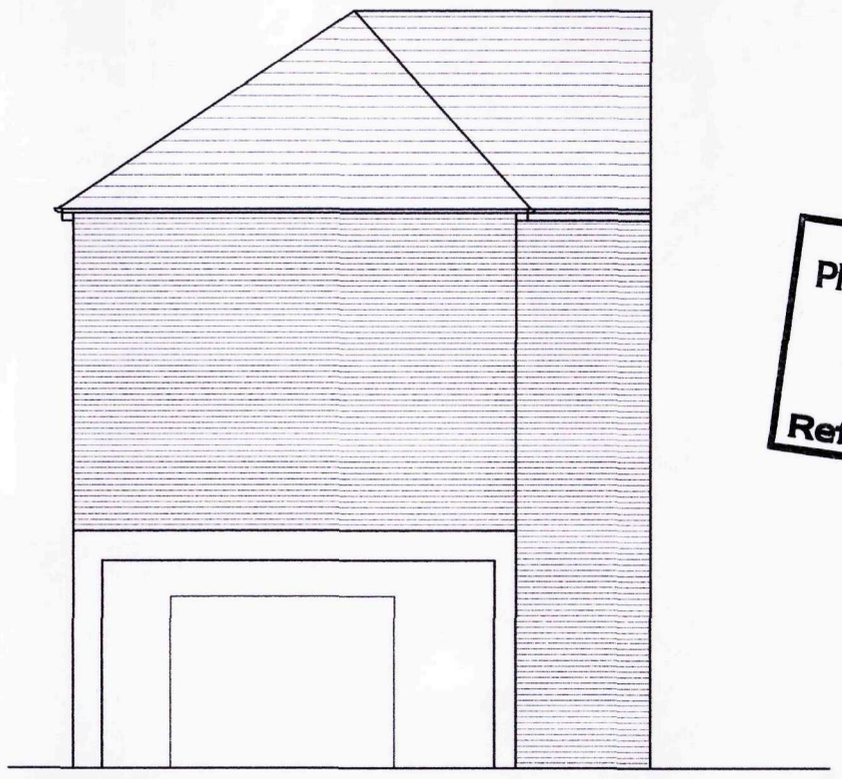

B-B SECTION

SHDC
Planning & Development
02 DEC 2009
Ref: 0947-09

AMENDMENTS
A
B
C
D
E
F
G
H
J
K

ARCHIPEK
ARCHITECTURE + INTERIORS

55 STOKE NEWINGTON HIGH STREET
LONDON N16 8EL
T – 020 79835737
F – 020 72413555
E – ipek@archipek.com

CONTRACT
20 HIGH ST-2 ALBERT ST
HOLBEACH, SPALDING
LINCOLNSHIRE PE12 7DN

DRAWING
EXISTING
A-A & B-B SECTION AND
SIDE ELEVATION

SCALE	DATE
1:100@A3	11/09
DRAWN BY: EM	CHECKED: OI

DRAWING No.
1003 | S | 2