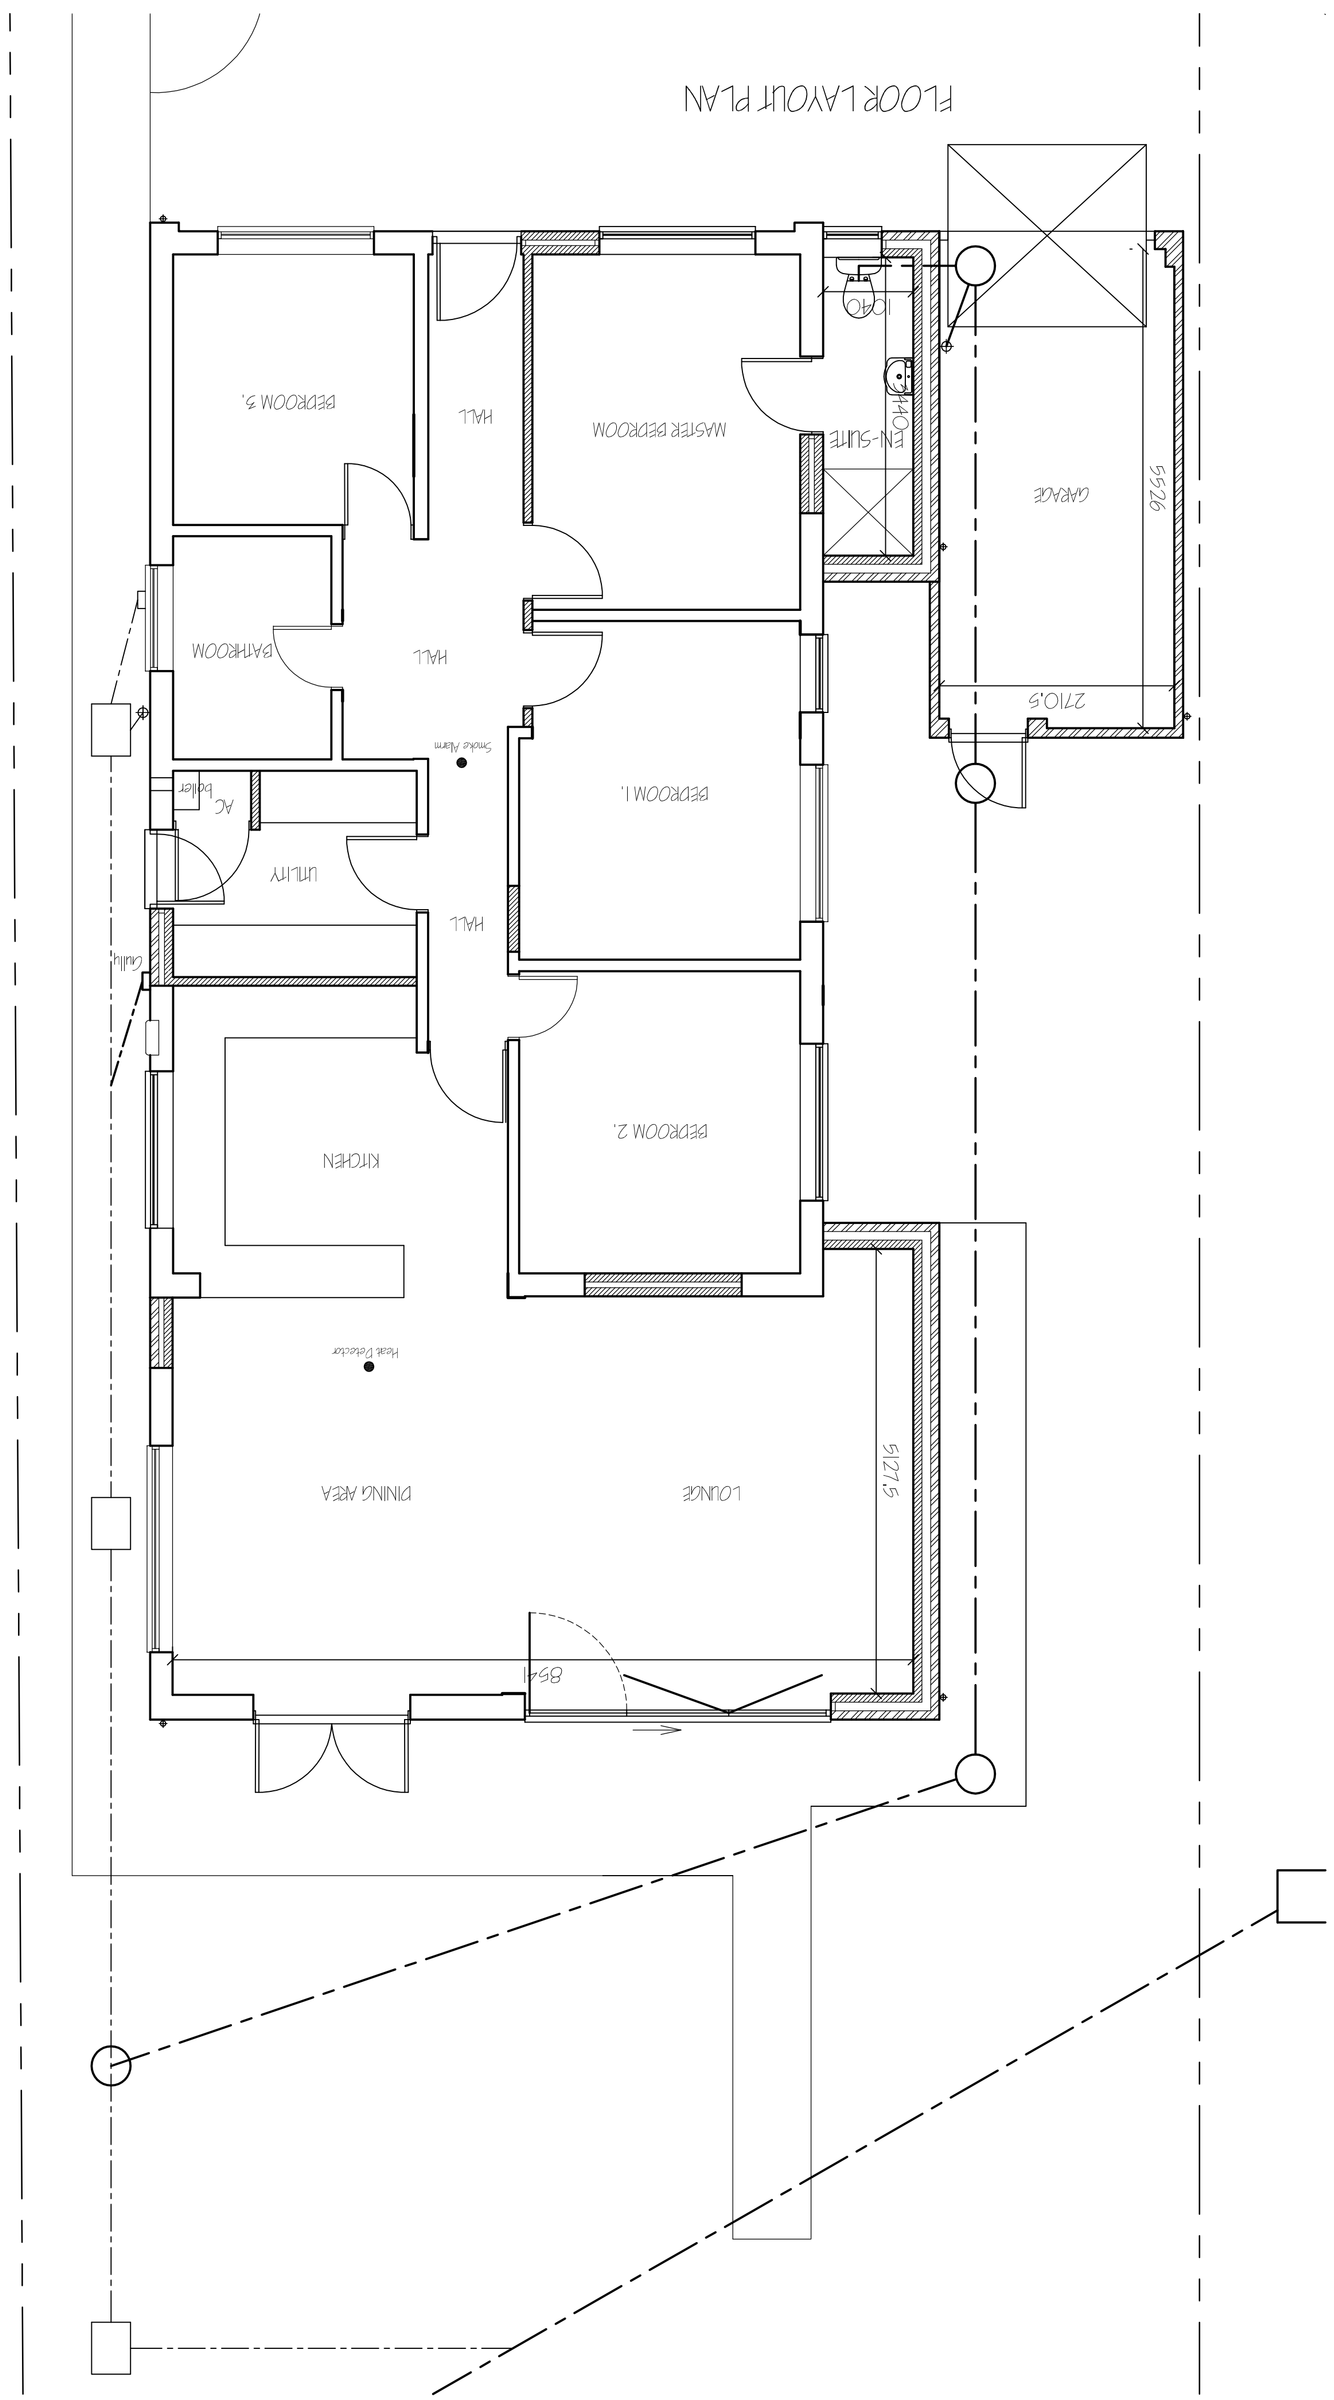

SIDE ELEVATION.

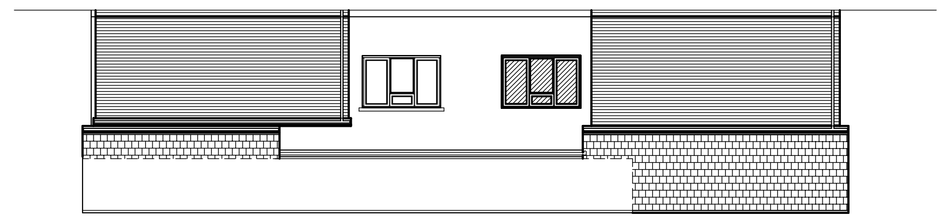

FRONT ELEVATION.

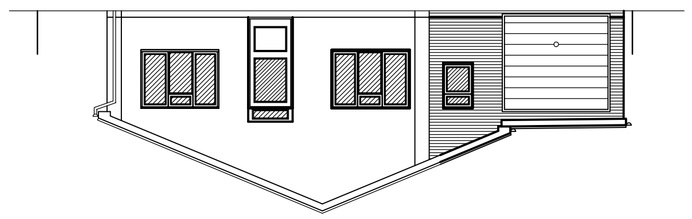

REAR ELEVATION.

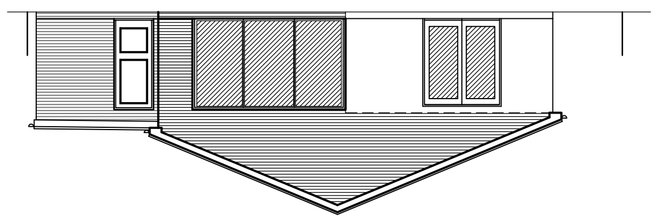

SIDE ELEVATION.

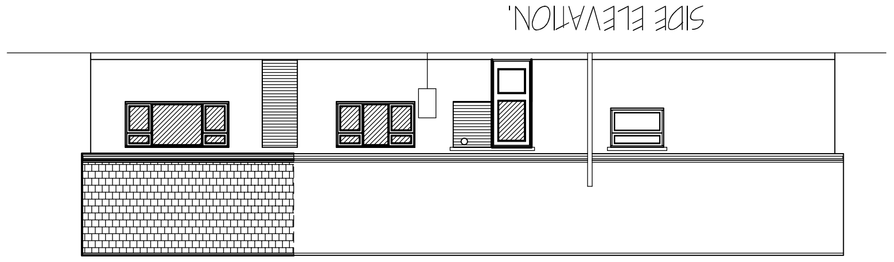

SITE PLAN.
1/500.

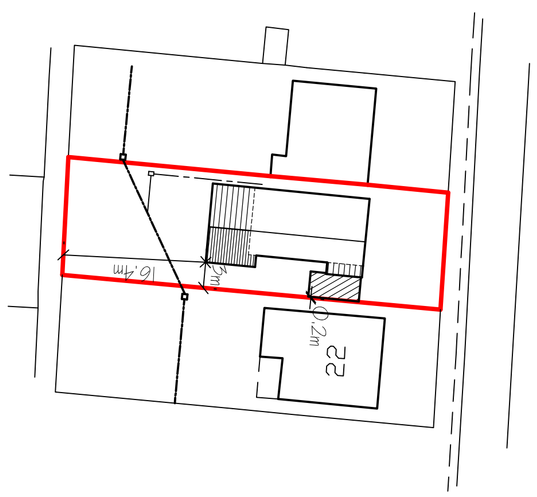

G. R. MERCHANT LTD.
I.ENG AMICE FIWO

ARCHITECTURAL, STRUCTURAL AND LAND DRAINAGE CONSULTANTS

4 Wrights Mews
12A Park Road, Holbeach, Spalding, Lincs. PE12 7EE
Tel: 01406 490800
Fax: 01406 425744
E-Mail: gr.merchant@btconnect.com

Project
EXTENSION & ALTERATIONS.
20 HARWOOD AVENUE.
HOLBEACH.
SPALDING. LINC'S. PE12 7HY.

Client
MR. & MRS. M. SANDERSON.

Drawing
PROPOSED -
SITE LAYOUT PLANS.
FLOOR PLANS & ELEVATIONS.

Job Ref.	Drawing No.
3502-19.	OZD.

Date	Drawn
APRIL 2019.	SLP.

Scales
AS INDICATED.

DO NOT SCALE FROM THIS DRAWING

This drawing is copyright and may not be altered, traced, photographed or used for any other purpose other than that for which it is issued. The General Contractor is to check all dimensions on site and report upon typical site conditions related to the area. No responsibility can be accepted for inaccurate dimensions which may be concealed during construction unless reported in that condition. Any discrepancies in the Architect's details shown on this drawing including variations to be agreed with the Local Authority Building Control Officer and the Fire Officer before any work is executed. Any amendments may be considered. Site not surveys are recommended in respect of boundaries to establish specific site conditions before foundation work is undertaken. This drawing is limited to the amount of information contained and does not purport to contain a full specification of the works. It is solely for the purpose of obtaining Planning / Building Regulation approval. This drawing must not be used as a contract document alone. The works will not be supervised or inspected on site by G.R. Merchant or any representative thereof. It is the client or their agents responsibility to arrange adequate and timely inspections by Building Control Officers or approved inspectors and installers etc. to ensure compliance with the Building Regulations and any relevant code of practice, statutory instrument, modification or relaxation and materials etc. to be used. Setting out dimensions are to be checked on site by the Contractor and any discrepancies are to be reported to the Architect before commencement of any work. Figured dimensions are to be taken in preference to scaled. Copyright of this drawing and design is vested in G.R. Merchant and must not be copied or reproduced without consent. All dimensions are to be checked on site by the Contractor before any work is put in hand or any materials ordered. The Contractor is responsible for ensuring that all sub-contractors comply with the Construction Design and Management Regulations an 'Independent Planning Supervisor' will be required. The work shall comply in all respects with the Building Regulations 2010 and all other relevant Statutory Instruments, Acts and Codes of Practice. Any variations to the approved drawings must be agreed with the Building Control Officer before work proceeds. Any discrepancies found in the drawings or documents must be reported immediately to the Architect. Do not scale from this drawing. Figured dimensions only to be taken from this drawing. All dimensions are in millimetres unless noted otherwise. Drawings are not to be used for construction purposes unless issued for that purpose. Dimensions are to be taken from the building and not from the drawing. Any discrepancies found between the drawings and the site conditions are to be reported to the Architect before any work is put in hand. The Contractor is to ensure that adequate temporary bracing is provided to all parts of the structure during construction to prevent collapse. The Contractor is to ensure adequate protection is provided to all parts of the structure during construction to prevent damage by the weather. Any work found to be defective must be made good at the Contractor's own expense. Any proposed variations from the approved drawings must be agreed with the Architect before work proceeds. This drawing is to be read in conjunction with all relevant Structural Engineer's drawings and specifications. Any discrepancies found between the drawings and the site conditions are to be reported to the Architect before any work proceeds. Any proposed variations from the approved drawings must be agreed with the Architect before work proceeds. This drawing is to be read in conjunction with all relevant Structural Engineer's drawings and specifications. Any discrepancies found between the drawings and the site conditions are to be reported to the Architect before any work proceeds. Any proposed variations from the approved drawings must be agreed with the Architect before work proceeds.

refr.	revision	date
P	CLIENTS AMENDMENTS - GARAGE	SEPT '19
C	INTERNAL ALTERATIONS & FLOOR AREA ADDED	MAY '19
B	CLIENTS AMENDMENTS	MAY '19
A	CLIENTS AMENDMENTS	APR '19