



PROPOSED FRONT ELEVATION
SCALE 1:100

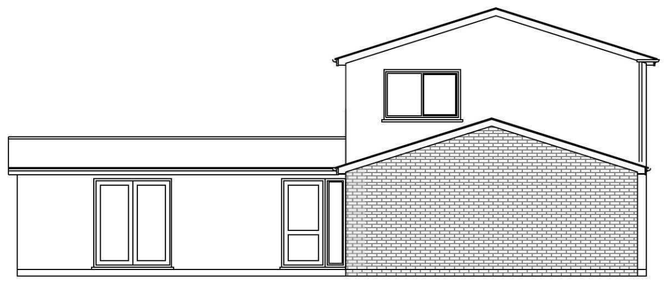


PROPOSED SIDE ELEVATION
SCALE 1:100

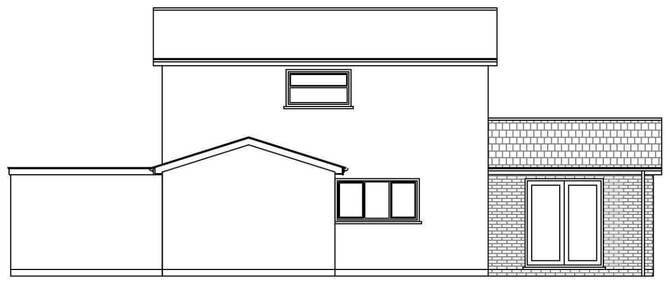


PROPOSED REAR ELEVATION
SCALE 1:100


ALL FACING MATERIALS TO MATCH EXISTING

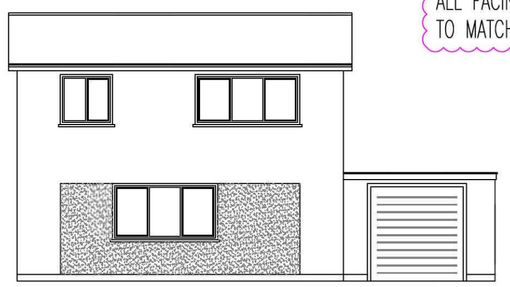


EXISTING FRONT ELEVATION
SCALE 1:100

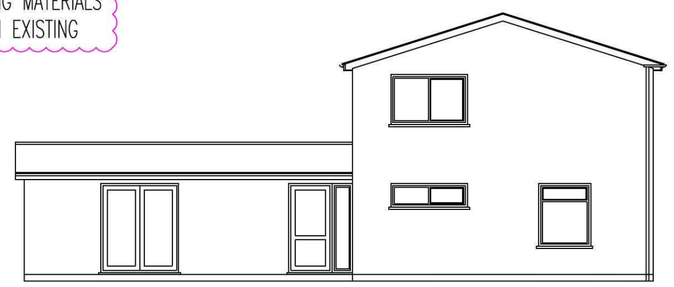


EXISTING SIDE ELEVATION
SCALE 1:100

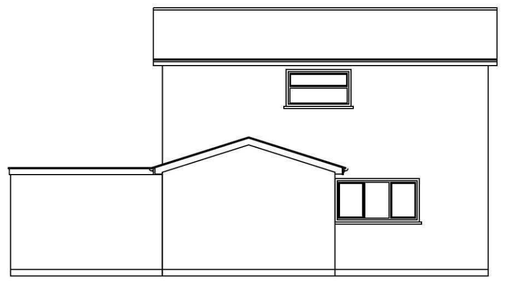


EXISTING REAR ELEVATION
SCALE 1:100

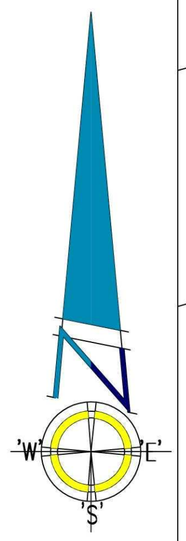


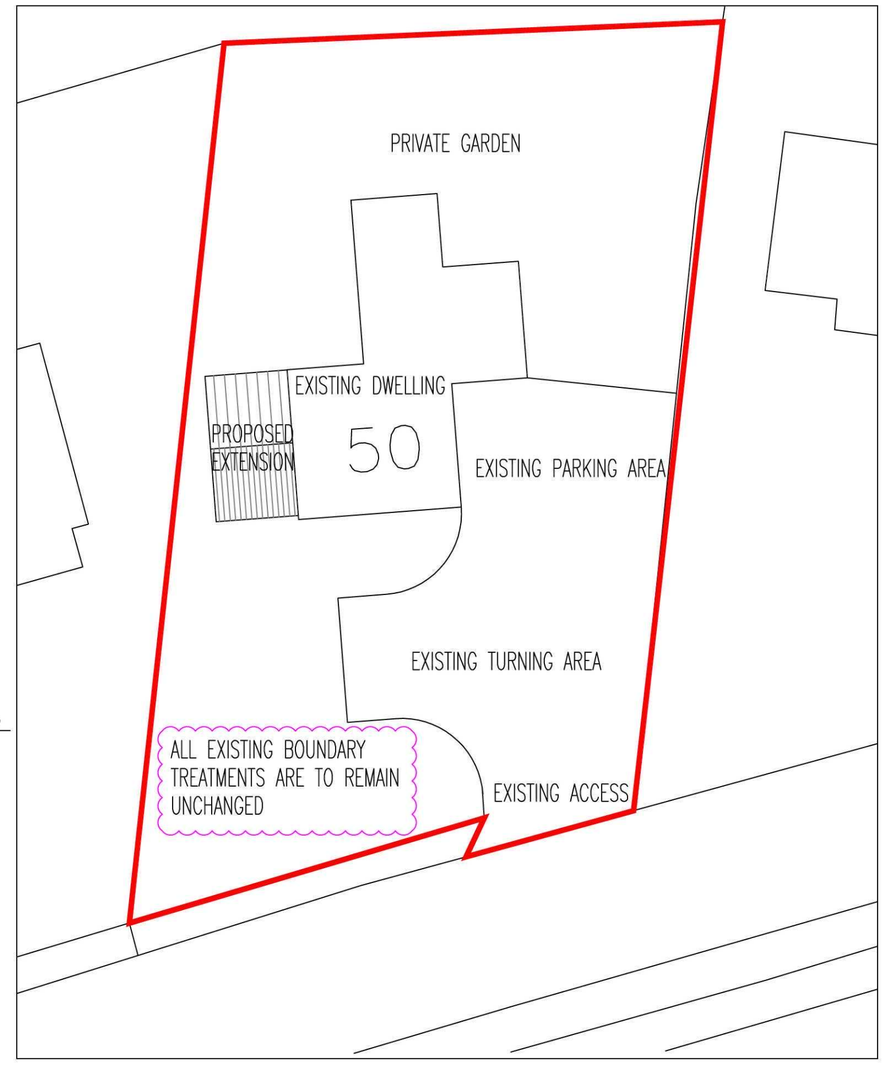


BLOCK PLAN
SCALE 1:200

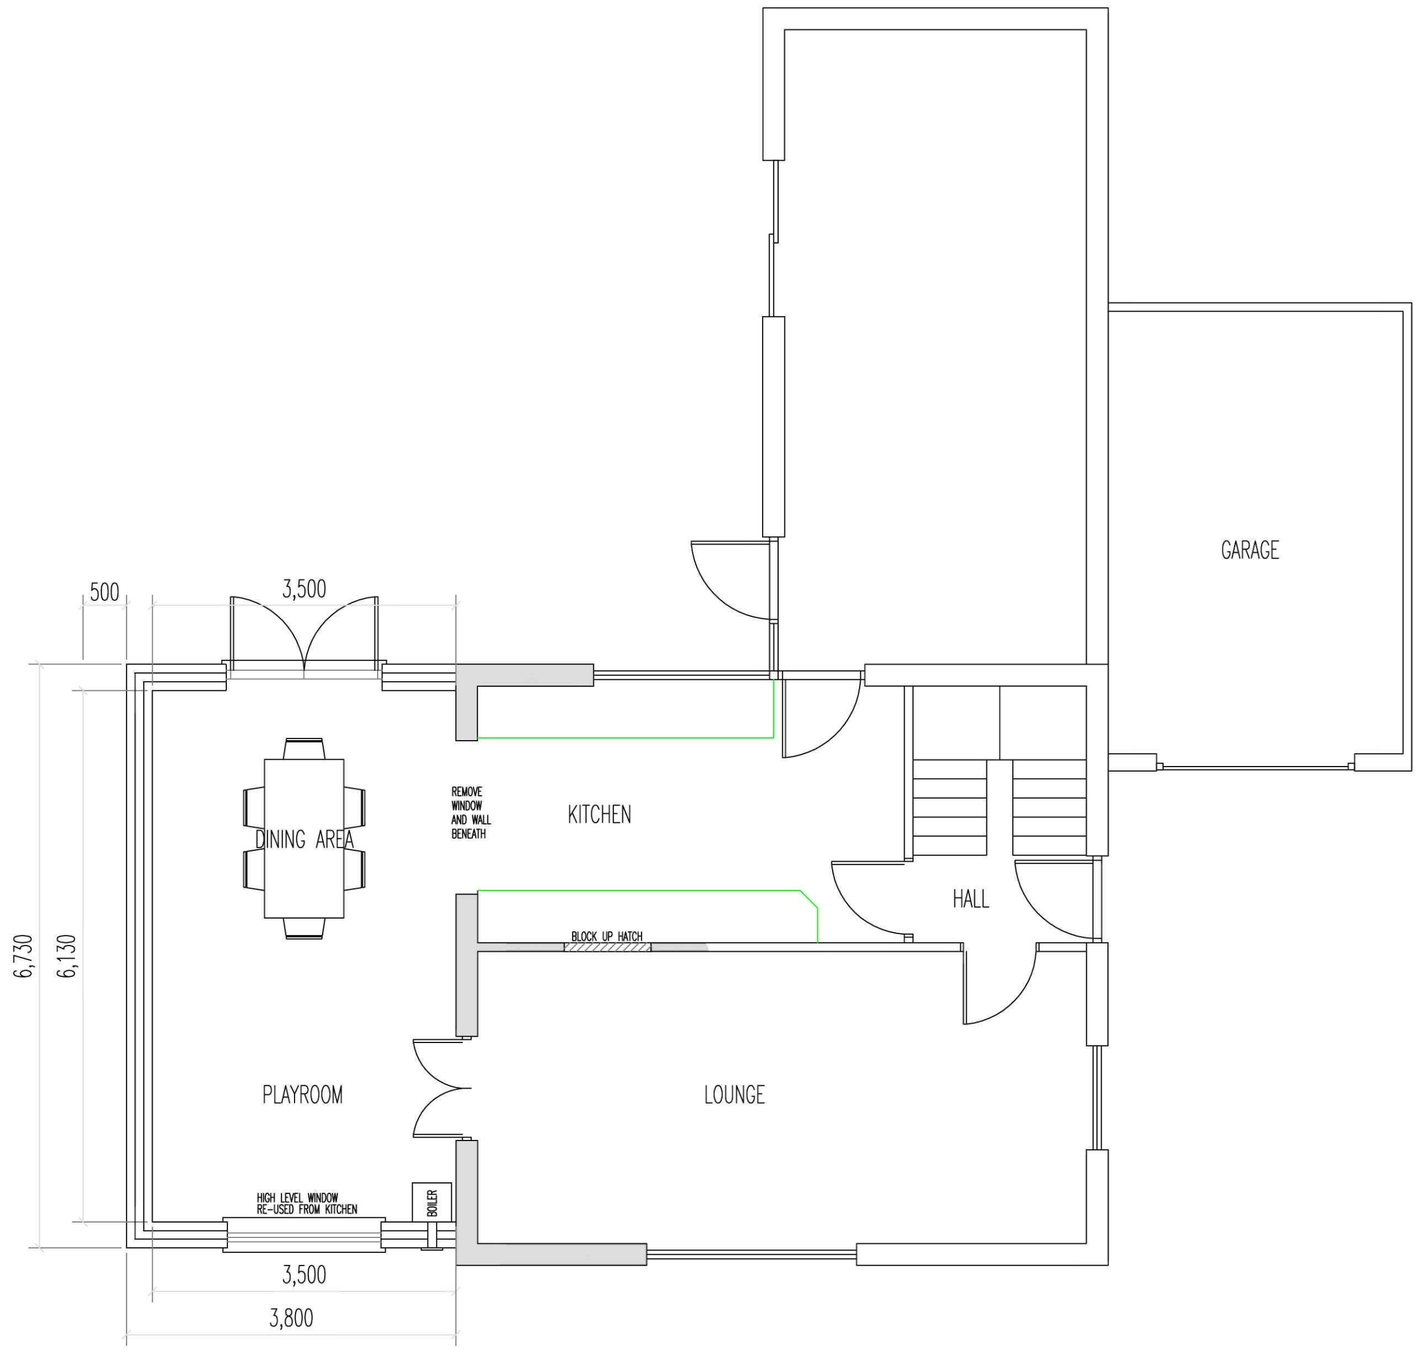


PROPOSED GROUND FLOOR PLAN
SCALE 1:50

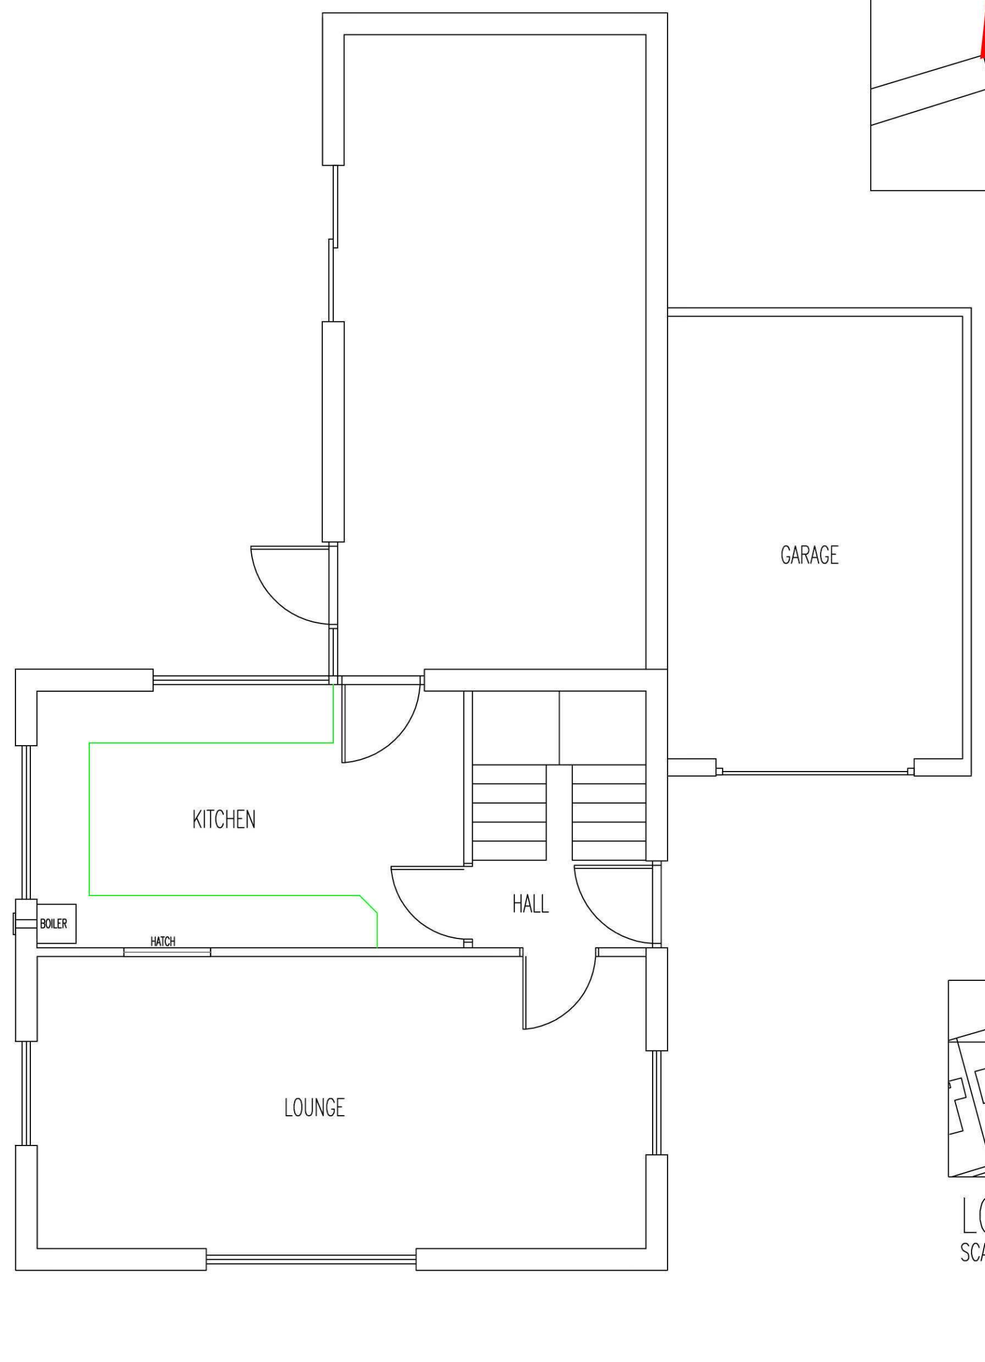

EXISTING GROUND FLOOR PLAN
SCALE 1:50

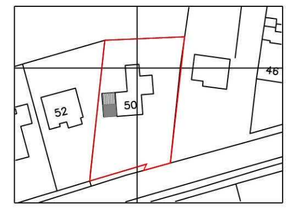

LOCATION PLAN
SCALE 1:1250

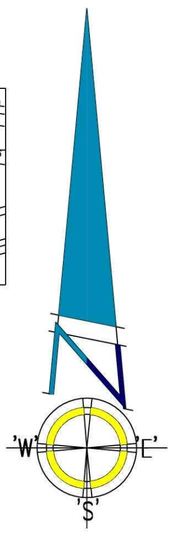

LABC
Peterborough City Council

Winner, New Small Scale 2011 housing development
Highly commended 2011 for Conversion or Renovation
Highly commended 2011 Commercial catagory building
Construction Awards Finalist 2010

Building Design Awards
Building Excellence in Fenland
Peterborough City Council

Winner, Herritage award 2010 for Conversion or Renovation
Highly commended 2010 for Conversion or Renovation
Highly commended 2009 Heritage award New Build
Design and Construction award 2010

Rev	Purpose	By	Date
-	-	-	-

D B D S

DAVID BROKER DESIGN SERVICES
is
CONCEPT 2000
DESIGN AND DEVELOPMENT
LTD
ESTABLISHED 1975

ARCHITECTURAL TECHNICIANS
DANBROOKE HOUSE STATION ROAD
WISBECH ST MARY
WISBECH CAMBS.PE13 4RW
Telephone 01945410421
Facsimile 01945410400
E-mail david.broker@virgin.net

Client:	R. DAY		
Drawing No:	1586 - PLANNING		
Project:	PROPOSED SINGLE STOREY EXTENSION		
Site:	50 JEKILS BANK HOLBEACH ST JOHN		
Postcode:	PE12 8RF	Drawn: AS	Checked: -
Print scale:	1:50 @ A1	Date: DBC 11	Revision No: -

DO NOT SCALE FROM THIS DRAWING - All dimensions to be verified on site - This drawing and design remains the copyright of David Broker and may not be reproduced without permission. David Broker or Concept 2000 will not be held responsible for any construction works undertaken prior to approval or before approved plans are issued - Any alterations to details or specifications may invalidate the approval and incurr significant additional costs.