

ALL DIMENSIONS AND SETTING OUT ARE TO BE VERIFIED ON SITE AND ALL DISCREPANCIES REFERRED TO THE ARCHITECT BEFORE WORK COMMENCES.
COPYRIGHT RESERVED


REV.	DATE	DESCRIPTION

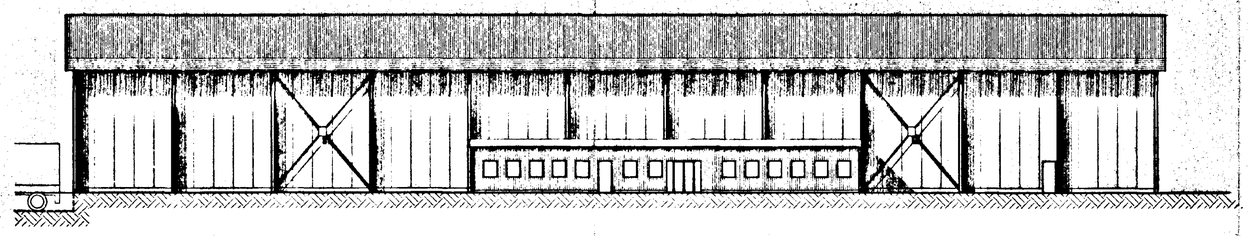


NORTH-WEST ELEVATION

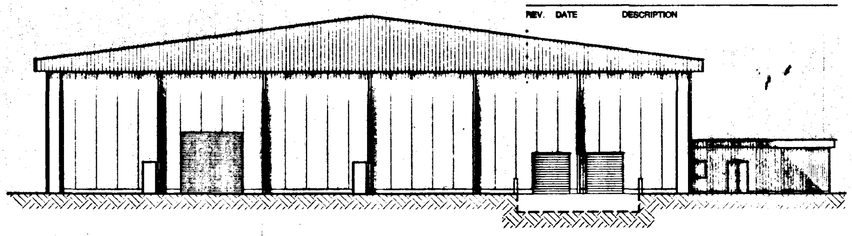


FRONT ELEVATION

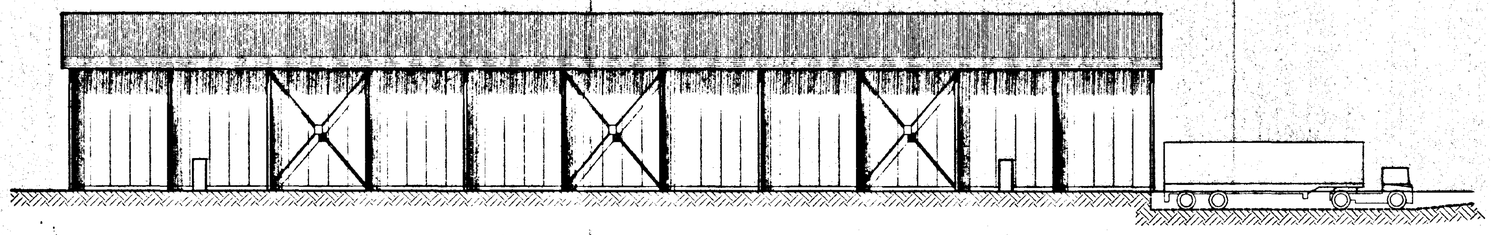


SOUTH-EAST ELEVATION

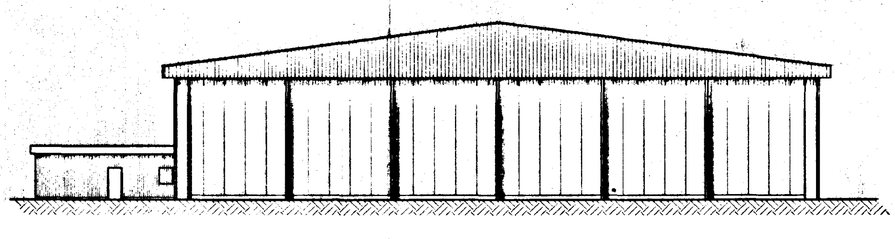


REAR ELEVATION

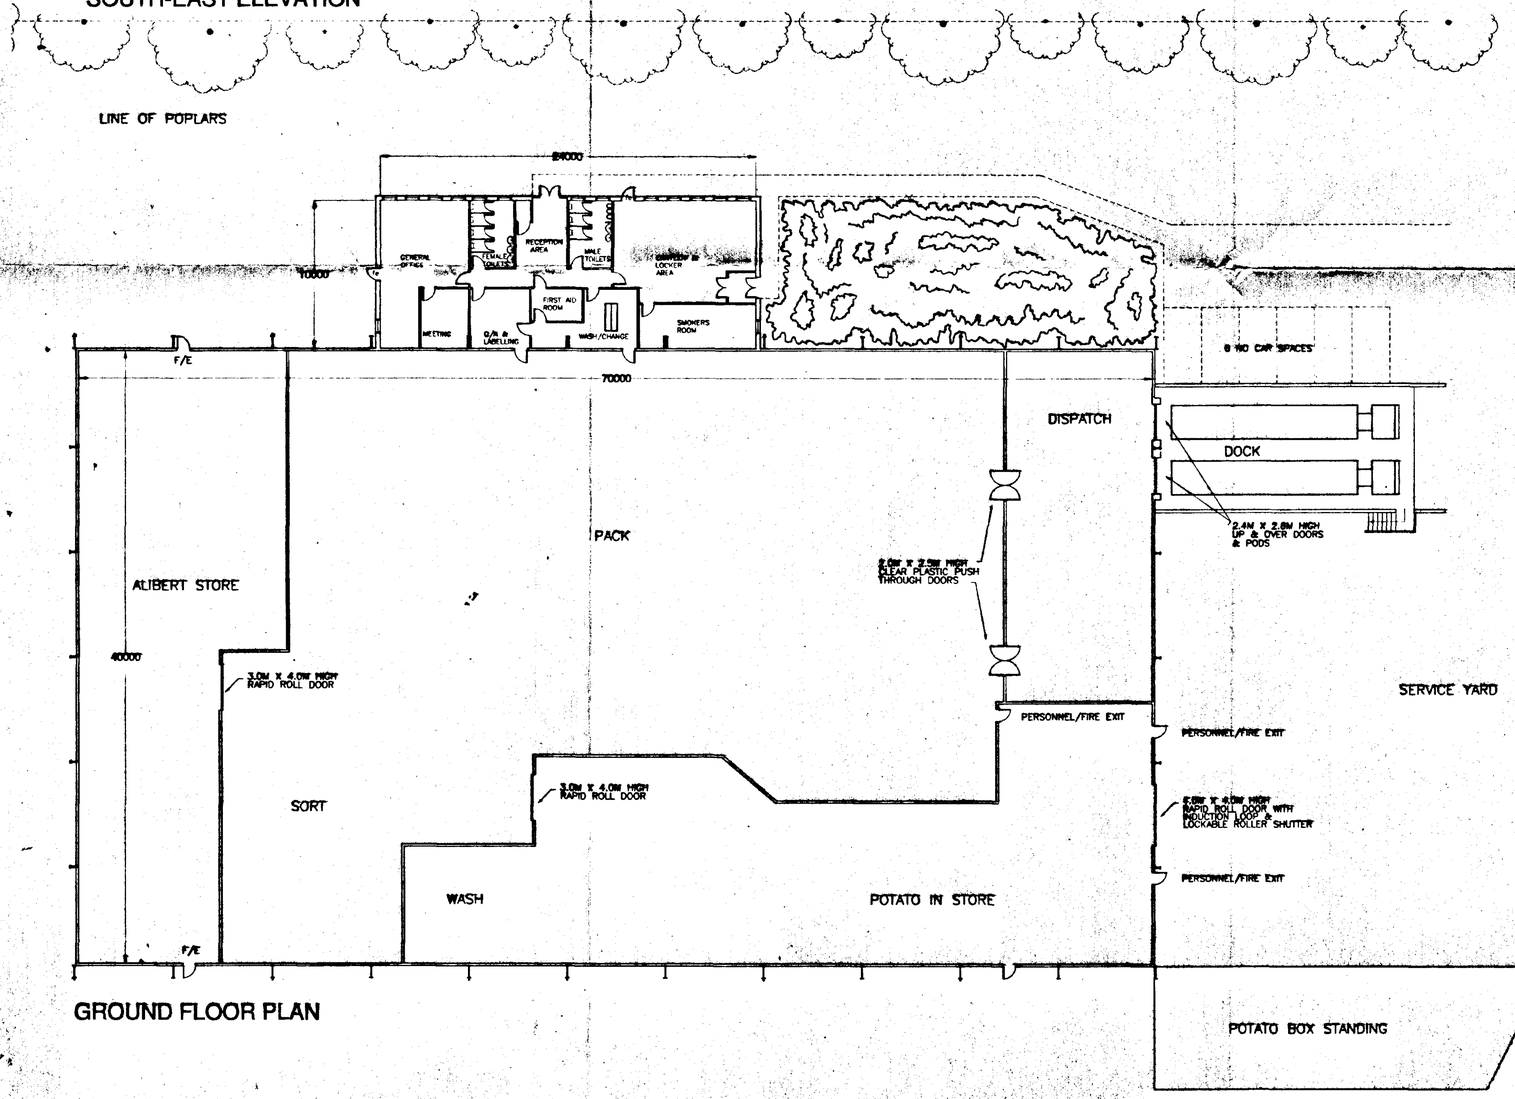

GROUND FLOOR PLAN

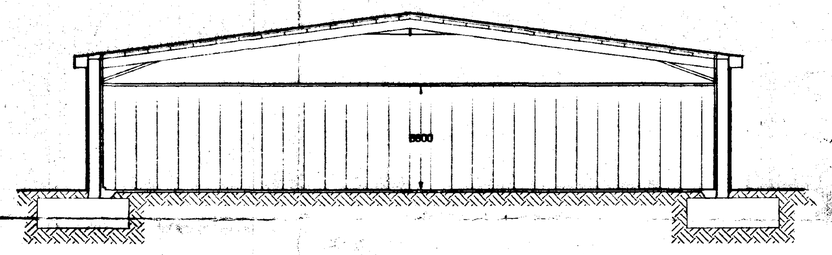

TYPICAL SECTION

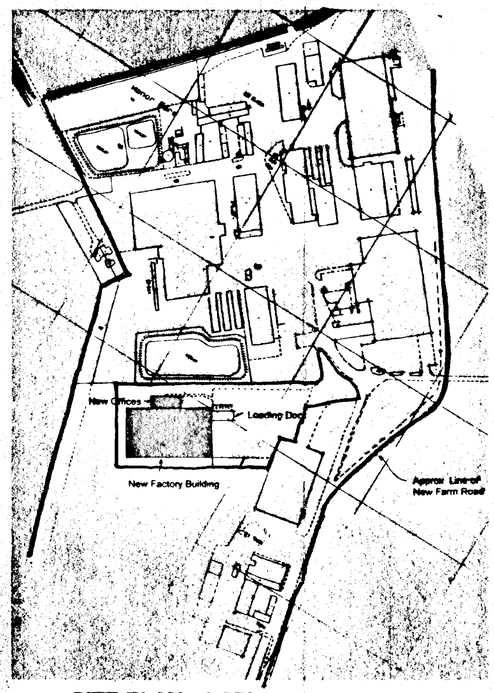

SITE PLAN 1:2500

N

SOUTH HOLLAND DC
HOUSING & PLANNING
11 SEP 1997
Ref. 0981/97

DETERMINED PLAN

Rec'd 16 SEP 1997
JOHN ROBERTS ARCHITECTS LTD

Q.V. FOODS LTD

project

NEW PRODUCTION FACTORY (1997)

drawing

PLAN, ELEVATIONS & SECTIONS

scale	date	drawn	checked
1:200	SEPT 97	AMD	RO

drawing no. — revision

5260Q/52

JOHN ROBERTS ARCHITECTS LIMITED
ARCHITECTS DESIGN AND PLANNING CONSULTANTS
1 James Street Lincoln LN2 1QD Tel 01522 533441 Fax 01522 512668