


1:500 Site Plan

Ordnance Survey®

N

Siteplan Data™

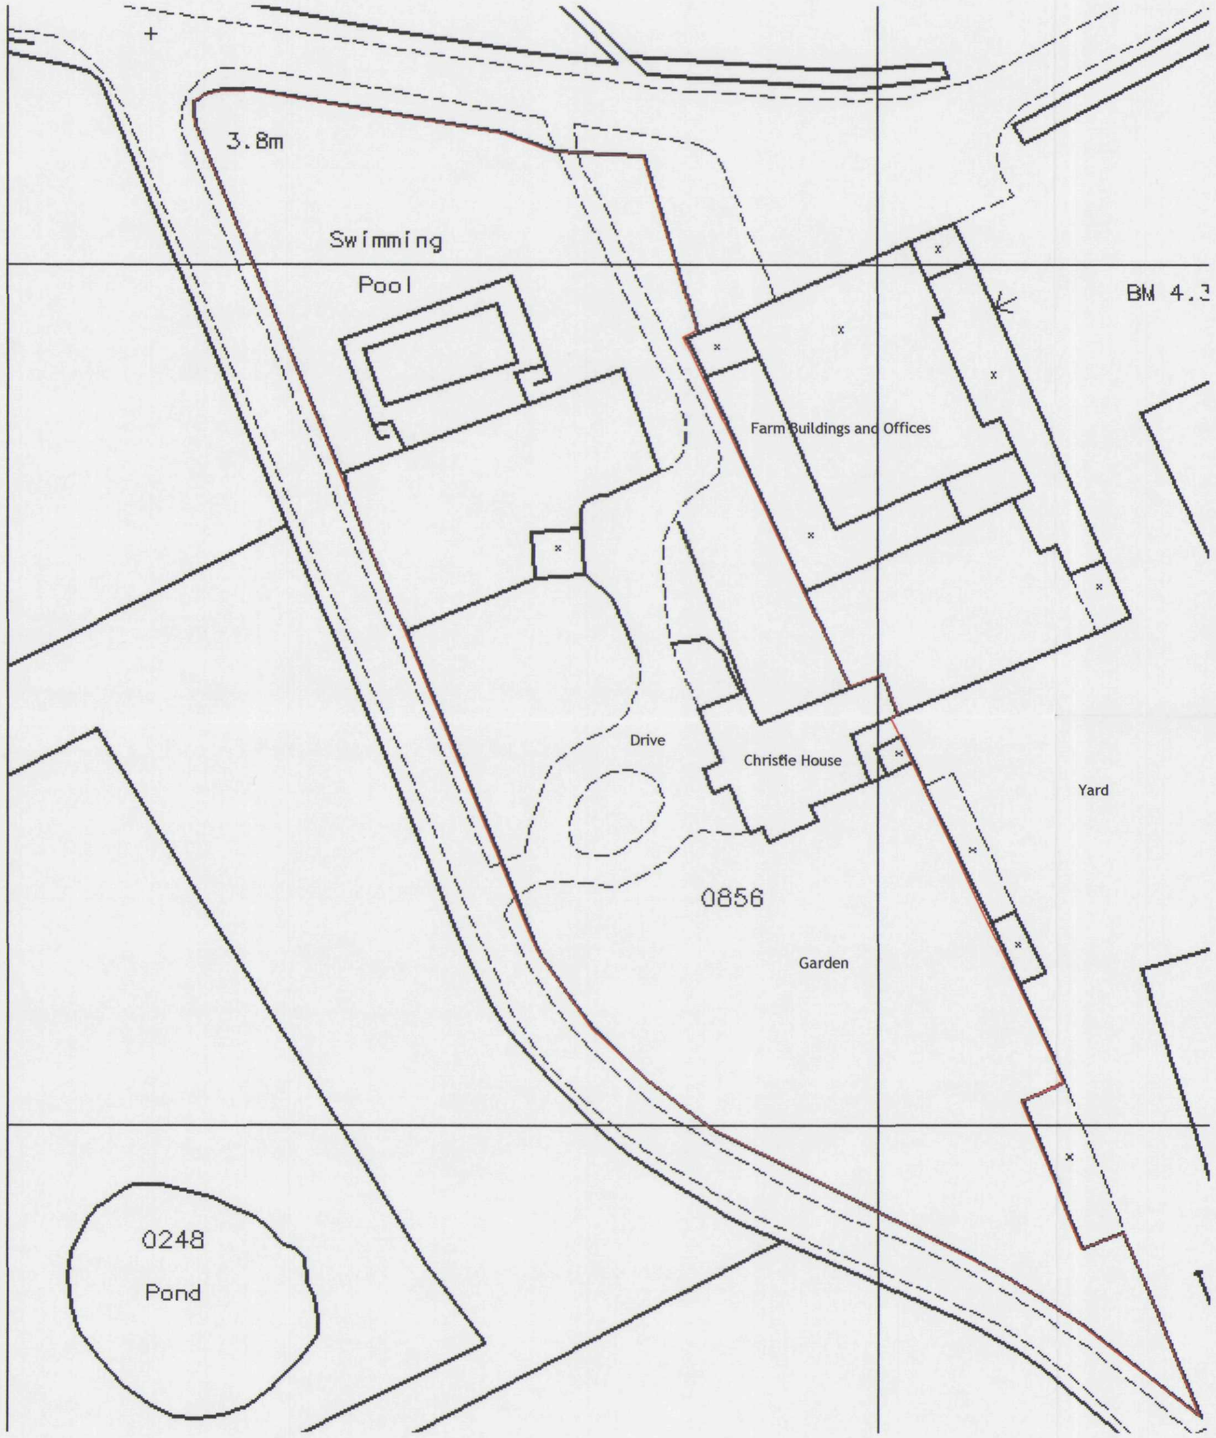

Produced 06 Aug 2003 from Ordnance Survey digital data and incorporating surveyed revision available at this date. © Crown Copyright 2003.

Reproduction in whole or in part is prohibited without the prior permission of Ordnance Survey.

Ordnance Survey and the OS symbol are registered trade marks and Siteplan a trade mark of Ordnance Survey, the national mapping agency of Great Britain.

30 15 0 30 60 90 120 150 180
Metres

CHRISTIE HOUSE
HOLBEACH ST MARKS
PE12 8EF

Centre Coordinates: 539200 331489

National Grid sheet reference at centre of this Siteplan: TF3931

Supplied by: Trident Map Services
Serial Number: 00002272

1:2500 Location Plan

DETERMINED PLAN

SHDC
Planning & Development
- 7 AUG 2003
Ref 0982/03

Reproduced from Ordnance Survey Superplan Data © Crown Copyright 20[nn]2.
All Rights reserved.

Alterations to Christie House
Holbeach St Marks
for Mr A Worth

Site/Location Plans

scale 1:500, 1:2500 drawn JR date Aug 03 dwg no 109.25 rev 0

©John Retchless Dip Arch RIBA . Studio . 65 The Chase . Leverington Road . Wisbech . Cambs . PE13 1RX
tel/fax: 01945 588944 email: info@johnretchless.com