
DO NOT SCALE
REPORT ERRORS AND OMISSIONS TO THE ARCHITECT
CHECK ALL DIMENSIONS BEFORE FABRICATION

REVISION		DRAWN	CHK'D	DATE
-	-	-	-	--/--/--

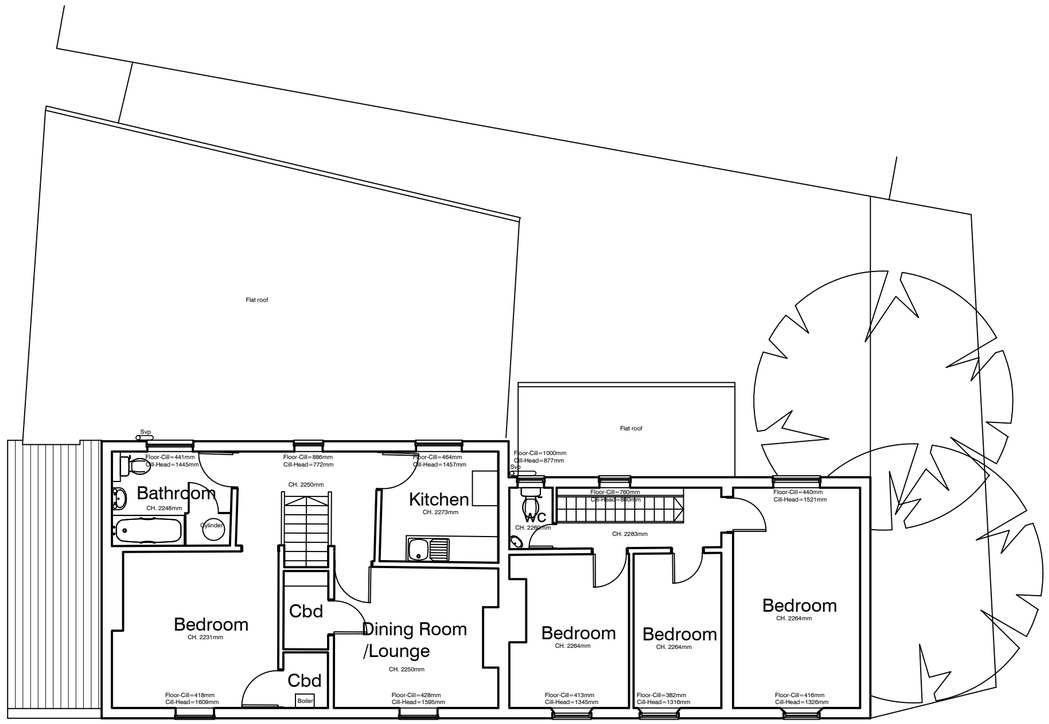

FIRST FLOOR PLAN




EXISTING FRONT ELEVATION




Existing first floor windows to the front elevation are to be completely removed and replaced with new timber double glazed windows to match the design of the existing windows.

5no. windows in total, highlighted in red which are to be replaced.

PROPOSED FRONT ELEVATION

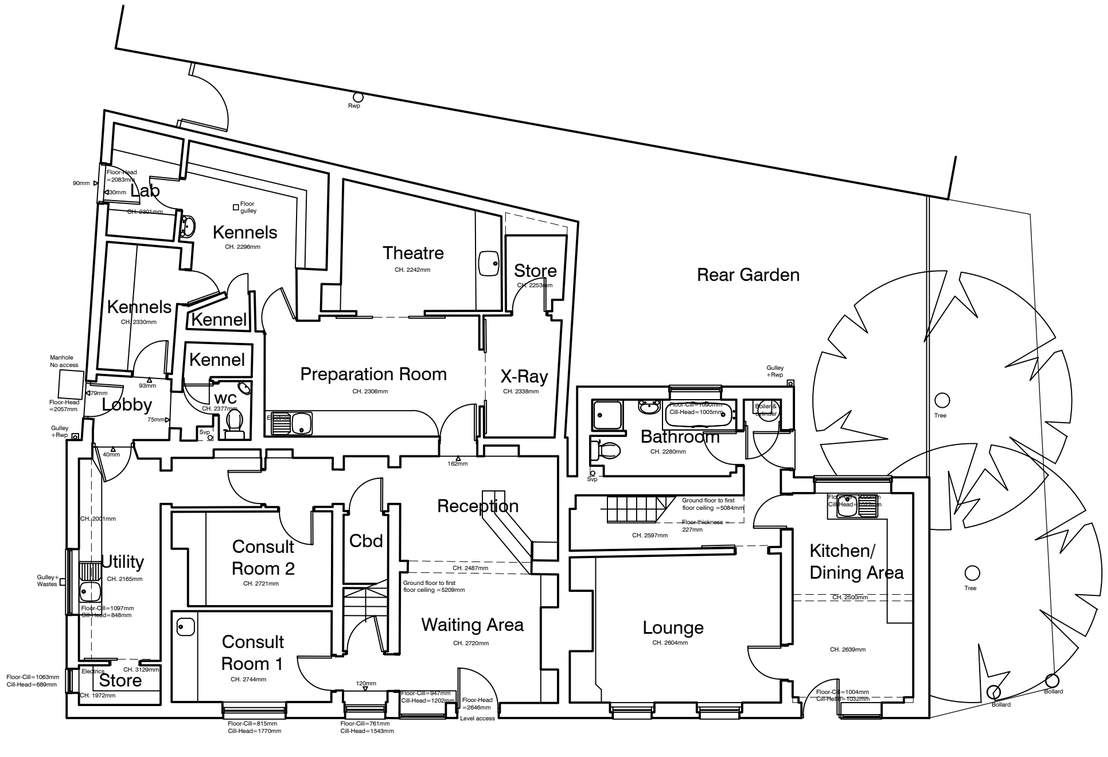

GROUND FLOOR PLAN

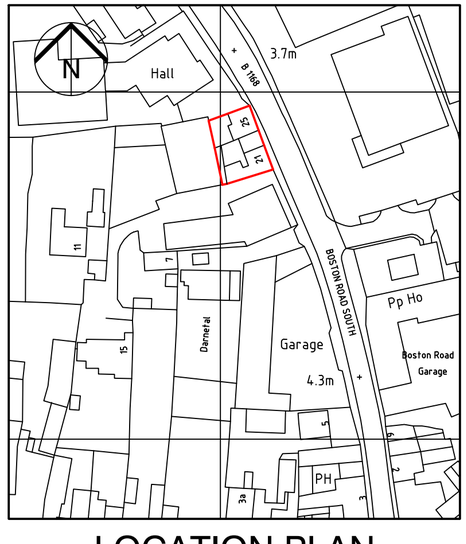

LOCATION PLAN

(Scale 1:1250)

Scale Bar 1:100

0 1m 2m 3m 4m 5m 6m 7m 8m 9m 10m

Scale Bar 1:1250

0 10m 20m 30m 40m 50m 60m 70m 80m 90m 100m 110m 120m

CONTRACT	SCALE 1:100, 1:1250.
Siverdale Veterinary Surgery. 21-25 Boston Road Holbeach. PE12 7LR.	DATE October 2020. DRAWN C.J. CHECKED
TITLE	DRAWING No
Existing Plans / Elevation and Proposed Elevation.	19289_100. REVISION

ATP Architects + Building Surveyors
Brook House Coventry Road Ilford Essex IG1 4QR
T 020 8532 4141 F 020 8532 4140