




FRONT ELEVATION (North) AS PROPOSED

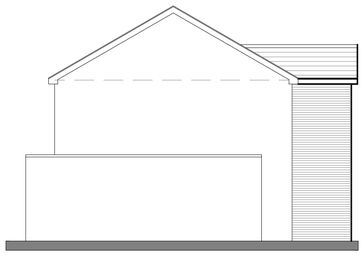


END ELEVATION (East) AS PROPOSED

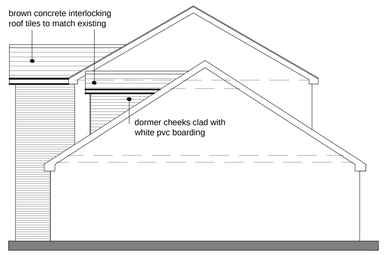

END ELEVATION (West) AS PROPOSED

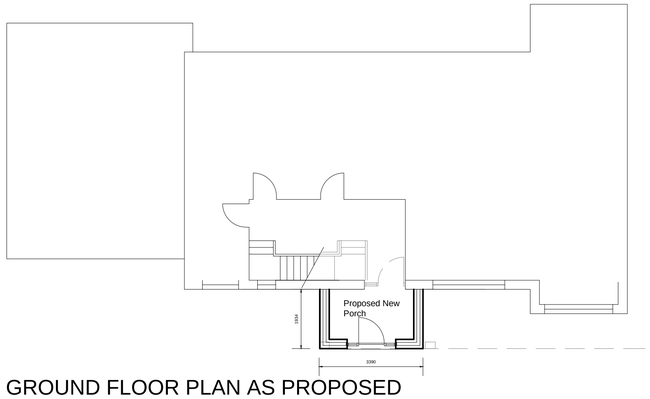


GROUND FLOOR PLAN AS PROPOSED

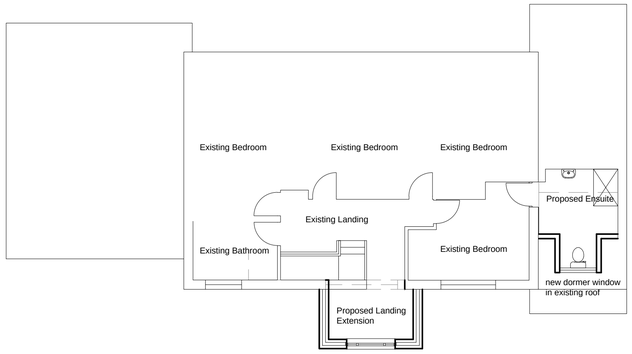


FIRST FLOOR PLAN AS PROPOSED




FRONT ELEVATION (North) AS EXISTING

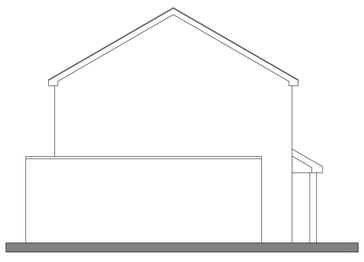


END ELEVATION (East) AS EXISTING

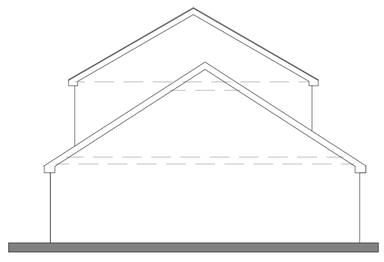

END ELEVATION (West) AS EXISTING

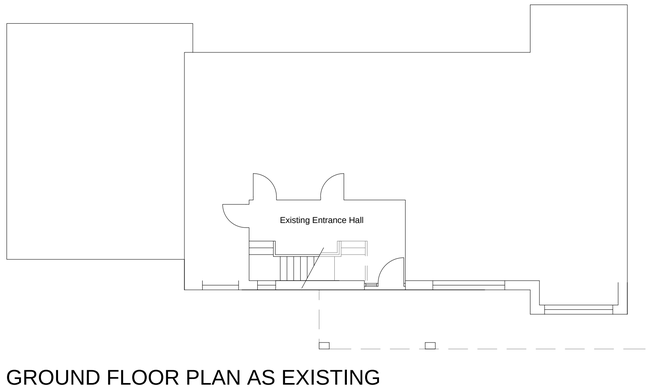

GROUND FLOOR PLAN AS EXISTING

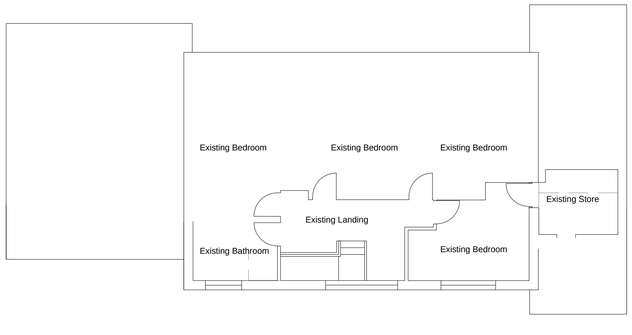


FIRST FLOOR PLAN AS EXISTING

Do not scale directly from this drawing. All discrepancies are to be brought to the attention of the Practice.

The copyright to this drawing is owned by Trevor A Clay RIBA Ltd.



LOCATION PLAN 1:1250

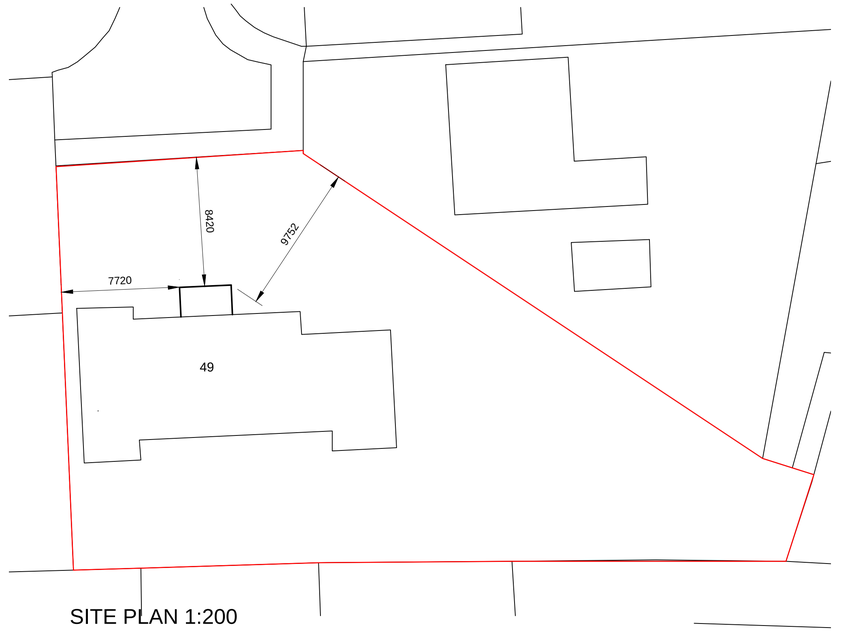

SITE PLAN 1:200

Revision	Date	Drawn	Description

Client: Mr Ben Tierney

Project: Alterations and Extensions to 49 Langwith Drive, Holbeach

Drawing: Planning Application Drawing

Scale: 1:100, 1:200 and 1:1250 @ A1 | Drawn: TAC | Chkd: AWM | Date: 06/10/2015

Drawing No.: 15/429/PA/002

Trevor A Clay RIBA Ltd, 14 Old Fendike Road, Weston Hills, Spalding, Lincs. PE126DD
01406 380027 07778 597975 trevor@tacarchitects.co.uk www.tacarchitects.co.uk