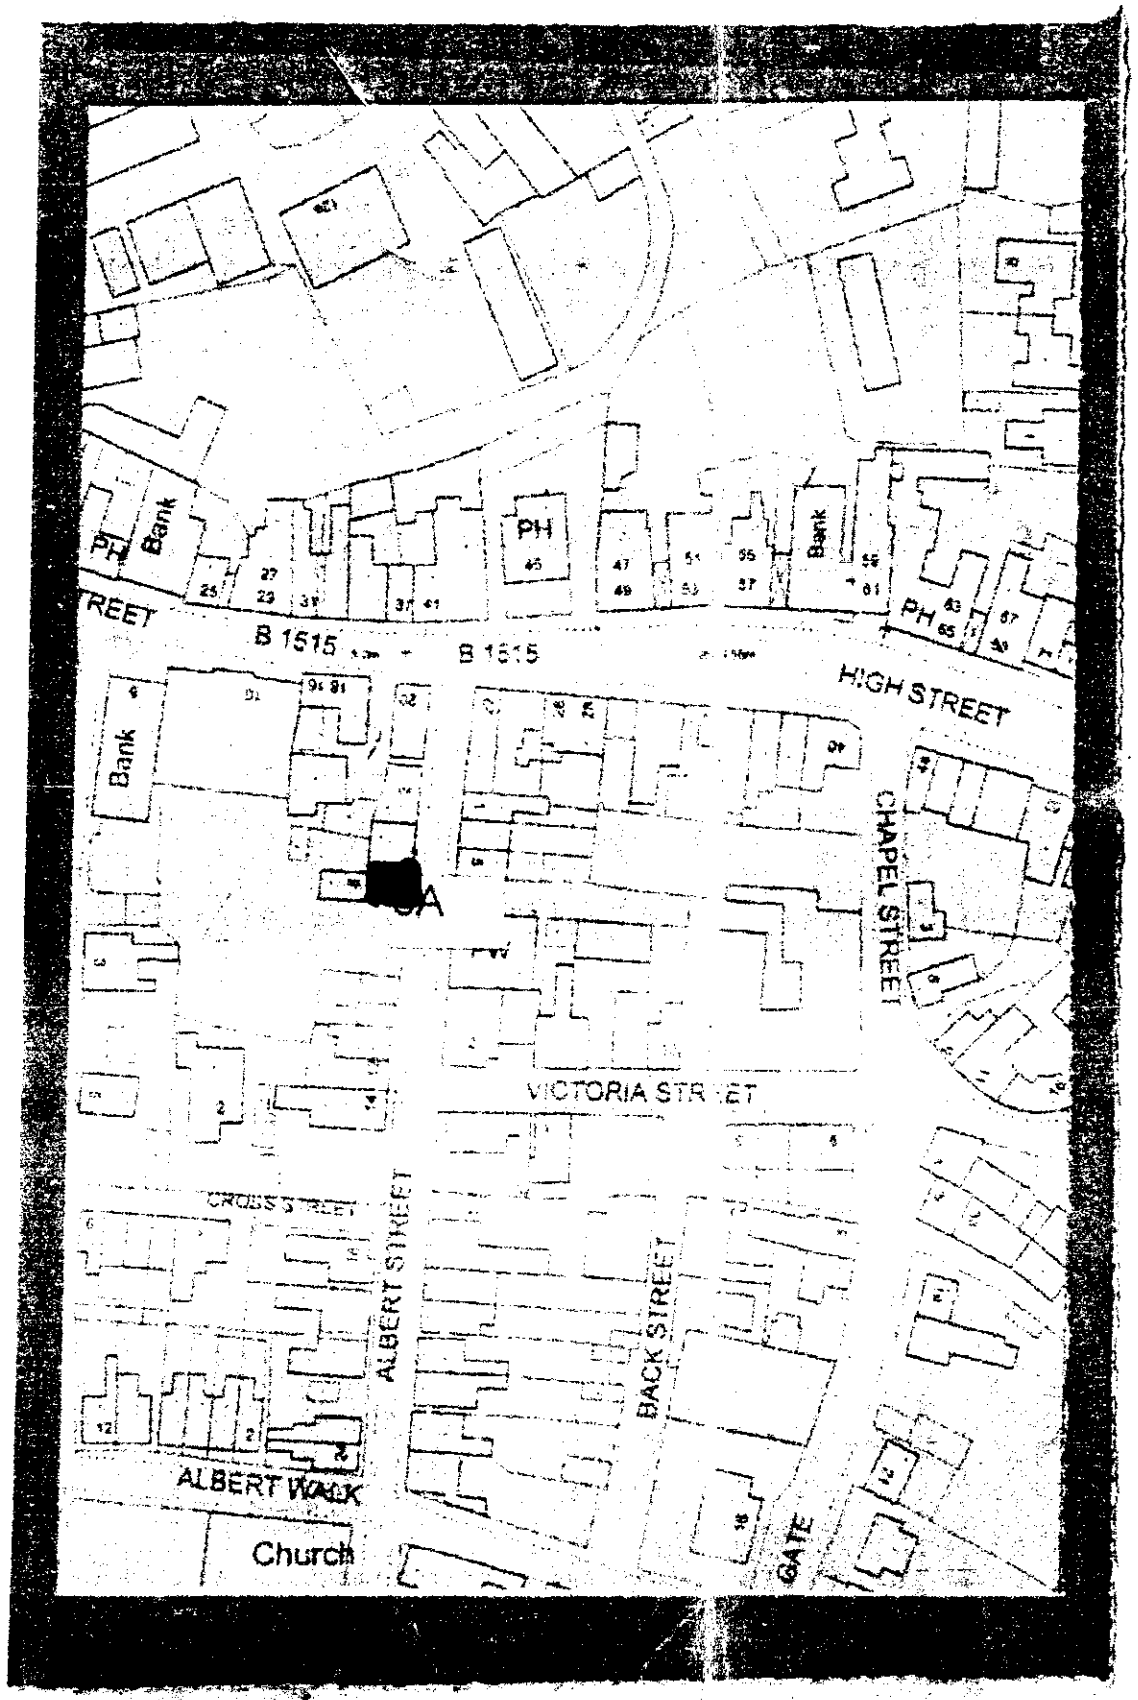


LOOP No. OF

AREA COVERED
LOCATION PLAN

PROJECT:
CHANGE OF WINDOW TO FRENCH DOORS

CLIENT:
Mr + Mrs BACON

DRN: MG/DANIELS
DATE: 24 SEPT 2001
ORDER NO:
CHKD: SCALE: 1:2500
DIMENSIONS IN MM
DO NOT SCALE OFF DRG
NOTES:

SOUTH HOLLAND DC
HOUSING & PLANNING
25 SEP 2001
Ref:

DETERMINED
PLAN

REVISIONS:

NO	DETAIL	BY


21088

Sash Options
Georgian (35)

CI/SfB (31.3) Xi3

March 1995

Standard Sections

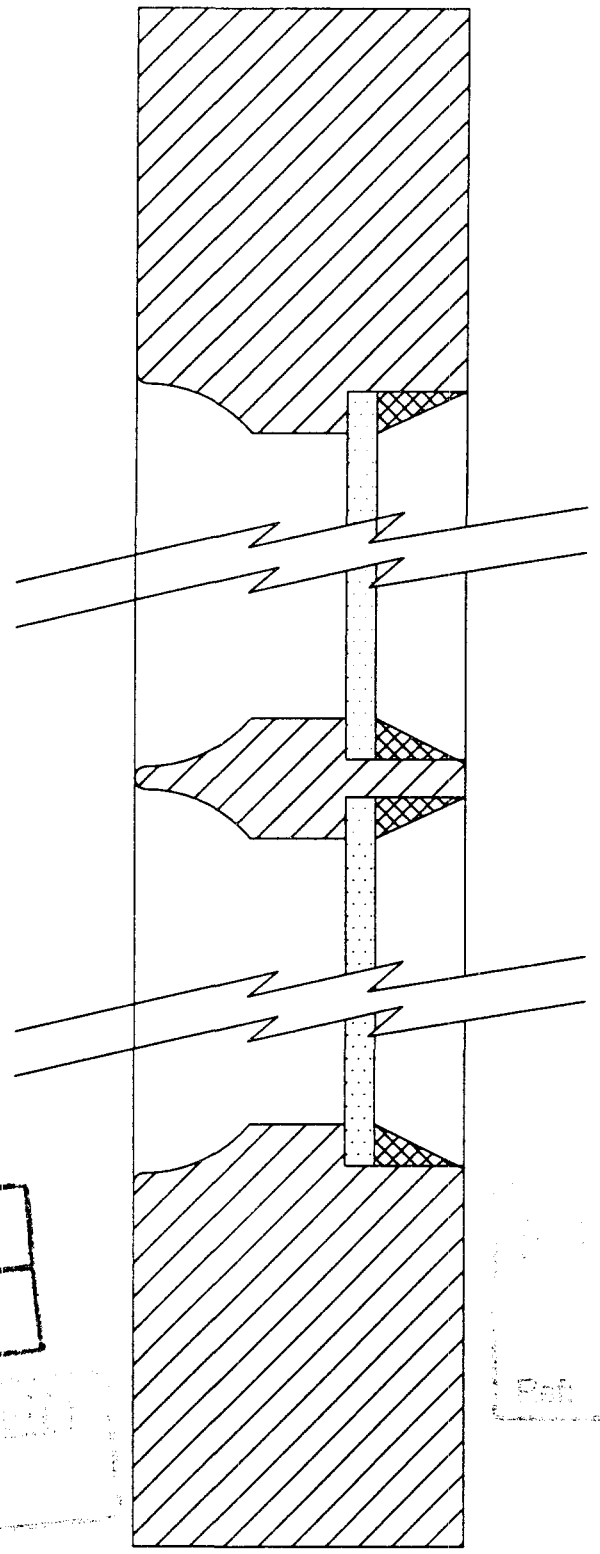

ATTACHED PLAN

Note:
Width of outer rail may be adjusted.

ARCHITECTURAL DETAILS

Scale – Full size
Ref No – W90–35–1

The manufacturers reserve the right to change details without notice.

George Barnsdale
& Sons Limited
High Street,Donington
Spalding, PE11 4TA
Tel 01775 823000
Fax 01775 823010

Barnsdale Windows
Box Sliding Sash (Draught-proofed)

CI/SfB (31.3) Xi3

September 1999


Standard Sections


Glazing shown is as would be supplied if factory fitted. See GGF Section 4.2 Ref IG7. Refer to Glazing Technical Details for other options

Note:
The weatherstrip is reversed for the lower sash

Jamb

Head

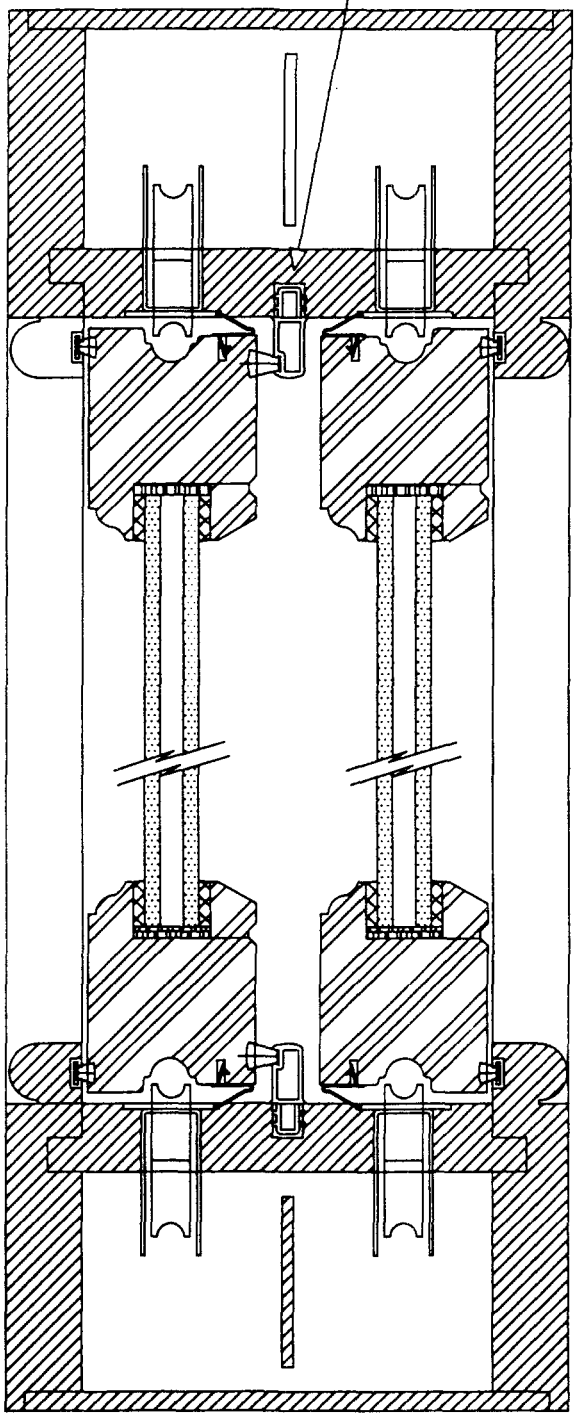

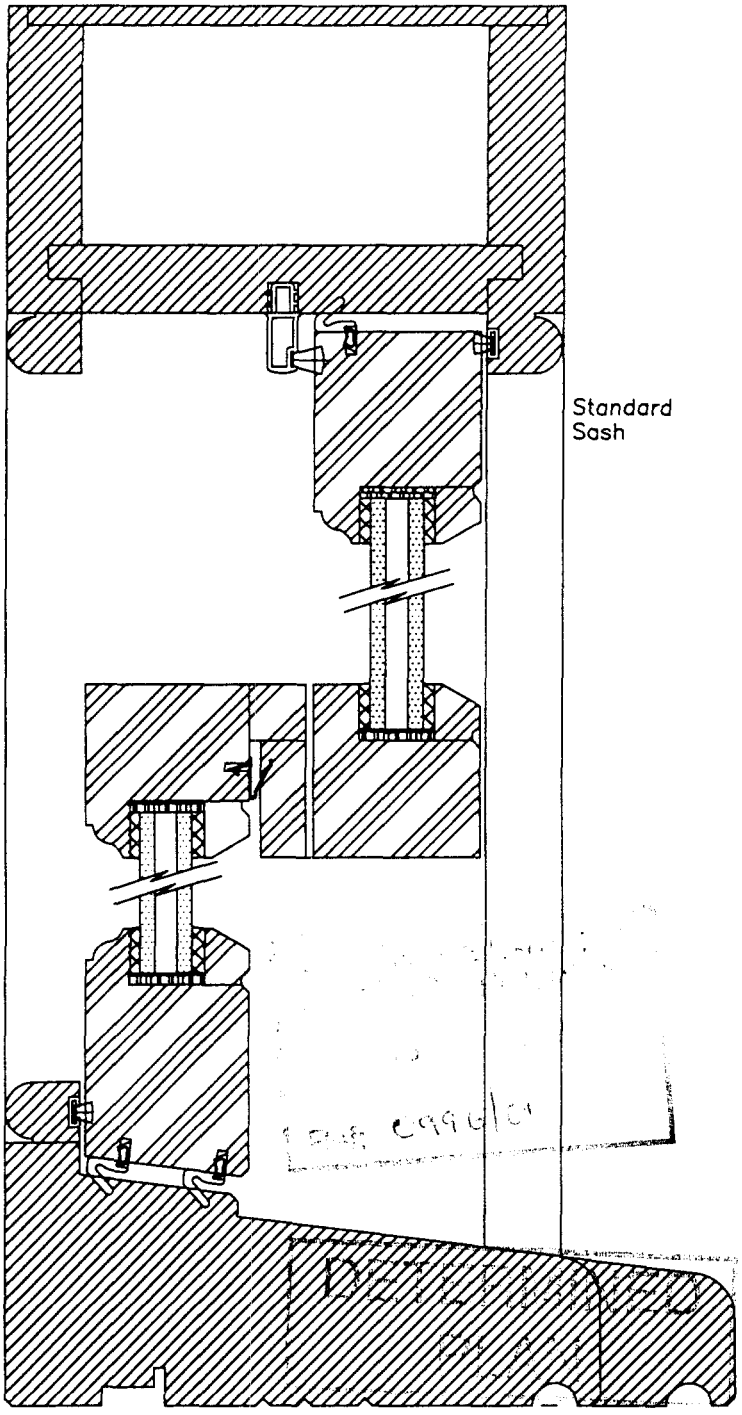

Standard Sash

Jamb

See separate details for Sash & Glazing bar options.

CIII

APPROVED PLAN

A1

ARCHITECTURAL DETAILS


Scale - 1:2

Ref No - W11-1C-3


The manufacturers reserve the right to change details without notice.

George Barnsdale & Sons Limited
High Street, Donington
Spalding PE11 4TA
Tel: 01775 823000
Fax: 01775 823010


Existing Ground Floor Plan

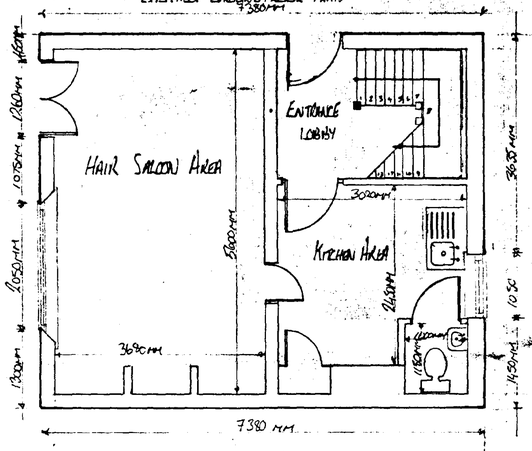


Existing 1st Floor Plan

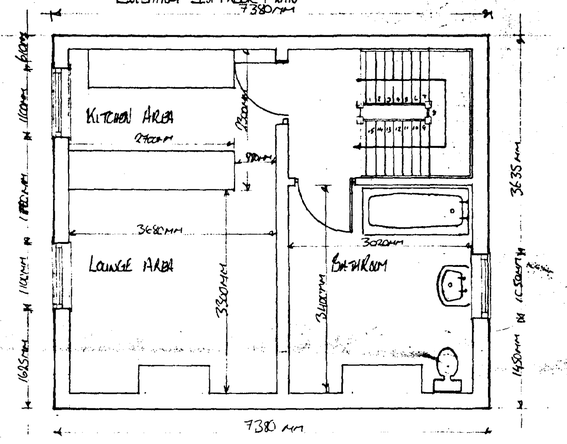

Existing 2nd Floor Plan

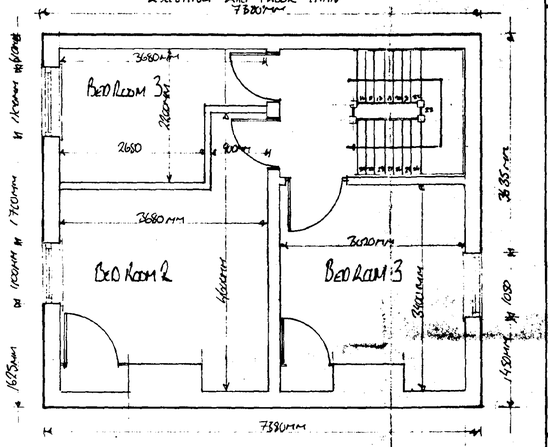


Proposed Ground Floor Plan

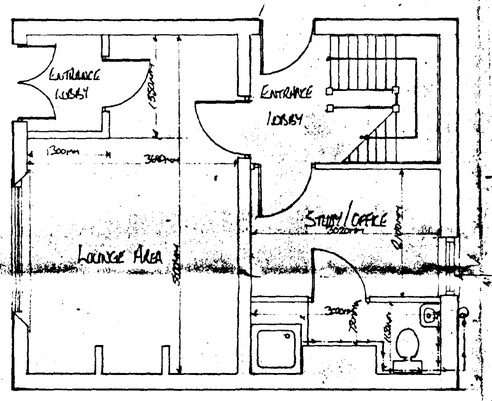


This Window Changed To French Doors Opening Outwards (As Shown On The Proposed Rear Elevation

Proposed 1st Floor Plan

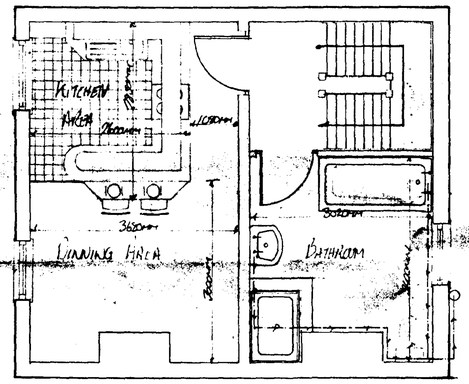


Ground Floor Shower Unit in Study to have extractor fan fitted giving: (Min 15 Lts Per Sec)
Kitchen Extractor Fan to Give: (Min 60 Lts Per Sec).

Existing Front Elevation

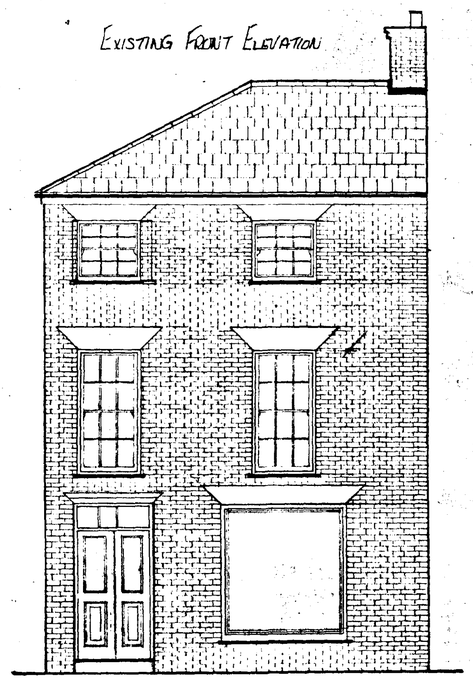


Proposed Elevation

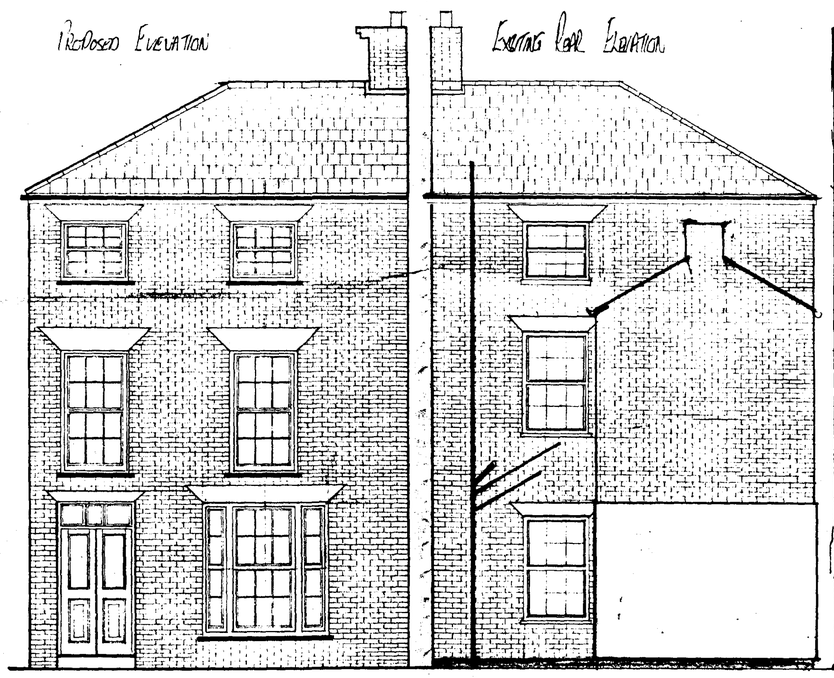

Existing Rear Elevation

Proposed Rear Elevation

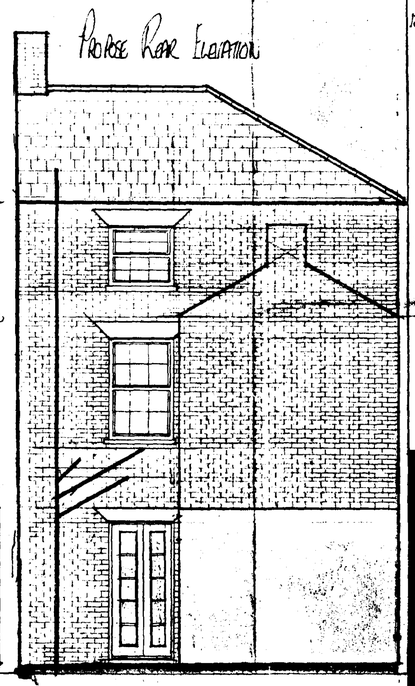

Drawing No L1ML1 Application No H09/0069/01

Notes:

The only change to Elevations is the removal of picture window on ground floor level. This window will be designed to look like the original window as shown. This will match the rest of the road side screen in Albert Street. This is shown by photograph of the adjoining house.

AMENDED PLAN
Ref. A1

SOUTH HOLLAND DC
HOUSING & PLANNING
18 JAN 2002
Refs 0069/01

0410 290652

Project:	Change of use from Hair Saloon to Residential
Client:	Mr & Mrs Bacon
Address:	34 Hacklesgate Fleet Hargate Holbeach Spalding Lincs
Site:	6 & 6A Albert Street Holbeach Spalding Lincs
Date:	05 March 2001
Drawn:	Matthew Daniels
Scale:	1:50
Area Covered:	Existing & Proposed Full Floor Plans Existing & Proposed Front Elevations

Rev		Name:
15/8/2001	Kitchen lower window on Ground Floor (in Study) French Doors Installed (Timber Construction Decorated in Cream or White Gloss Paint) Pelmet Made Joined to Fit Window Opening & Render Brickwork Below Window Opening Without Openings Any Under.	M Daniels

DETERMINED PLAN

Dream Design.
The Cabin.
Chapelgate.
Gedney.
Spalding.
Lincs. PE12 0BJ
Office: 01406 364331
Mobile: 07970 858546
E.mail: Matthew.Daniels2@btinternet.com