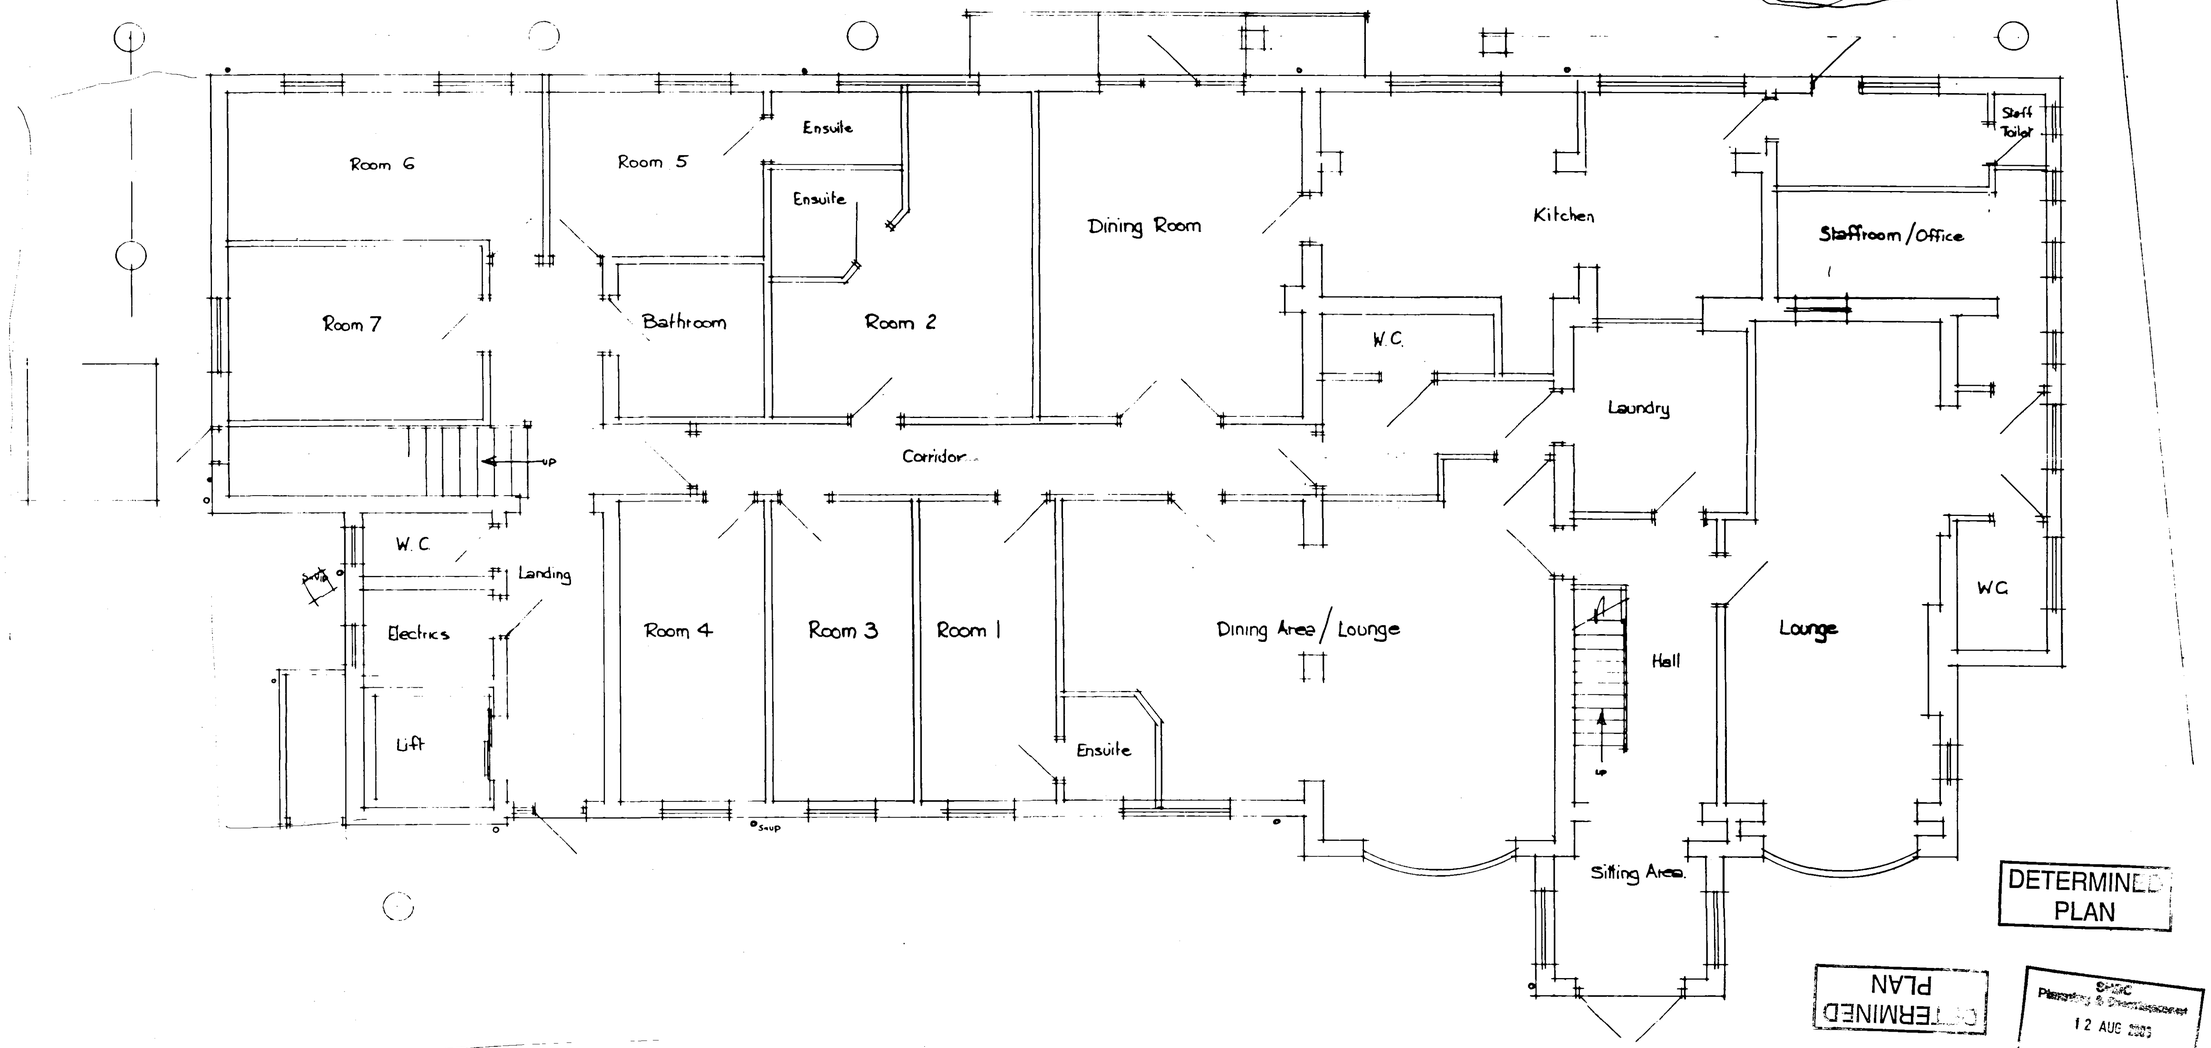


DETERMINED PLAN

DETERMINED PLAN

SHDC Planning & Development 12 AUG 2003 Ref 1201/03

'Beech Lodge", Frogs Abbeygate
Holbeech St John's, Spalding PE12 8QJ.
for Mr A Kachira.
June 2003 Scale 1:50 Dwg.N° 06/03/100/01A.

Ground Floor Plan - as Existing.

B.R. Associates. 'Applewood' School Lane
North Somercotes. LOUTH. Lincs LN11 7QB
Tel/fax 01507 358855