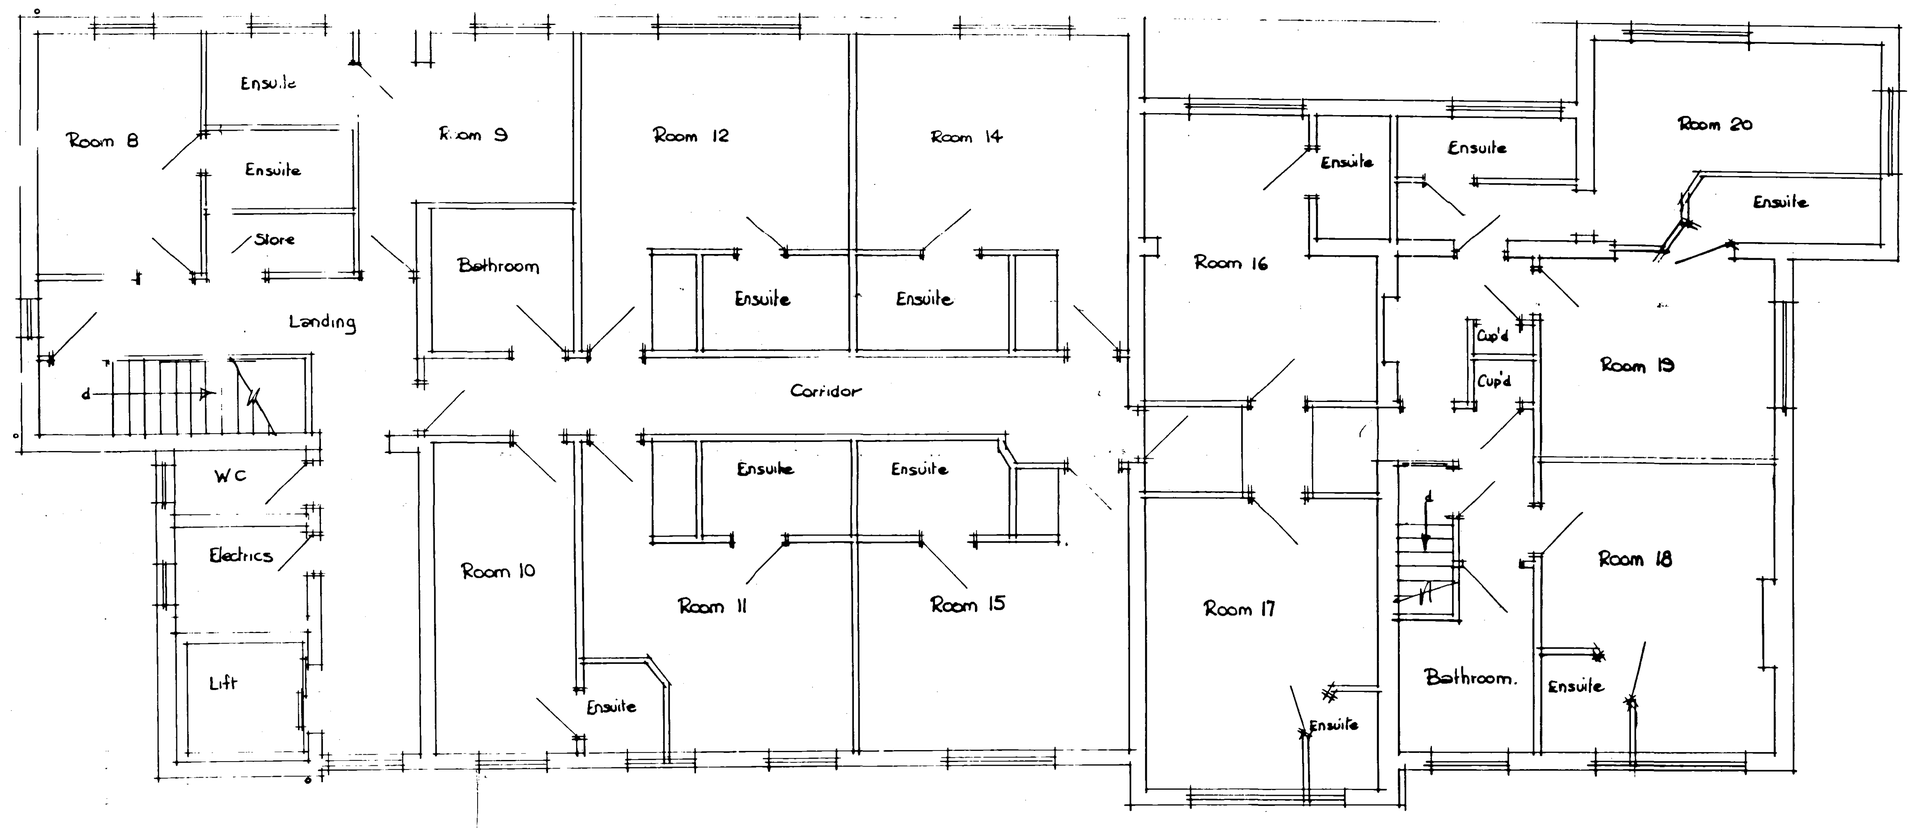


DETERMINED PLAN

SHDC Planning & Development 12 AUG 2003 Ref 1001/03

'Beech Lodge', Frogs Abbeygate.
Holbeach St Johns. Spalding Lincs PE12 8QJ
for Mr A Kachra
June 2003 scale 1:50 Drwg Nº 06/03/100/02A

First Floor Plan - as Existing

B.R. Associates. 'Applewood'. School Lane
North Somercoles. LOUTH Lincs LN11 7QB.
Tel/fax 01507 358955