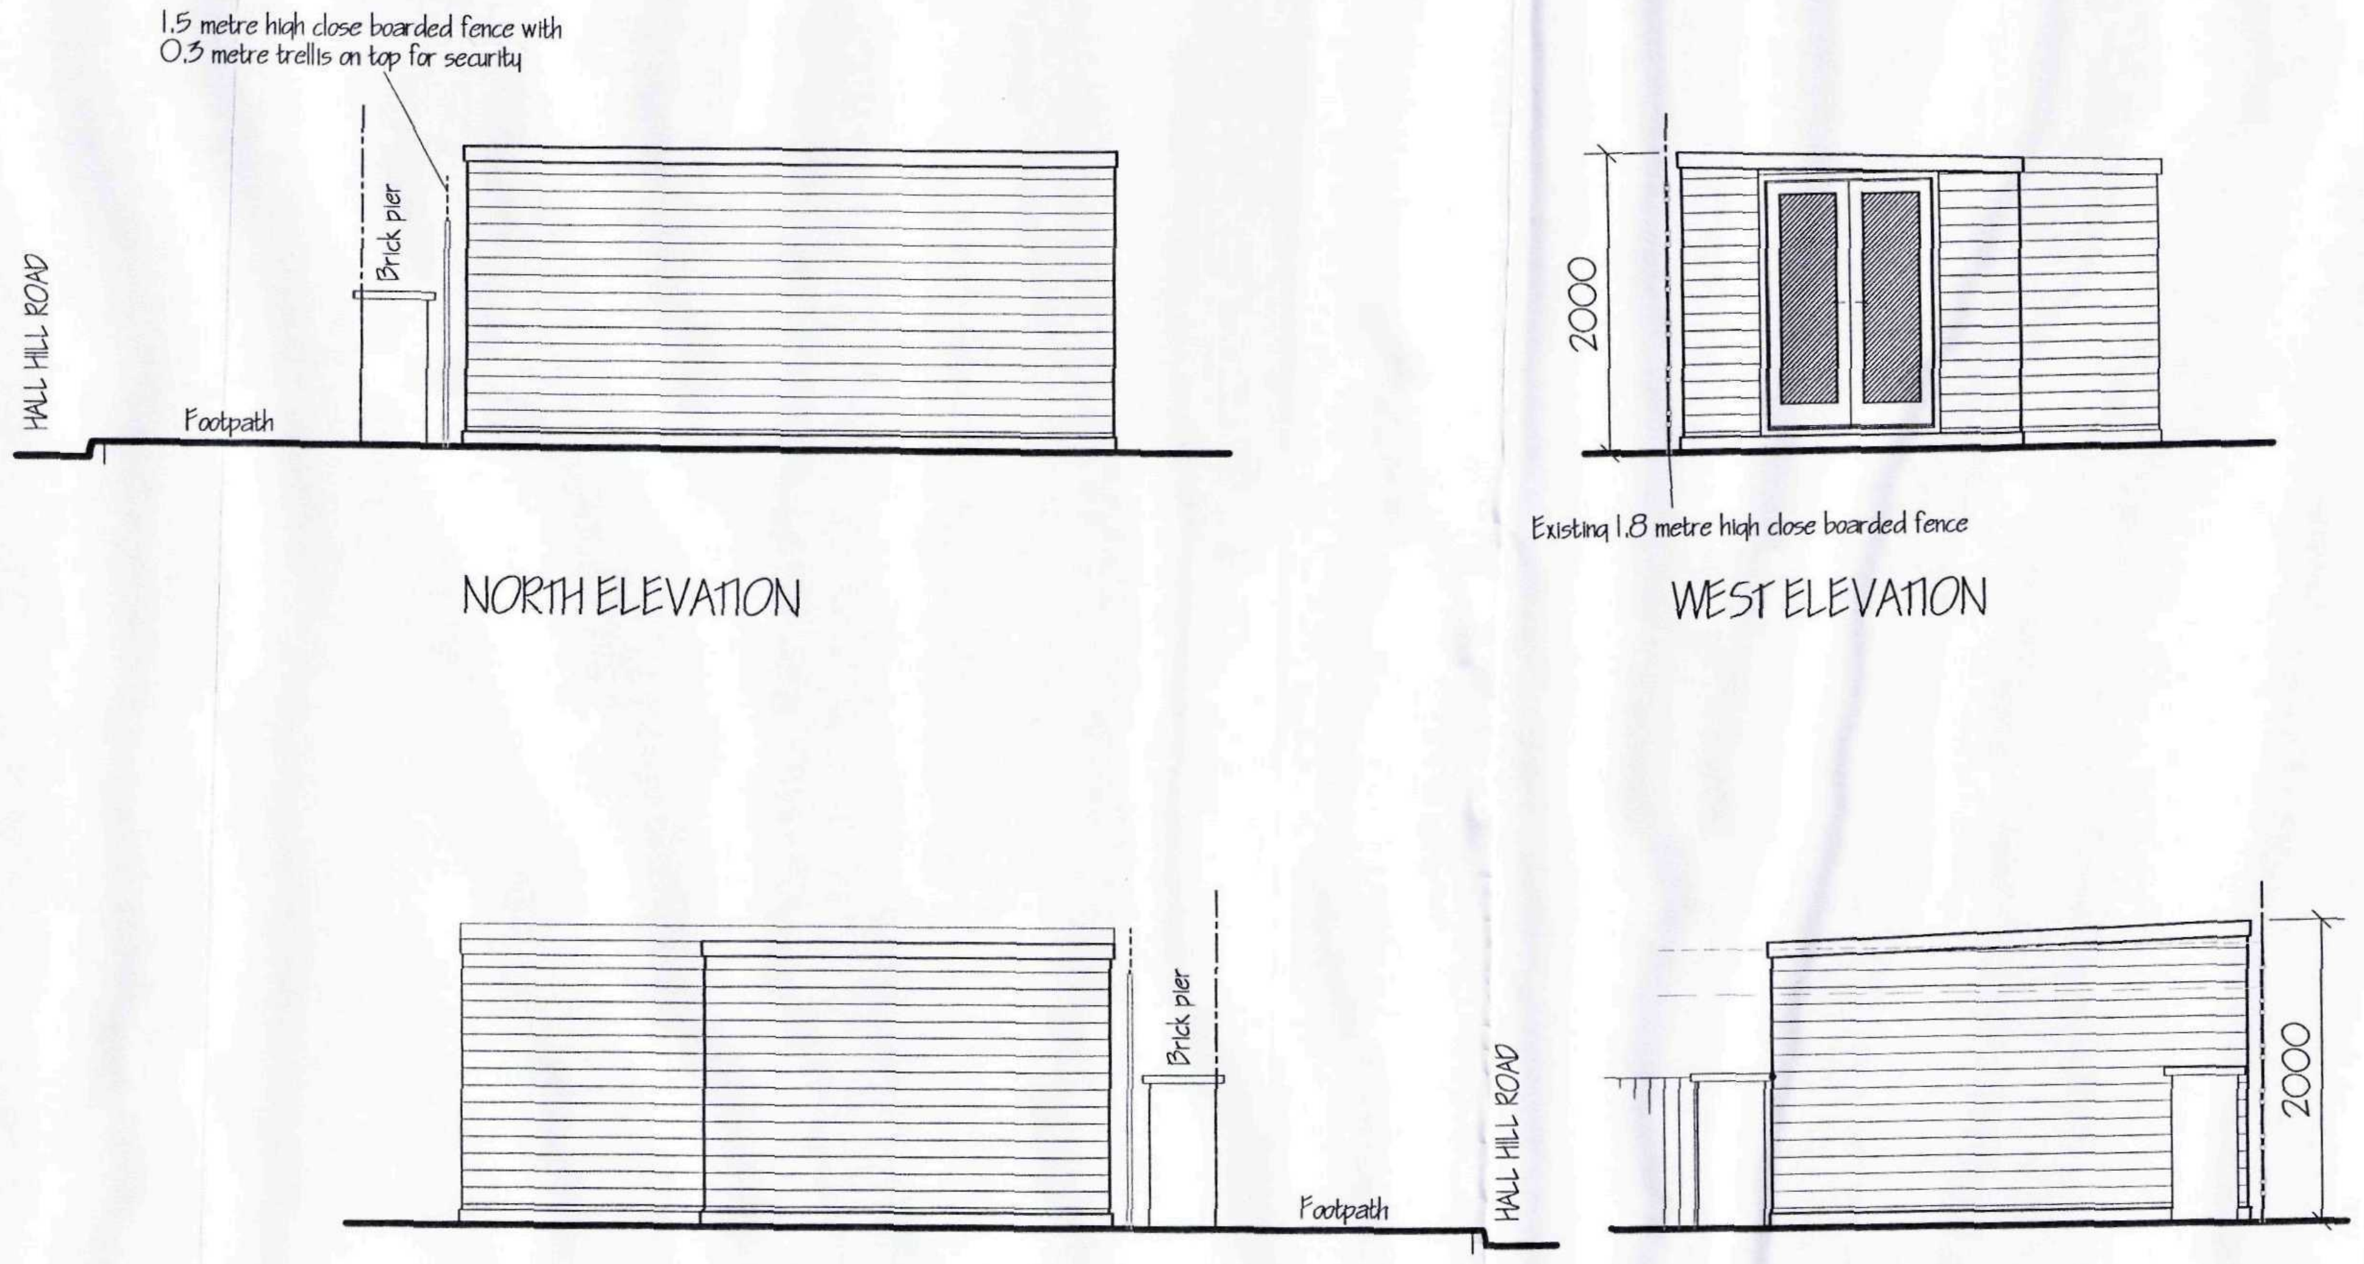
1.5 metre high close boarded fence with 0.3 metre trellis on top for security
Brick pier
HALL HILL ROAD
Footpath
2000
Existing 1.8 metre high close boarded fence
Brick pier
Footpath
HALL HILL ROAD
2000

NORTH ELEVATION

WEST ELEVATION

SOUTH ELEVATION

EAST ELEVATION

ELEVATIONS.
1/ 50.

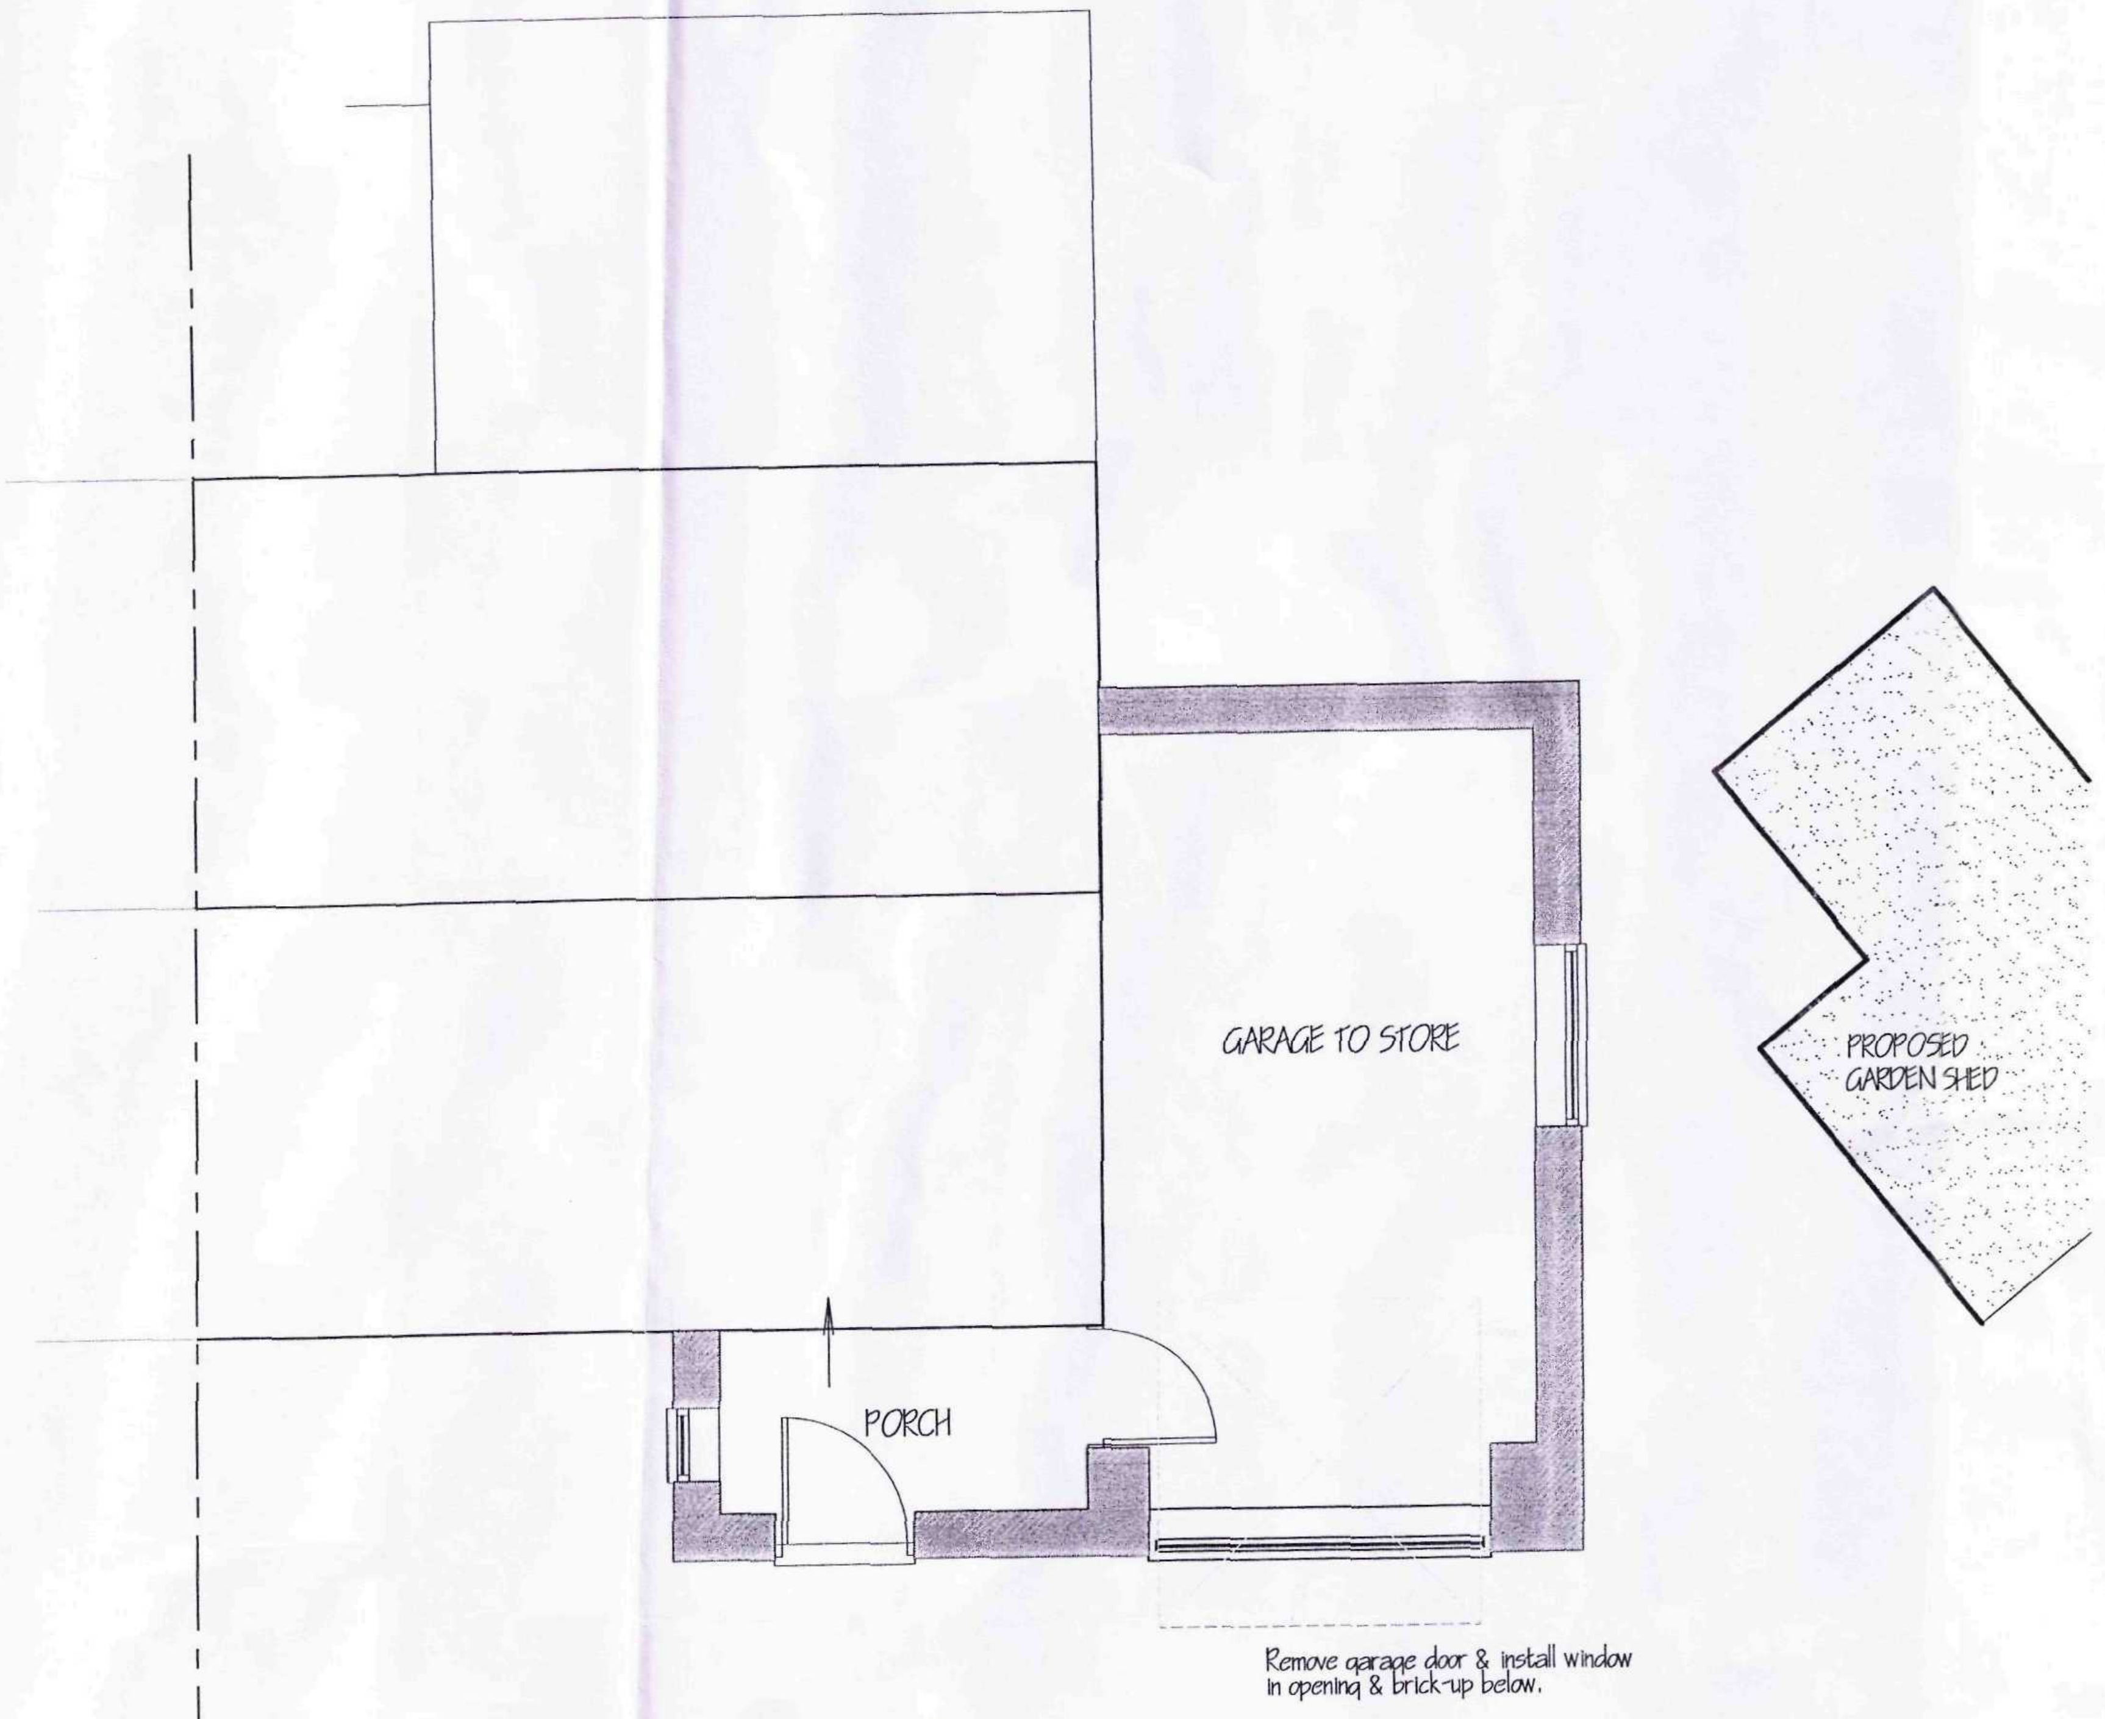
GARAGE TO STORE
PORCH
PROPOSED GARDEN SHED
Remove garage door & install window in opening & brick-up below.

GARAGE CONVERSION FLOOR PLAN.
1/ 50.

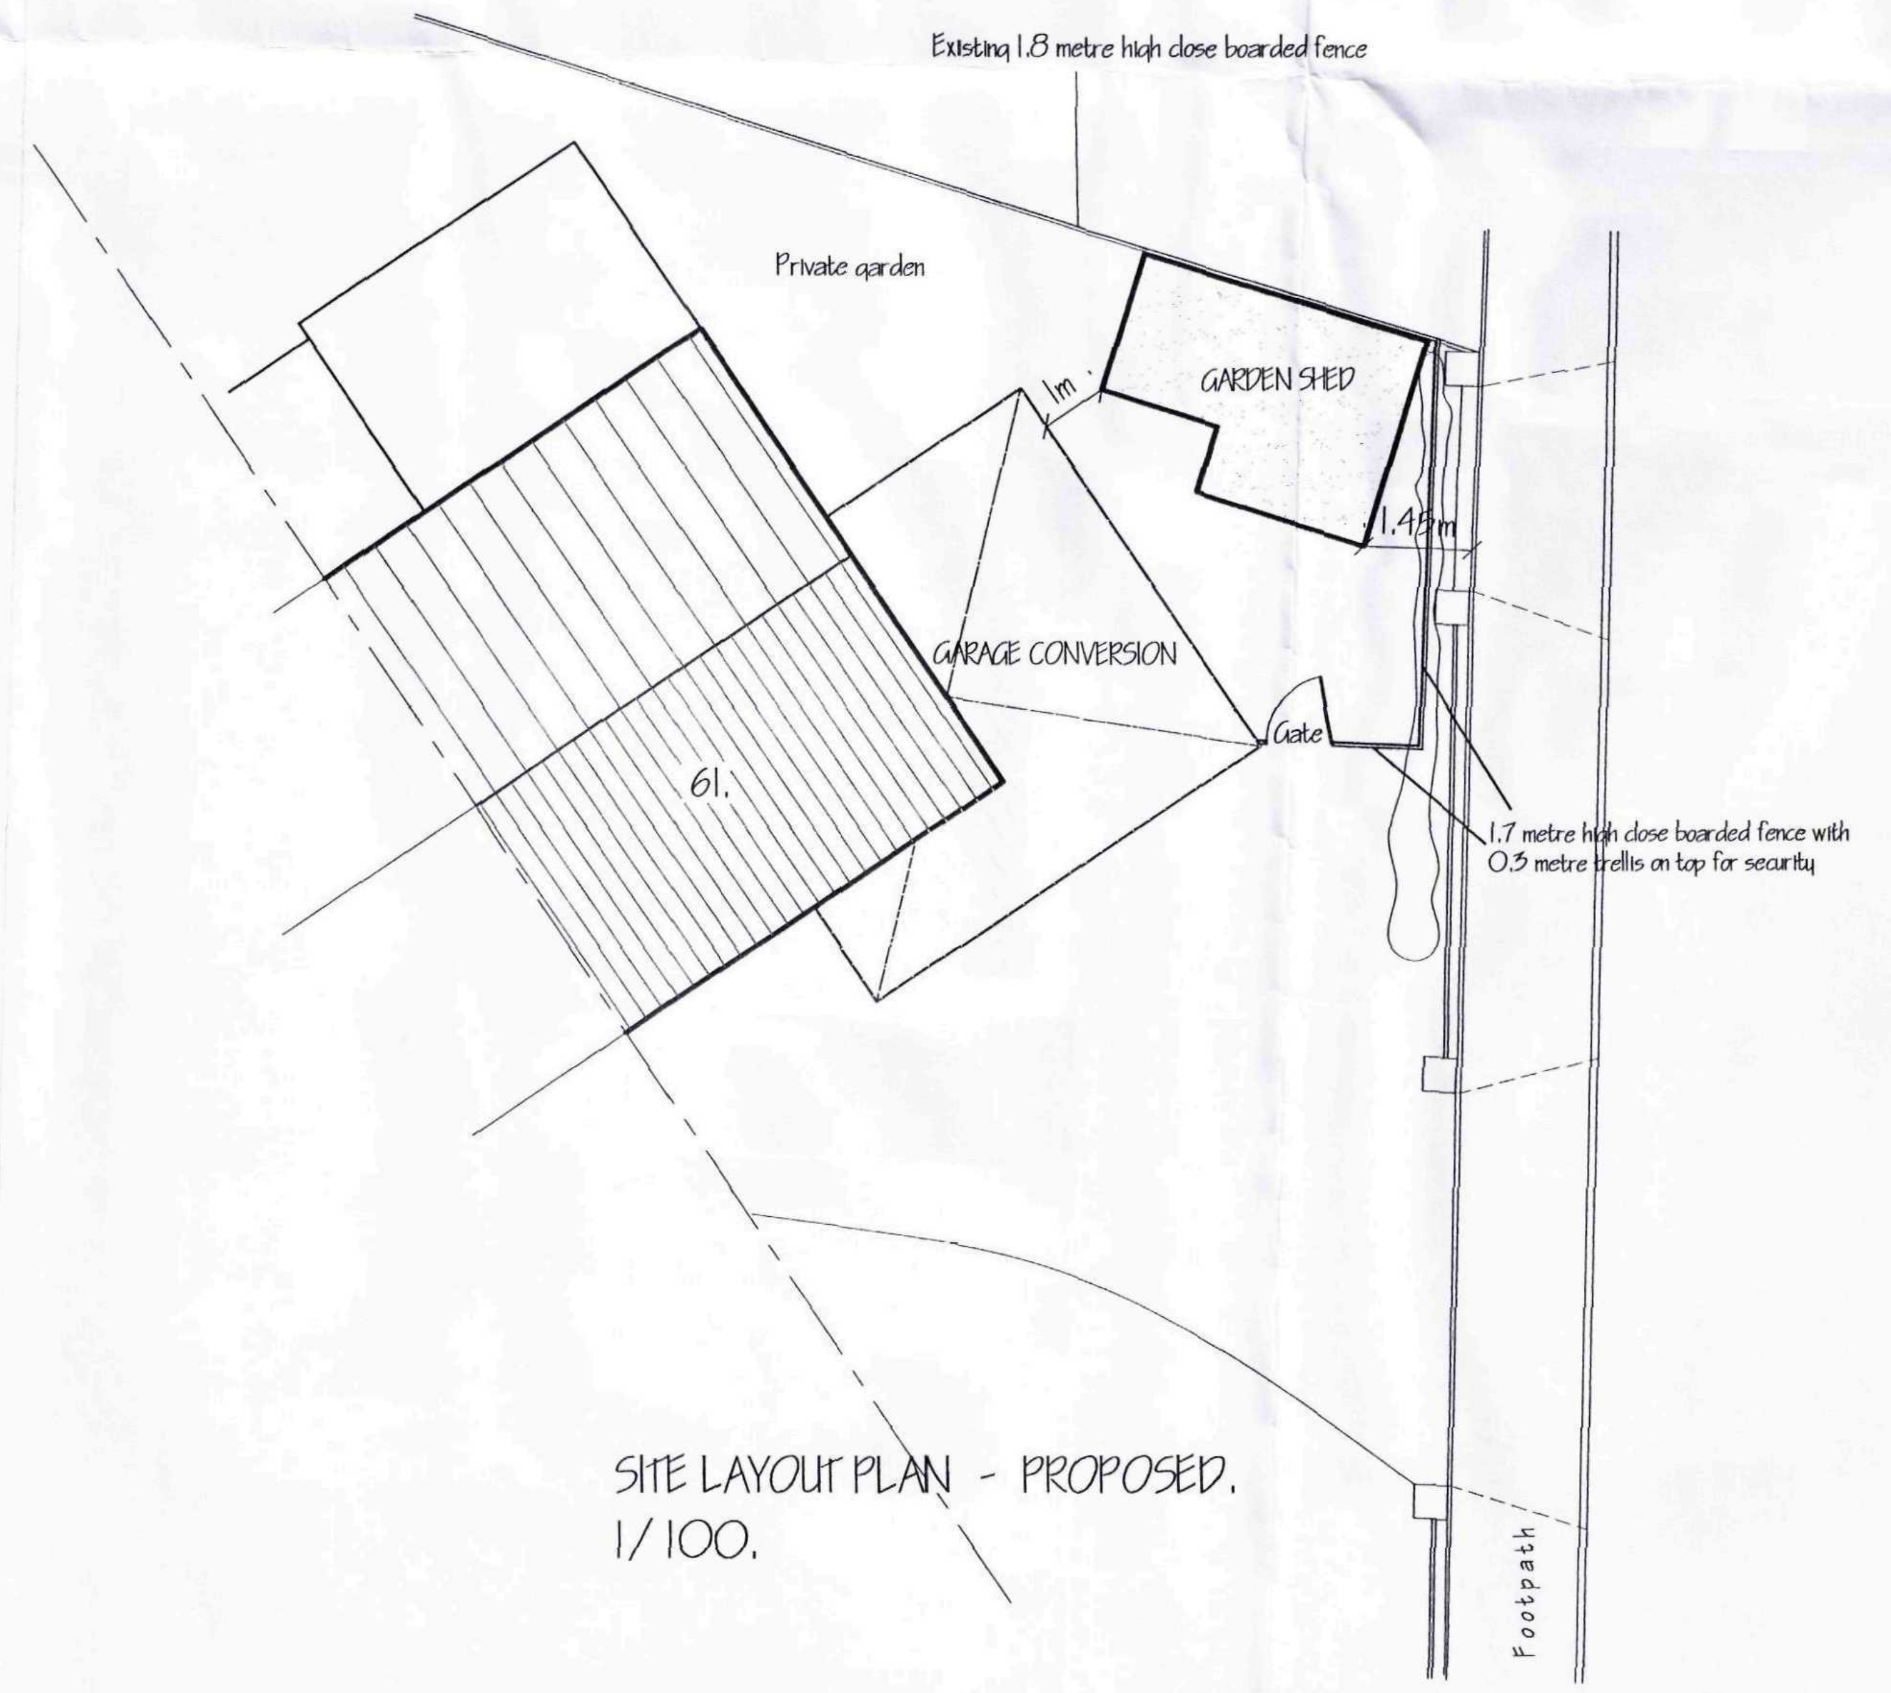
Existing 1.8 metre high close boarded fence
Private garden
1m
GARDEN SHED
1.45m
GARAGE CONVERSION
Gate
61.
1.7 metre high close boarded fence with 0.3 metre trellis on top for security
Footpath

SITE LAYOUT PLAN - PROPOSED.
1/ 100.

NOTE:-
THE PROPOSED STORE SHED IS TO ACCOMMODATE CHATTELS FROM WITHIN ORIGINAL GARAGE.

SHDC
Planning & Development
21 DEC 2011
Ref: 1005-11

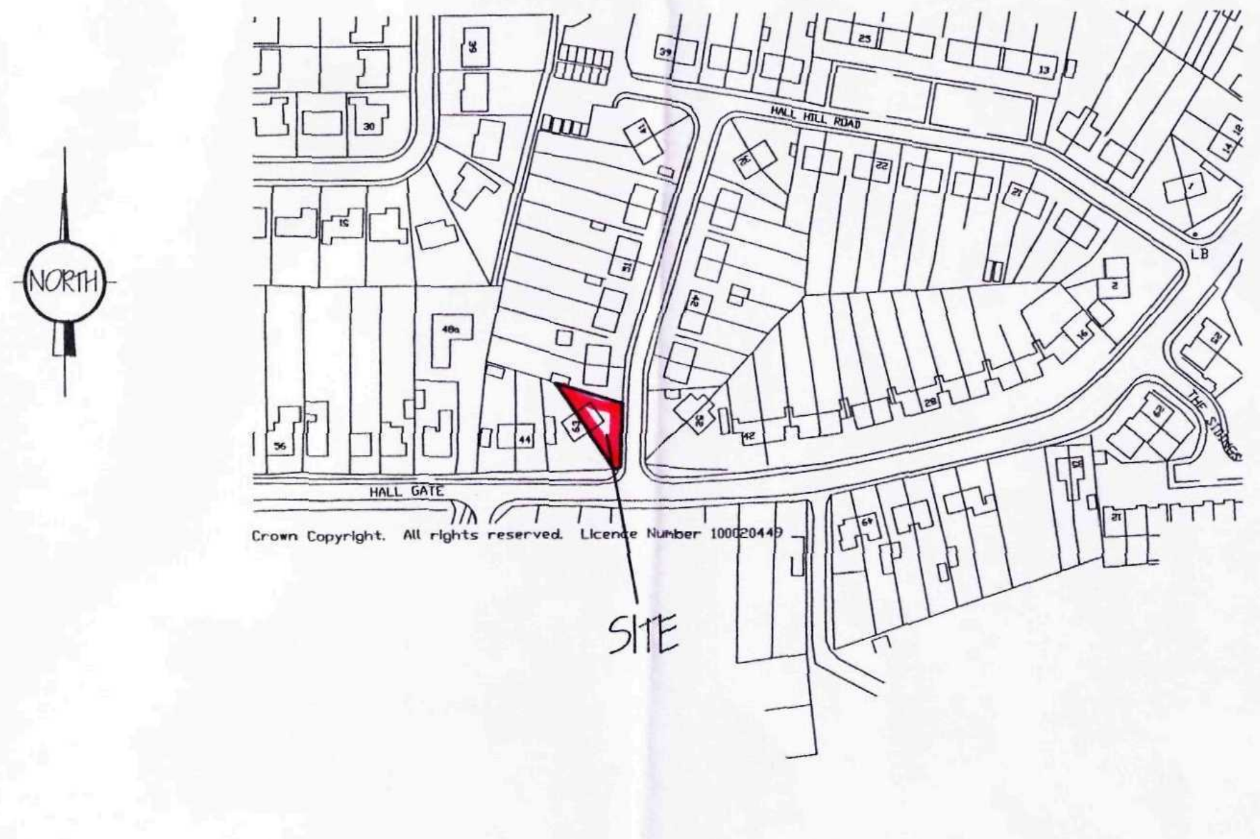

Crown Copyright. All rights reserved. Licence Number 100020449

LOCATION PLAN
1/ 2500

ref: revision date

G. R. MERCHANT LTD.
I.ENG AMICE FIWO

ARCHITECTURAL, STRUCTURAL AND LAND DRAINAGE CONSULTANTS

4 Wrights Mews
12A Park Road, Holbeach,
Spalding, Lincs. PE12 7EE
Tel: 01406 490800
Fax: 01406 425744
E-Mail: gr.merchant@btconnect.com

Project
SHED & GARAGE CONVERSION.
61 HALL HILL ROAD.
HOLBEACH.
SPALDING. LINC'S. PE12 7JB.

Client
MR. & MRS. C. BYCRAFT.

Drawing
LOCATION & SITE LAYOUT PLANS.
FLOOR PLAN & ELEVATIONS.

Job Ref.	Drawing No.
1977-09.	10.
Date	**Drawn**
DEC '11.	GRM.

Scales
AS INDICATED.

DO NOT SCALE FROM THIS DRAWING

This drawing is copyright and may not be altered, traced, photographed or used for any other purpose other than that for which it is issued. The General Contractor is to check all dimensions on site and report any discrepancies to the Architect. All details shown on this drawing including foundations are based upon typical site conditions related to the area. No responsibility can be accepted for abnormal conditions which may be discovered during construction unless reported to the Architect so that design amendments may be considered. Site soil surveys are recommended in respect of foundations to establish specific site conditions before foundation work is undertaken. This drawing is limited in the amount of information contained and does not purport to contain a full specification of the works. It is solely for the purpose of obtaining Planning / Building Regulation approval. This drawing must not be used as a contract document alone. The works will not be supervised or inspected on site by G R Merchant or any representative thereof. It is the client or their appointed agents responsibility to control workmanship, substitution of materials, adherence to specification, variations to contract etc. All materials to be new unless otherwise stated and all components and materials etc. to be used fitted and installed etc. in strict accordance with manufacturers instruction and relevant code of practice. Materials shall conform to appropriate British standard specification or BBA certificate or European code equivalent. The Employer / Client shall ensure that the selected contractor is conversant with and adopts all measures necessary to achieve compliance with Health and Safety legislation for Building sites and Work places. The Employer / Client is advised that should the works need to comply with the Construction Design and Management Regulations an independent Planning Supervisor will be required. The works shall comprise of all that is shown on the drawing and details. Work that may not specifically be shown but may be reasonably inferred as necessary to carry out the works shall be deemed to be included. It is the plot / land owners responsibility to be aware of the Party Wall etc. Act 1996; when building in close proximity to adjoining neighbors boundaries.