
THIS DRAWING IS FOR THE PURPOSE OF OBTAINING PLANNING PERMISSION ONLY

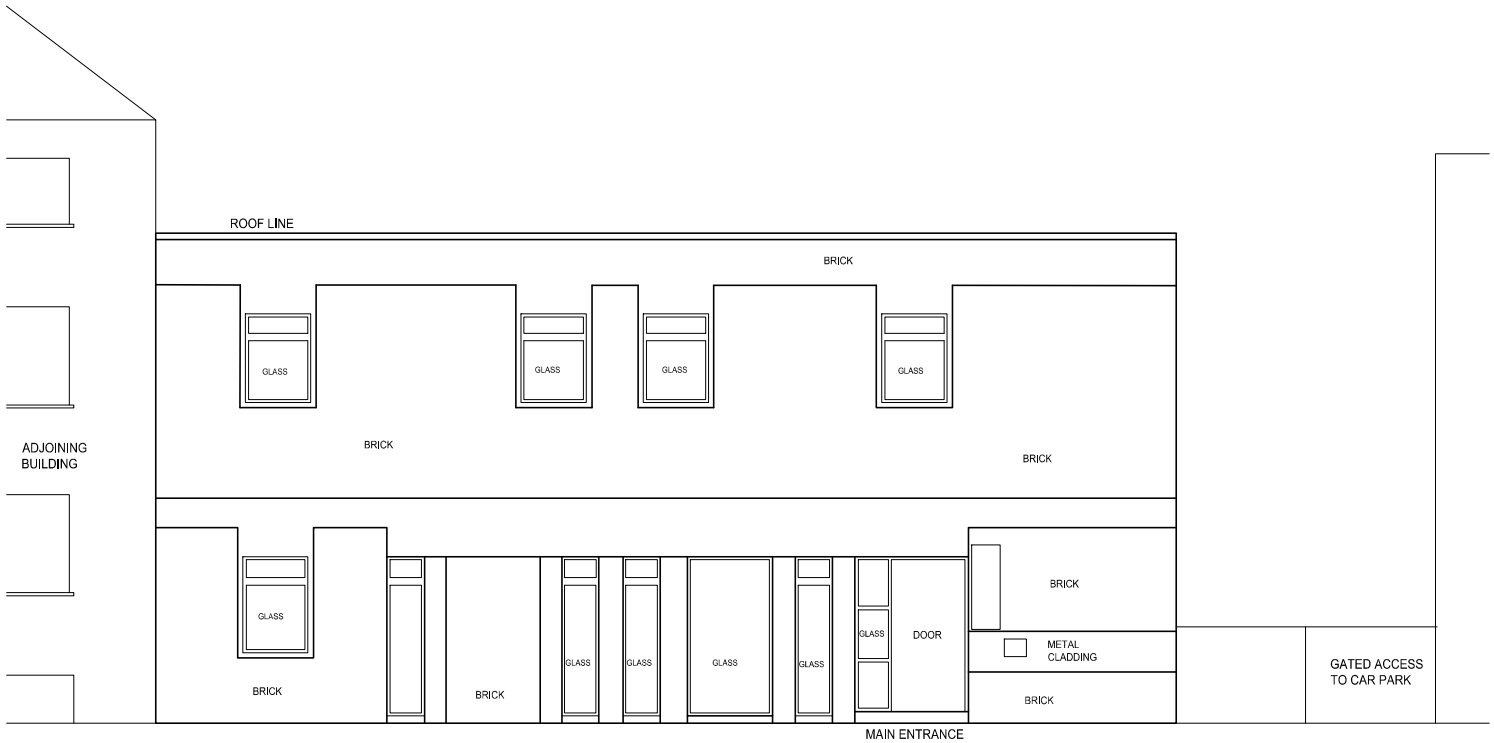

FRONT ELEVATION

Rev.	By	Notes	Date

rdc
Robert Doughty Consultancy
32 High Street, Helpringham
Sleaford, Lincolnshire NG34 ORA
Tel: 01529 421646
Fax: 01529 421358
Email: admin@rdc-landplan.co.uk
Web: www.rdc-landplan.co.uk

Client: South Lincs Vet Group

Project: Change of use to Veterinary Surgery

Drawing title: Elevations

Drawing No.	Rev.	Drawn
1183-03-02		WW
Scale	**Date**	**Checked**
1:100@A4	08/07/15	RJCD

All measurements should be checked against on site conditions and any discrepancies should be brought to the attention of the Robert Doughty Consultancy.