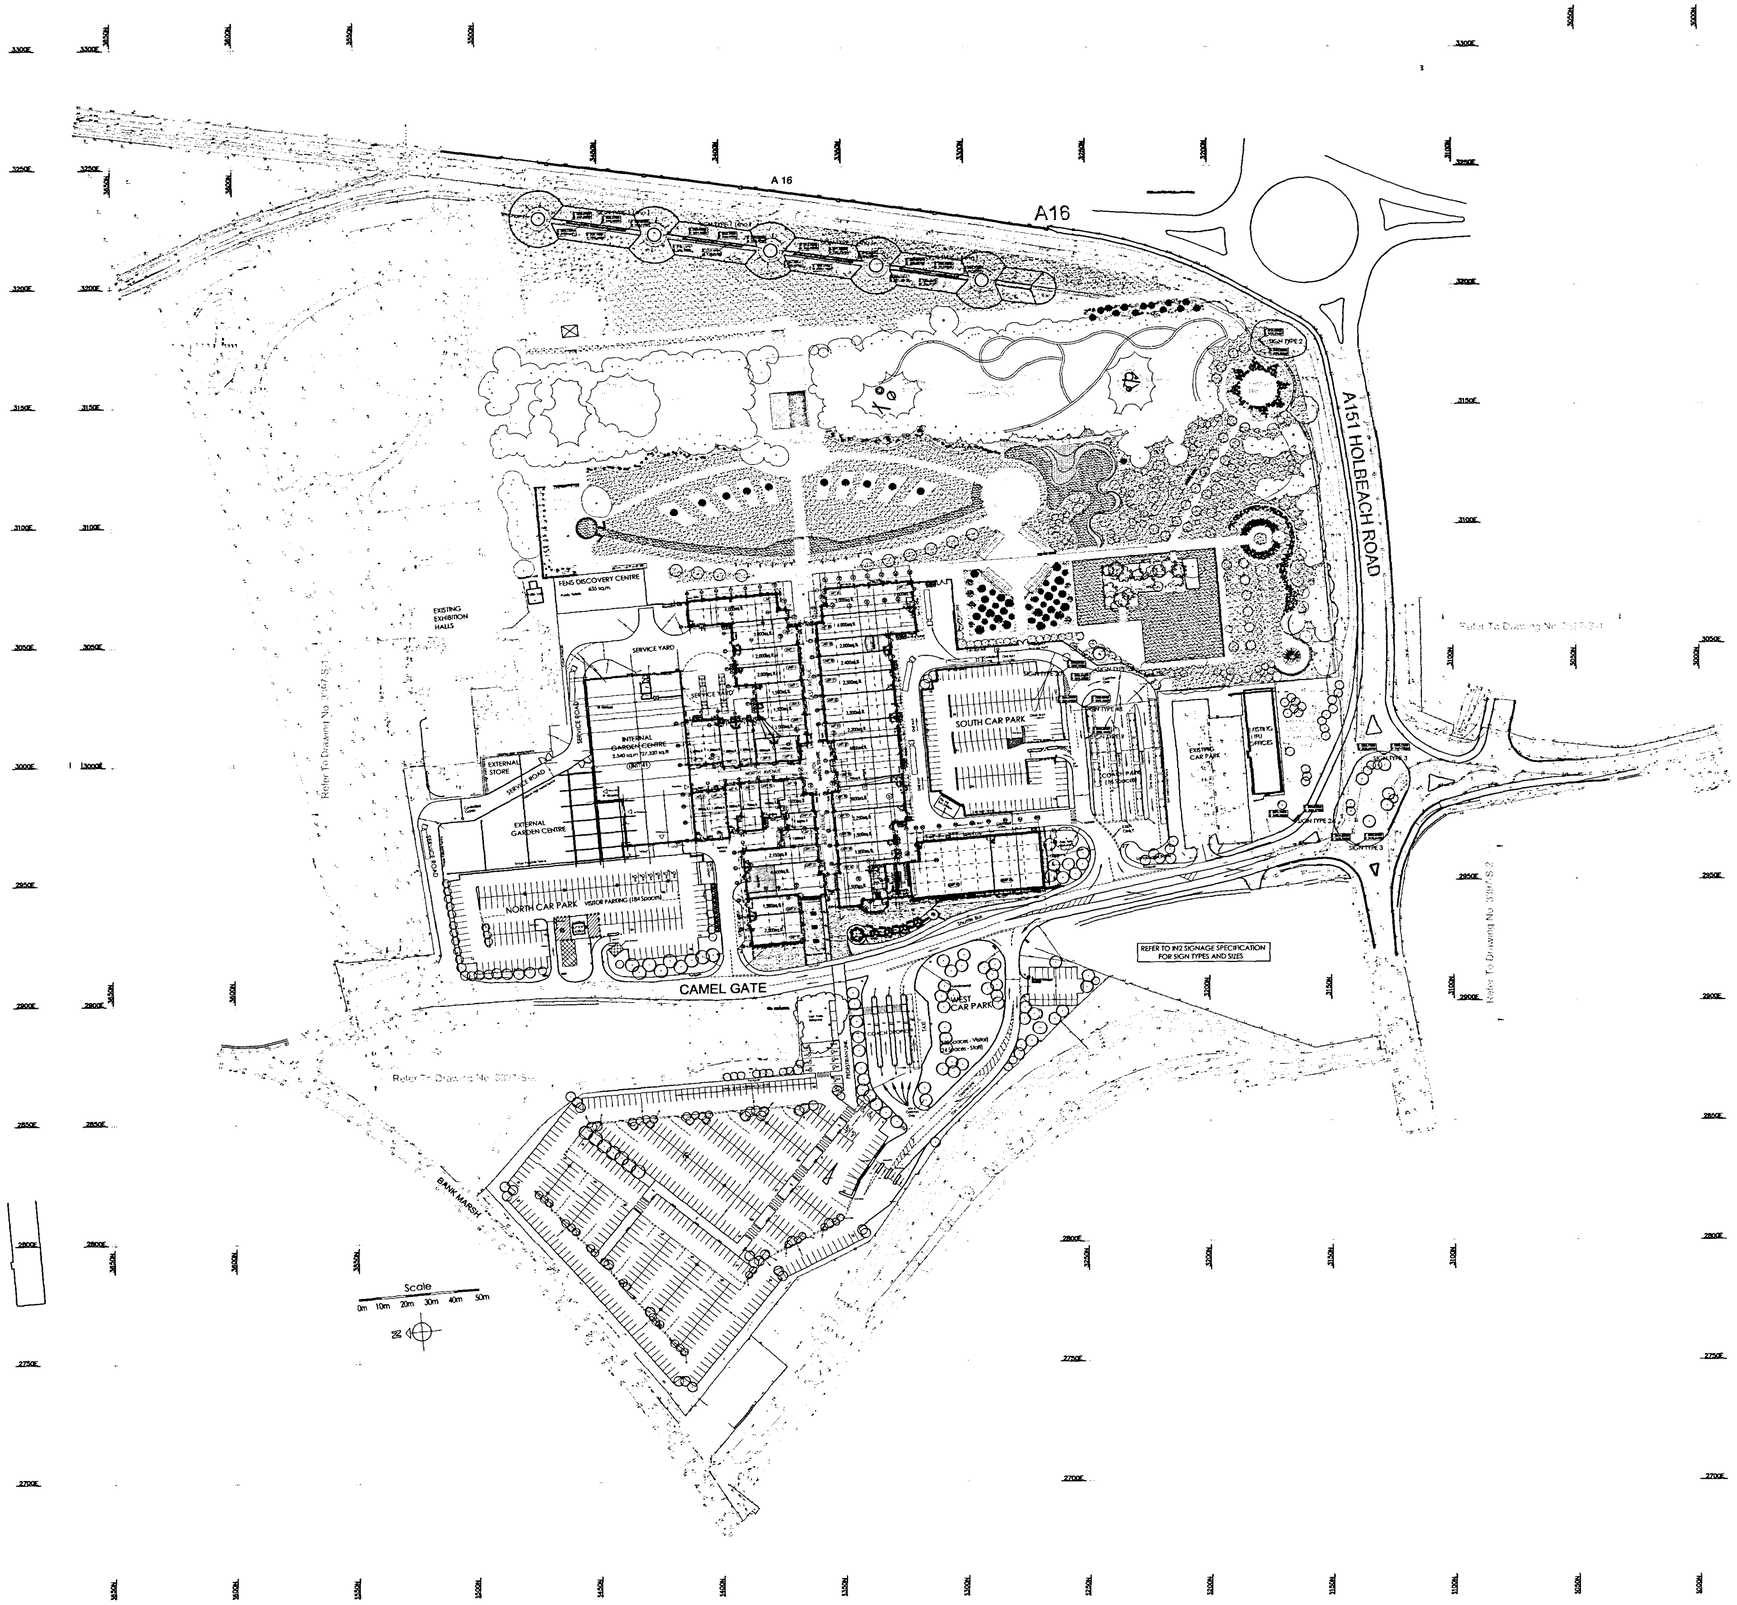


SHIRE
Planning & Development
16 APR 2004
Ref: 1067/08

AMENDED PLAN
Ref.

REV.	DATE	DESCRIPTION	Revised By: / Checked By:

Received: | Action: | Comments:

Interserve Building

Springfields Outlet Shopping & Festival Gardens
Holbeach Road / Camel Gate
Spalding, Lincolnshire

OVERALL SITE PLAN

Date:	Scale:	Drawn	SMG	Drawing No.
05.03.04	1:1250	Checked		3729-1-EX 629

WATSON BATTY ARCHITECTS LTD 1-3 TOWN GATE, GUISELEY, LEEDS LS20 9JB
Telephone 01943 876665 Email enquiries@watsonbatty.com
Facsimile 01943 882300 Web www.watsonbatty.com

ISO 9001:2000 BM TRADA CERTIFICATION UKAS QUALITY MANAGEMENT 012 THE POST OFFICE AWARD WINNER 1998 constructionline

WATSON BATTY ARCHITECTS LTD

Copyright © Watson Batty Architects Ltd

CAD REF: G:\Interserve\Spalding\EX-600\3729-1-EX 629.dwg