

Elevations of Existing Toilet Block / Storage Area

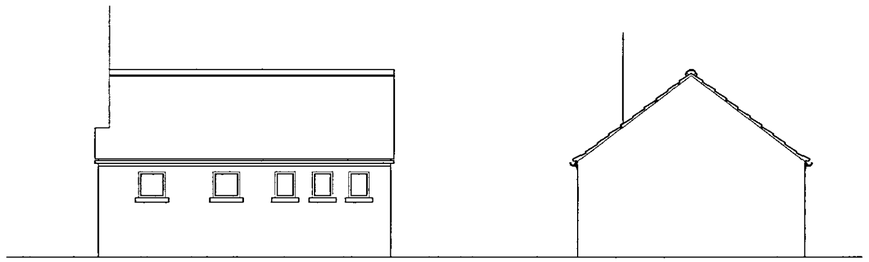

Front Elevation
Scale 1:100

Side Elevation
Scale 1:100

Drawings Issued for Planning Permission Only

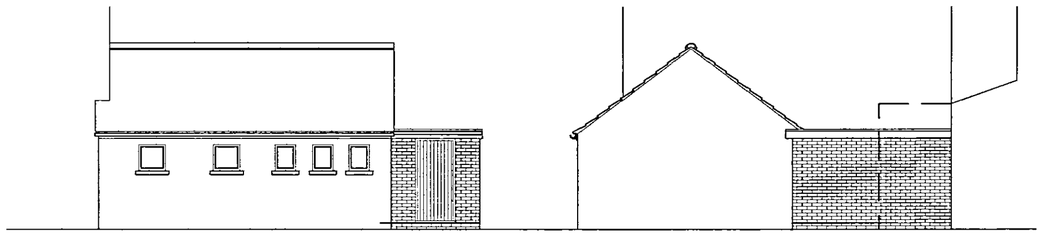

Proposed Front Elevation
Scale 1:100

Proposed Side Elevation
Scale 1:100

DETERMINED PLAN

Planning & Development
04 AUG 2006
Ref:

Client :
Mr N Williams
Horse & Groom Public House
65 High Street
Holbeach
PE12 7ED

Site :
Proposed Barn Conversion & Alterations / Extension to Existing Toilet Block

remway design Ltd
2 Red Lion Street
Spalding
PE11 1SX
Tel / Fax: 01775 768 921
Mobile : 07815 112 058
e-mail: jason@remwaydesign.co.uk

Date : july06 | Scale : N / A

Drawing No:
rem 1163 - 02

PLEASE NOTE the structure being covered, unexposed or otherwise inaccessible the notes / specifications of existing materials are subject to confirmation of site when it is feasible to expose the relevant areas of construction.