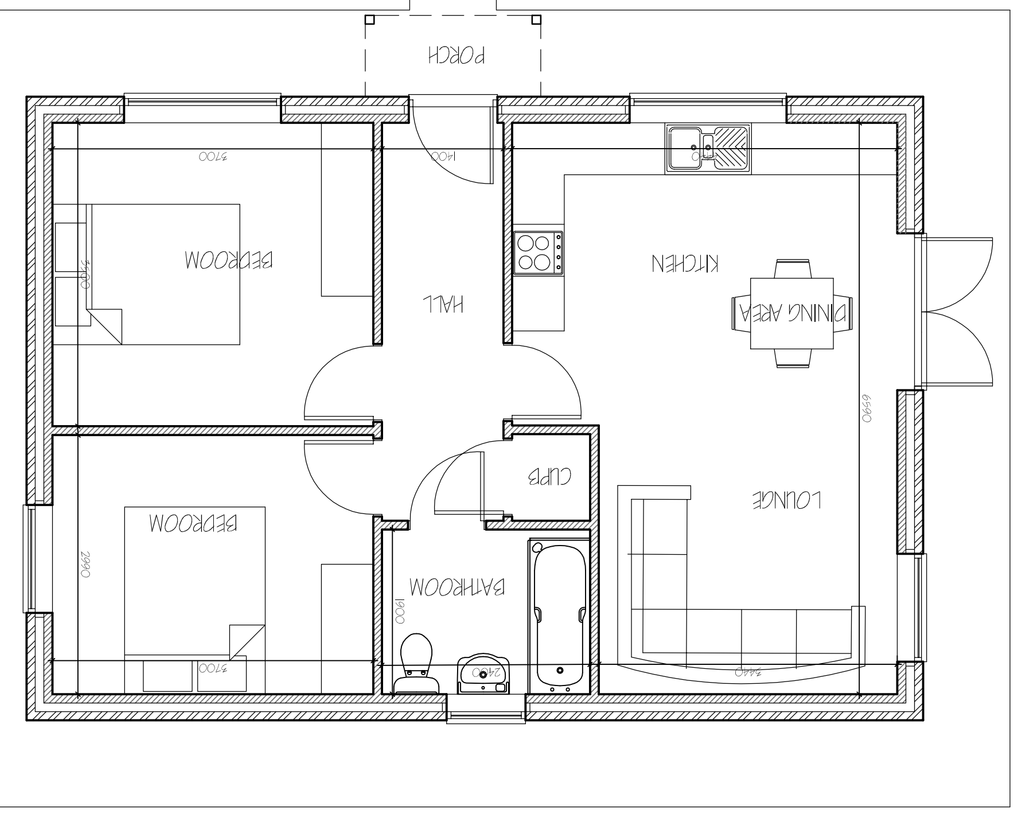

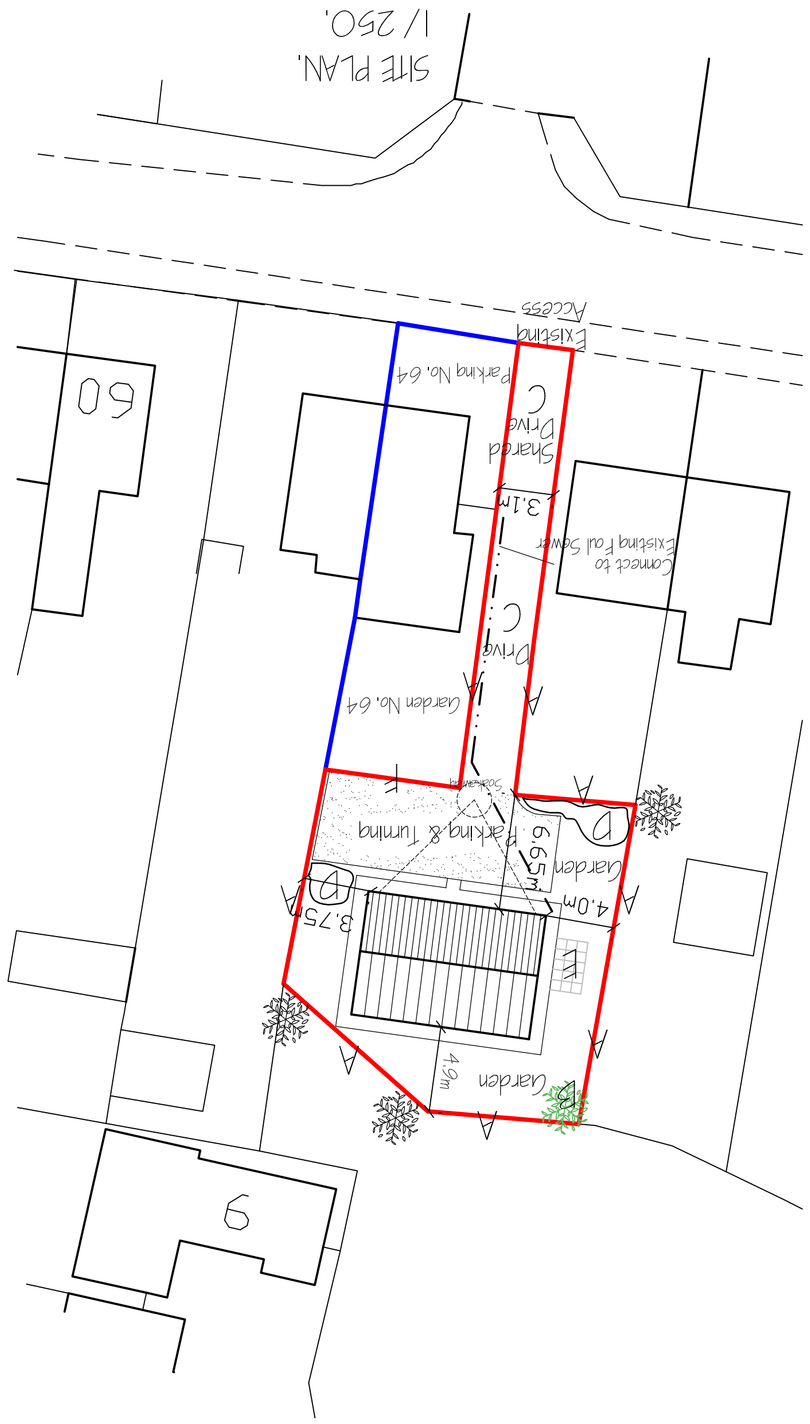

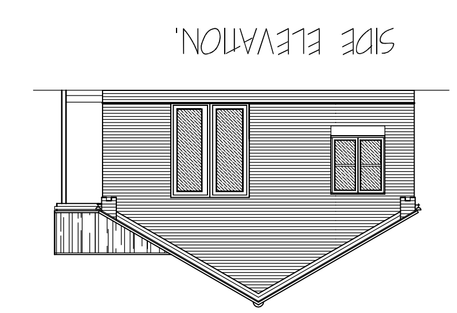

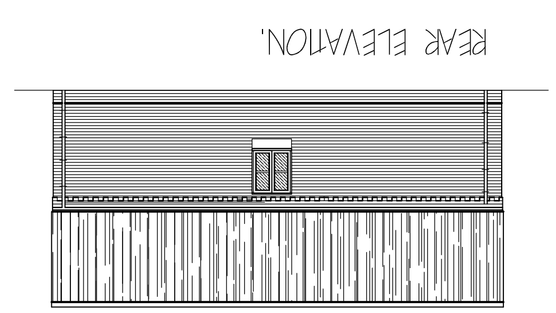

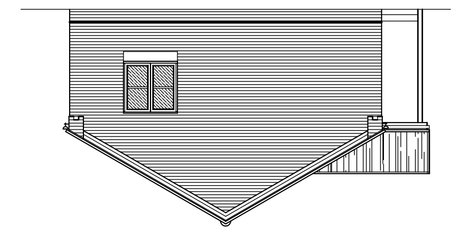

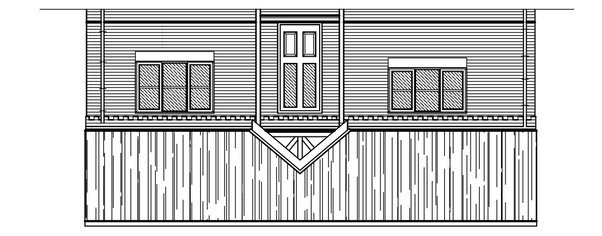

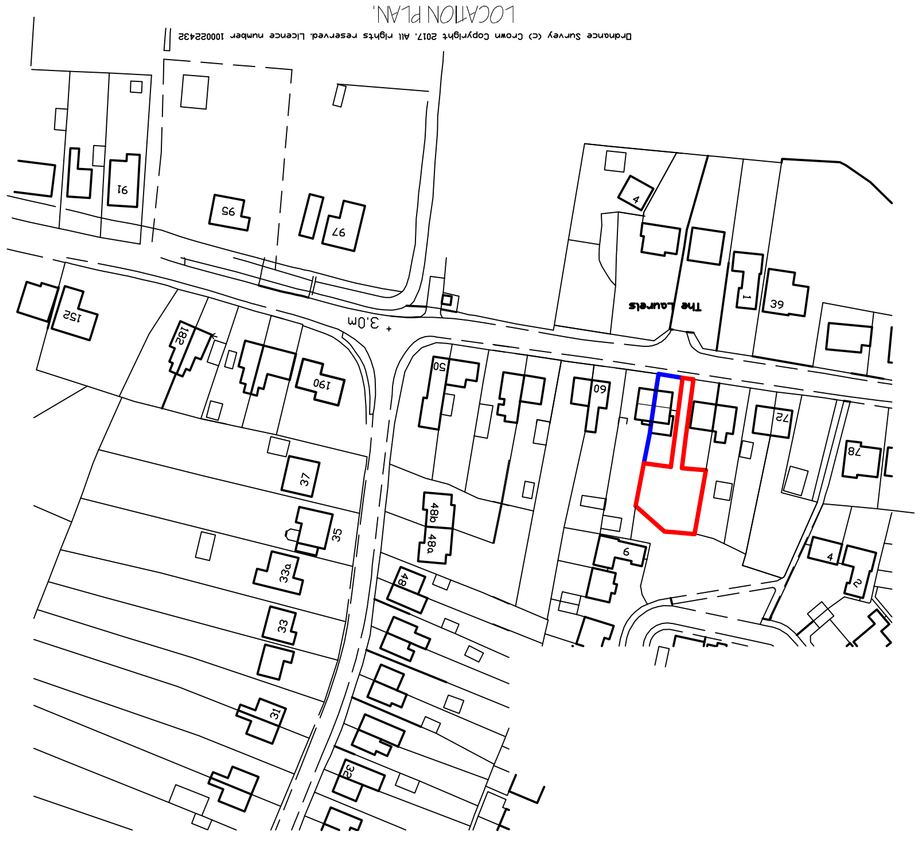

LANDSCAPING. TREE PLANTING & FENCING SCHEME.

A - Existing 1.8 Metre High Close Boarded Fence

B - SILVER BIRCH (BETULA PENDULA) FEATHERED - 1.5m to 1.8m WITH A TERMINAL SHOOT AND LATERAL SHOOTS

C - EXISTING GRAVEL DRIVE.

D - SHEDDERY AREA

E - SLAPPED PATIO

F - Proposed 1.8 Metre High Close Boarded Fence

All planting to be in accordance with BS 4428:1989 and amendment No. 1 (1991)

All trees to be planted with minimum 0.05m plastic mulch mat and to be staked, tied and watered.

All trees, shrubs and bushes shall be maintained by the owner or owners of the land on which they are situated for a period of five years beginning with the date of completion of the scheme and during that period all losses shall be made good as and when necessary.

Project
ERECTION OF SINGLE DWELLING. REAR OF 64 WIGNALS GATE. HOLBEACH. SPALDING LINC'S. PE12 7HR.

Client
T. JOHNSON.

Drawing
FLOOR PLANS & ELEVATIONS LOCATION & SITE PLANS.

Job Ref.	Drawing No.
3869-21.	01A

Date	Drawn
MAY 2021.	S.L.D.

Scales
AS STATED

DO NOT SCALE FROM THIS DRAWING

This drawing is copyright and may not be altered, issued, photographed or used for any other purpose other than that for which it is issued. The General Contractor is to check all dimensions on site and report any discrepancies to the Architect. All details shown on this drawing illustrations are based upon typical site conditions assumed and does not purport to contain a full specification or be exhaustive. This drawing is limited to the extent of the information provided to the Architect at the time of preparation. Any variations to the information contained in this drawing may require further consideration and may necessitate changes to the Architect's design. Any variations may be discovered during construction means reported to the Architect as that is/are required for the purpose of obtaining Planning / Building Regulation approvals. This drawing must not be used as a contract document. The works will not be warranted or accepted on site by G R Merchant or any representative thereof, & in the case of their appointed agents responsibility is limited to the extent of their appointment and duty in connection with the project only. Any discrepancies are to be reported immediately to the Architect. Figured dimensions are to be taken in preference to scaled. All dimensions to be checked