



SIDE ELEVATION
(PROPOSED)

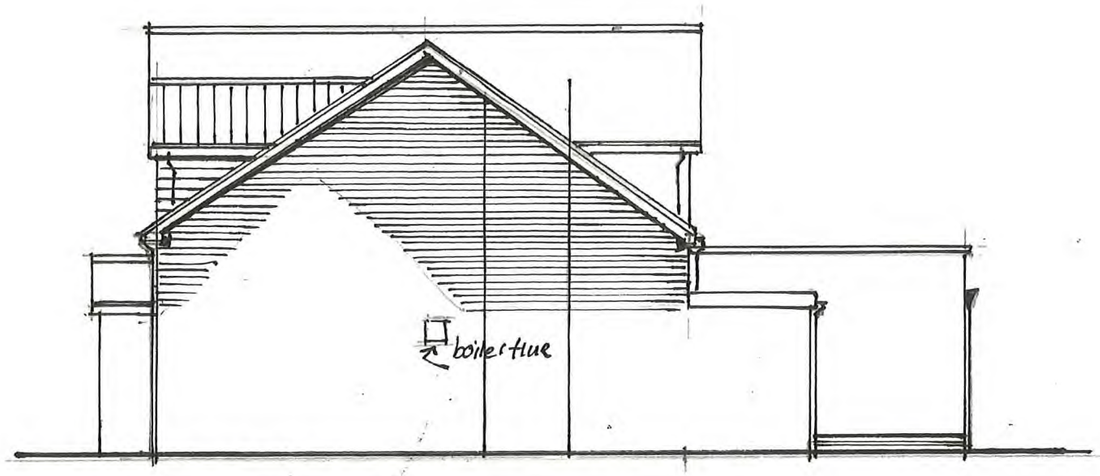

SIDE ELEVATION
(PROPOSED)

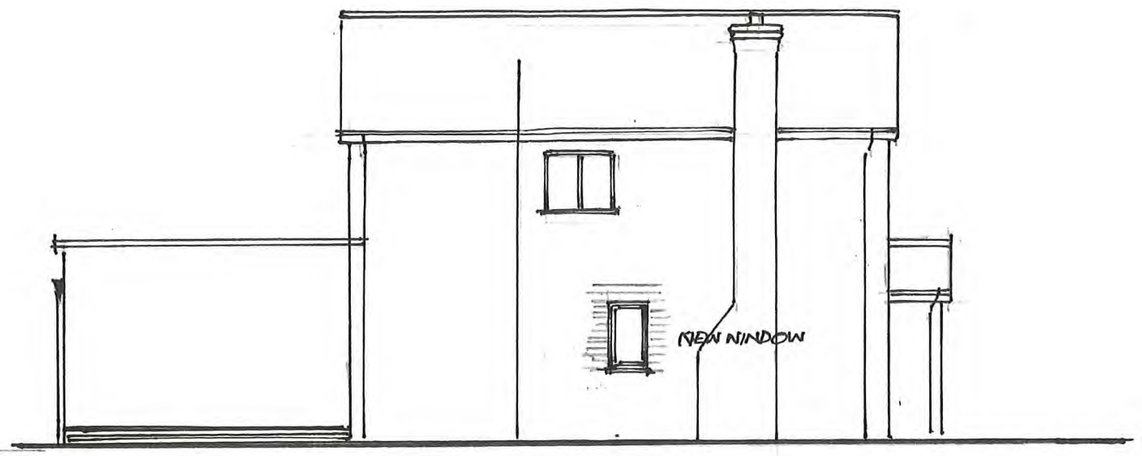

REAR ELEVATION
(PROPOSED)

SCALE 1:100

DRAWN: L W BLISS
DRAW No: 4-COLEMAN NOV. 24