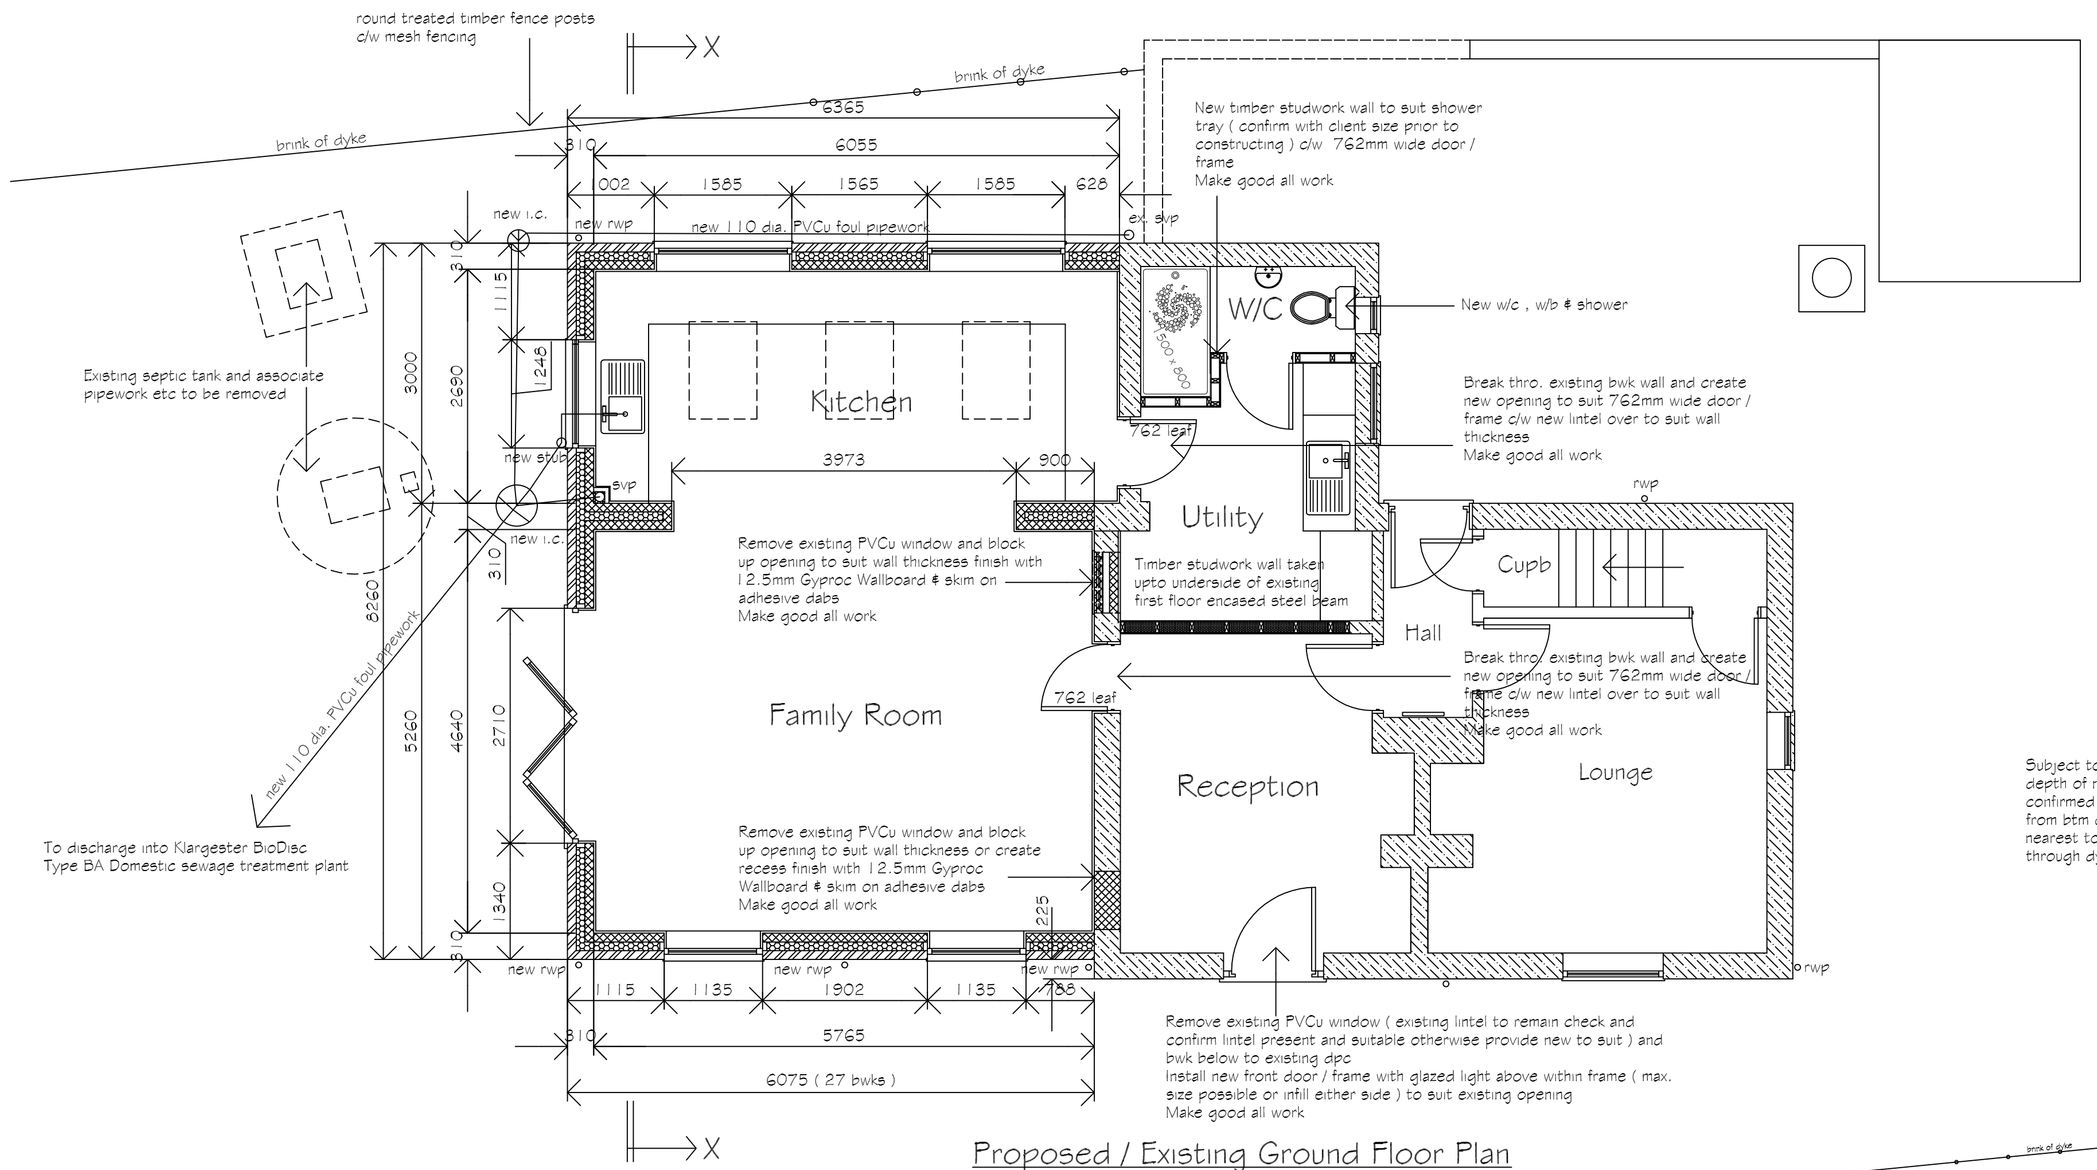
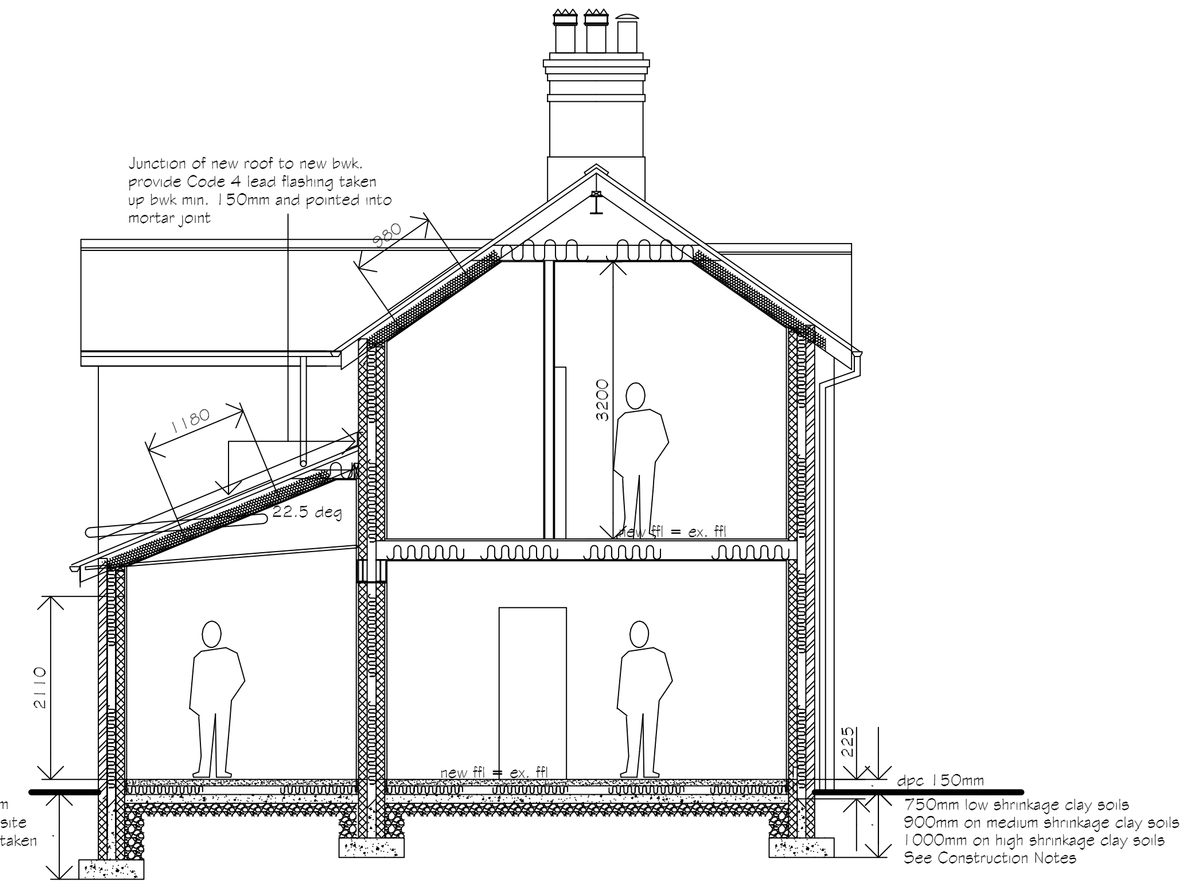


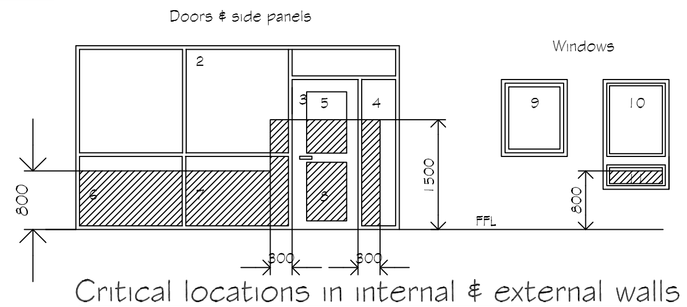

## Proposed / Existing Ground Floor Plan

Scale Bar 1/ 50



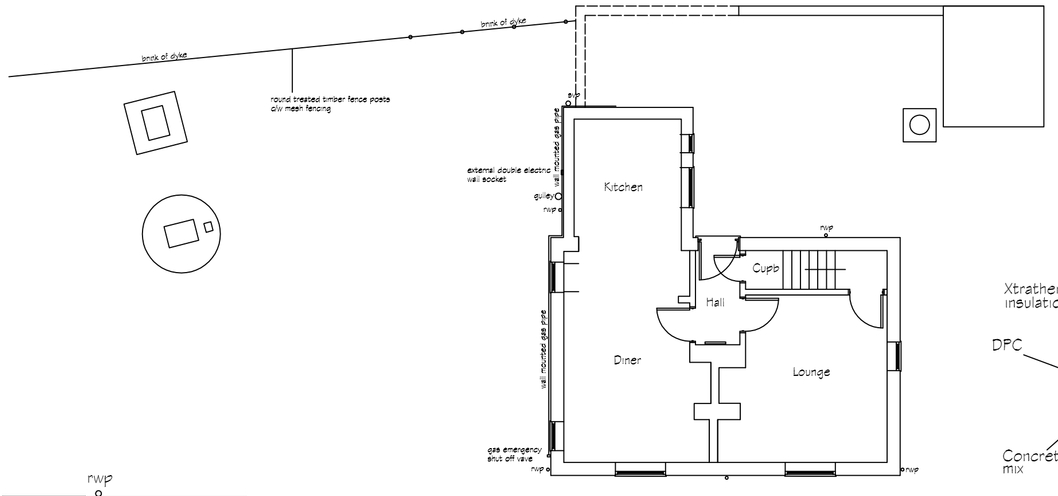

## Section X - X

Scale 1/ 50



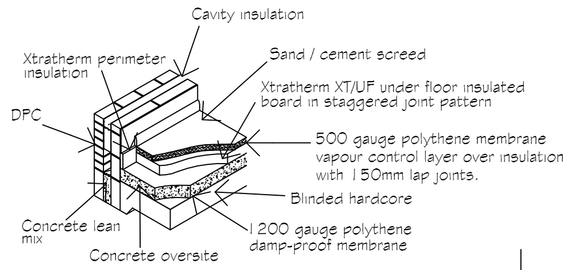

## Critical locations in internal & external walls

shaded areas show critical locations to which Approved Document K applies ( i.e. glazing in areas numbered 2,4,5,6,7,8,11 )



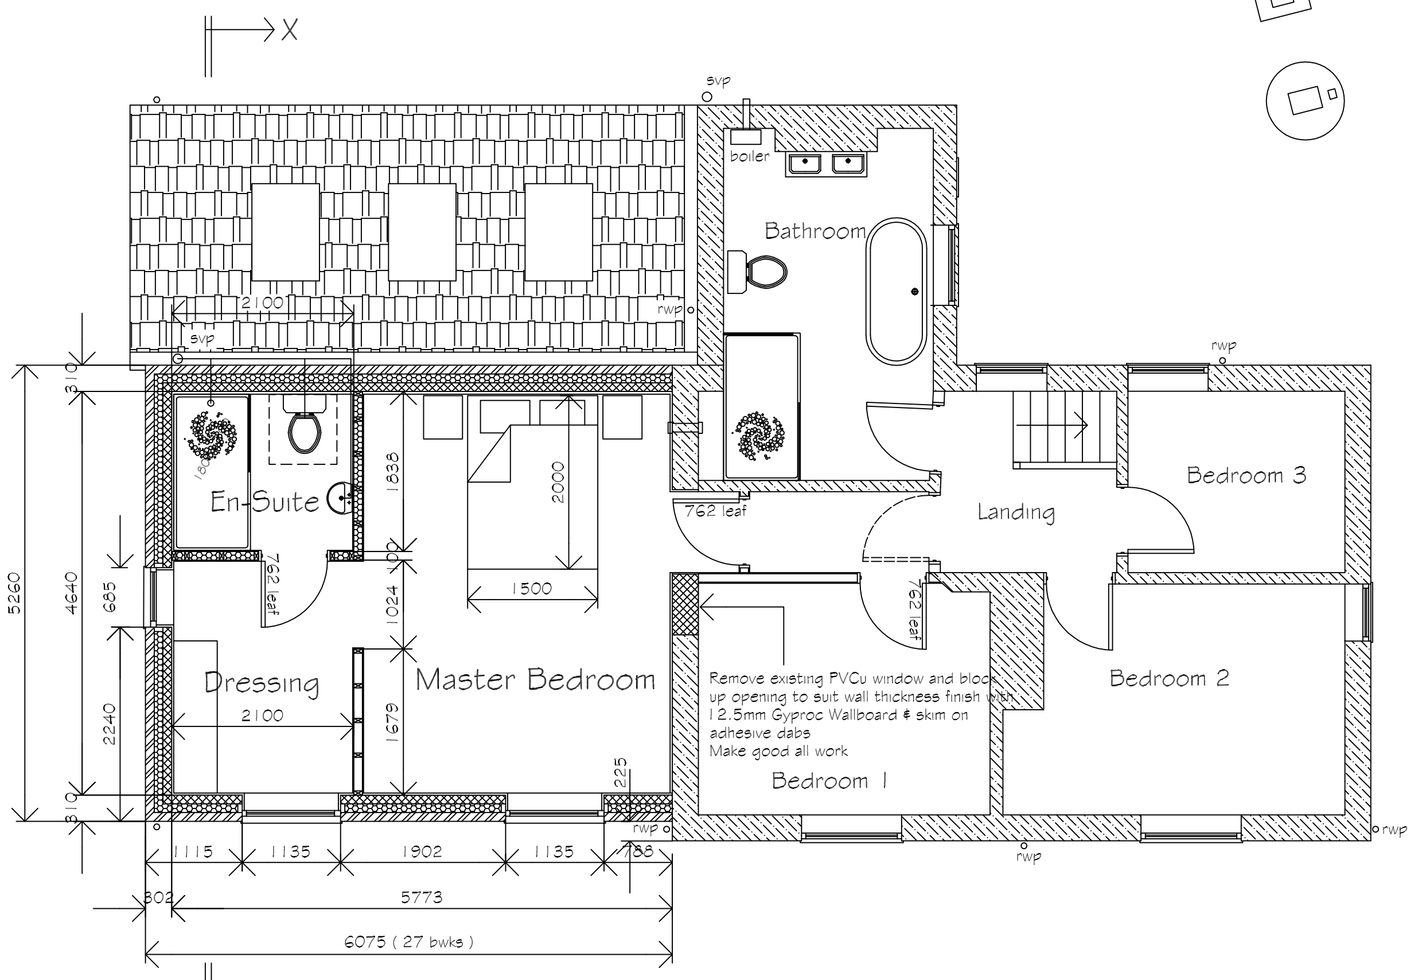

## Existing Ground Floor Plan

Scale Bar 1/ 100



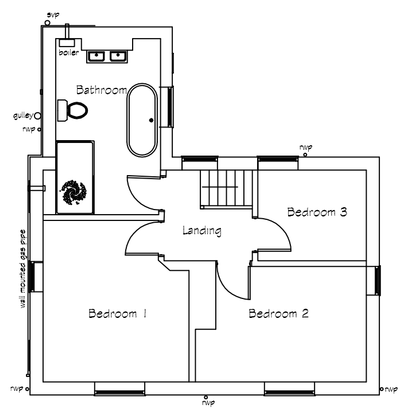

## Floor Insulation above ground floor support slab

The above floor construction also applies if a water underfloor heating system is to be used i.e. pipework secured to insulation within floor screed Should an electrical underfloor heating system be used the above floor construction must be confirmed with the insulation manf




## Proposed / Existing First Floor Plan

Scale Bar 1/ 50




## Existing First Floor Plan

Scale Bar 1/ 100

| REVISIONS | | BY | DATE |
|---|---|---|---|
| DRAWN | MJW | DATE | 10/3/20 |
| SCALE | 1 / 50 | CHECKED | |

CLIENT: Mr. & Mrs. W. Holmes
Sluice Cottage
Sluice Road
Holbeach Saint Marks
Holbeach
Spalding Lincs
PE12 8HF

PROJECT: Proposed side extension and treatment plant to existing dwelling

DETAILS: Existing & proposed floor plans

Malcolm Watson
Architectural - Detailing Services
Residential - Commercial - Industrial - Agricultural
Planning & Building Regulations submissions
13 Wimberley Way, Pinchbeck, Spalding, Lincs. PE11 3RY.
Tel / Fax : 01775 767650
email : mjw13@btinternet.com
partner LABC

DRWG No. 572/2/2020