


GROUND FLOOR


4 Bed 1283Sqft/119.19Sqm



FIRST FLOOR

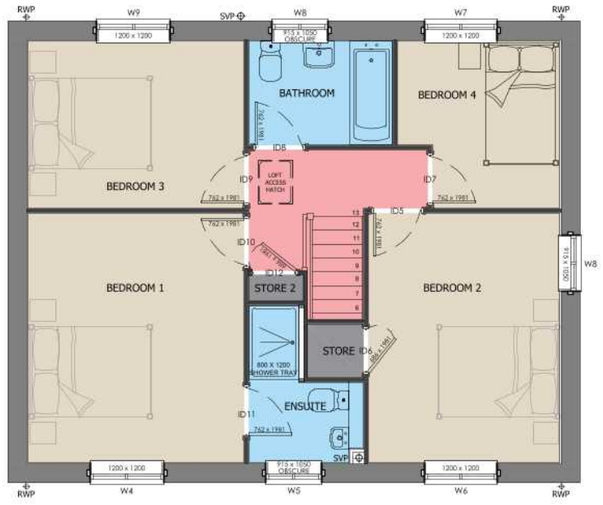

CGI

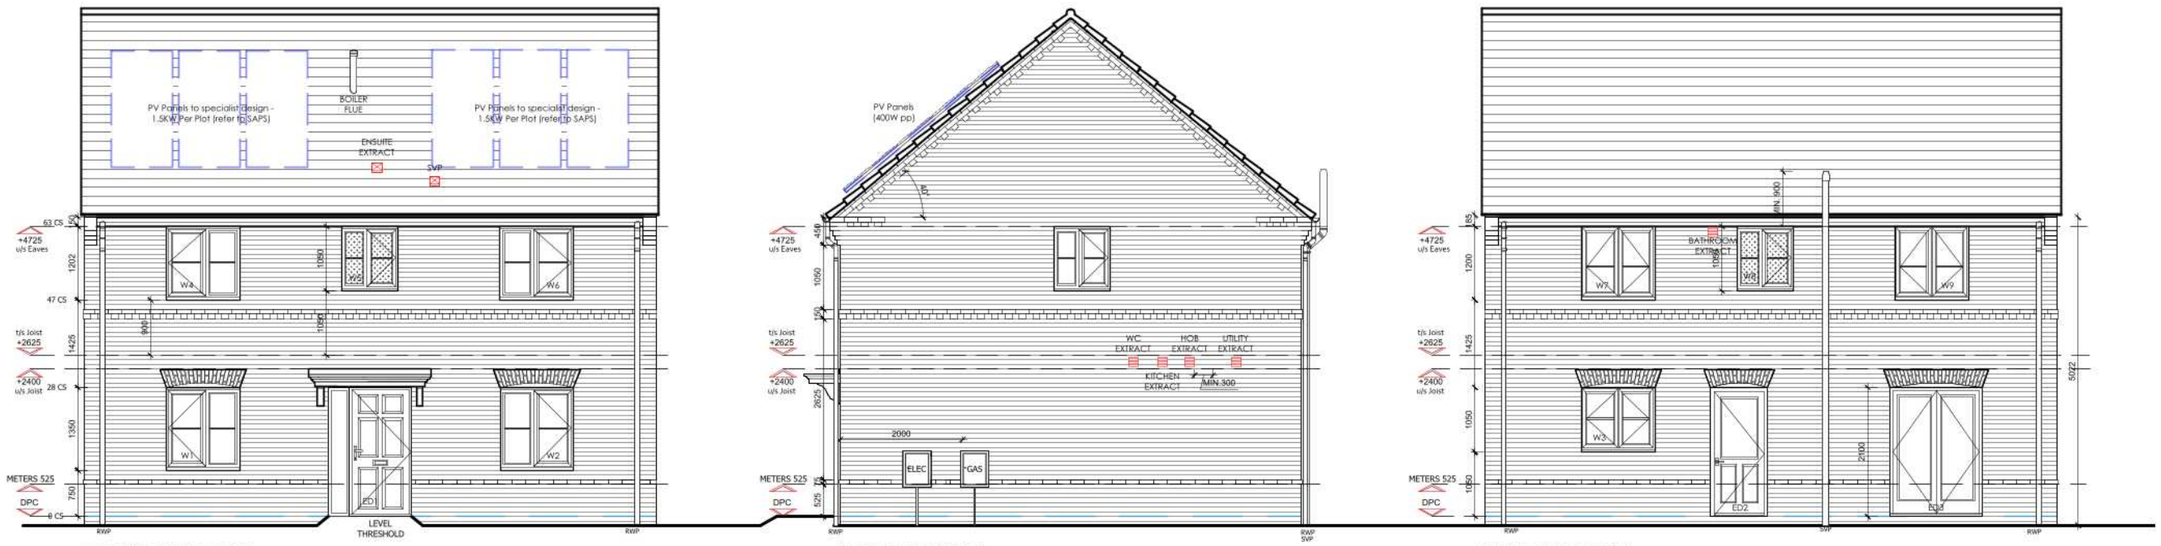

FRONT ELEVATION

SIDE ELEVATION

REAR ELEVATION

ASHWOOD HOMES

1 Goodison Road, Lincs Gateway Business Park,
Spalding, Lincs, PE12 6FY T: 01406 490590

HOUSE TYPE: Ribble (1283 FT²)

DRAWING TITLE: DESIGN SHEET

DRAWING NUMBER: Ribble - 001 - 183

1:100

0m 1m 2m 4m 6m 10m

SCALE BAR