© Design Copyright Reserved. This drawing and design is the property of Neil Dowlman Architecture Ltd. Written consent must be obtained from Neil Dowlman Architecture Ltd before copying or reproducing this drawing. Do not scale this drawing, use figured dimensions only. Contractors are responsible for taking and checking site and building dimensions before proceeding. Any discrepancy must be reported to Neil Dowlman Architecture Ltd immediately.


REVISION:	DESCRIPTION:	MADE BY:	DATE:
A	Boot Room Elevation & Material Changes	AM	01/07/22
B	Changes to the Elevation	AM	30/09/22




SIDE ELEVATION (WEST)
SCALE 1:100



FRONT ELEVATION (SOUTH)
SCALE 1:100

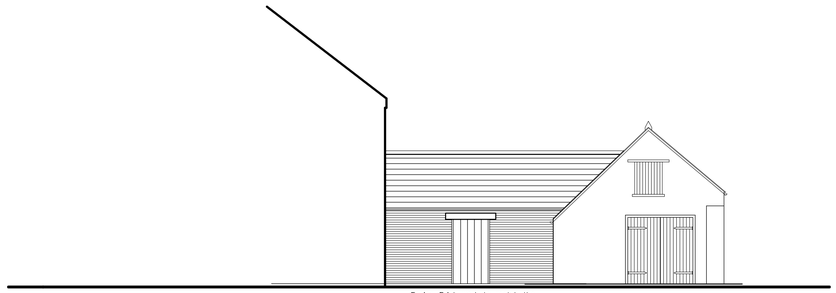

BOOT ROOM ELEVATION (SOUTH)
SCALE 1:100

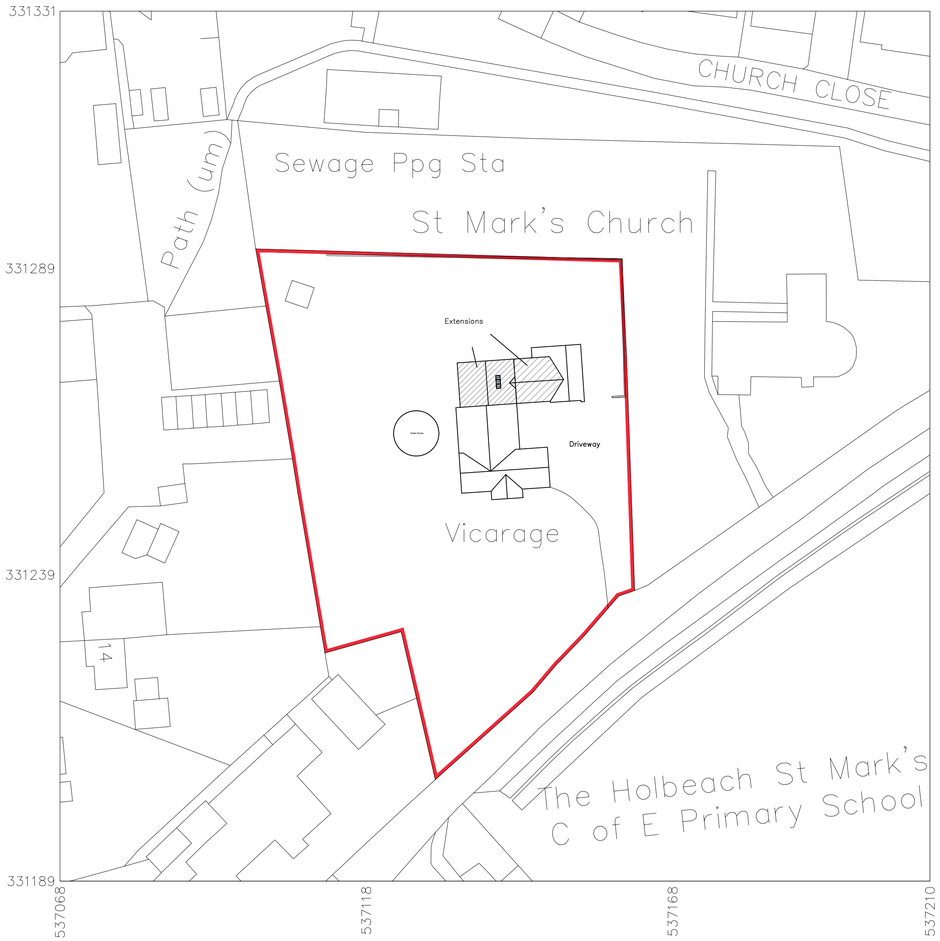

BLOCK PLAN / ROOF PLAN
SCALE 1:500

1:500 0 2.5 5 10 15 25 m

N

CLIENT:	Mr & Mrs B Anaman Smith
PROJECT:	Proposed Extension & Alterations
	The Old Vicarage Holbeach St Marks Lincolnshire PE12 8DZ
TITLE:	Elevations as & block plan as proposed
SCALE:	1:100 & 1: 500
REVISION LETTER:	B
DRAWN:	NH
DRAWING NO:	B/3654 - 3003
CHECKED:	
ORIGINAL SIZE:	A1
DATE:	SEP 22

Architectural Consultants

BOSTON 12-14 Main Ridge West, Boston PE21 6QQ t: (01205) 357 272 e: boston@neildowlman-architecture.co.uk
STAMFORD 14 Barn Hill, Stamford PE9 2AE t: (01780) 758 522 e: stamford@neildowlman-architecture.co.uk
ALFORD* 4-5 Church Street, Alford LN13 9EF t: (01507) 463 863 e: alford@neildowlman-architecture.co.uk
HORNCASTLE* 28 St Lawrence Street, Horncastle LN9 5DN t: (01507) 522 899 e: horncastle@neildowlman-architecture.co.uk
LOUTH* 62 Northgate, Louth LN11 0LY t: (01507) 601 155 e: louth@neildowlman-architecture.co.uk
SKEGNESS (Satellite Office) t: (01754) 880 080 e: skegness@neildowlman-architecture.co.uk
*By appointment only

www.neildowlman-architecture.co.uk

DOWLMAN
Neil Dowlman Architecture

Planning | Design | Project Management