
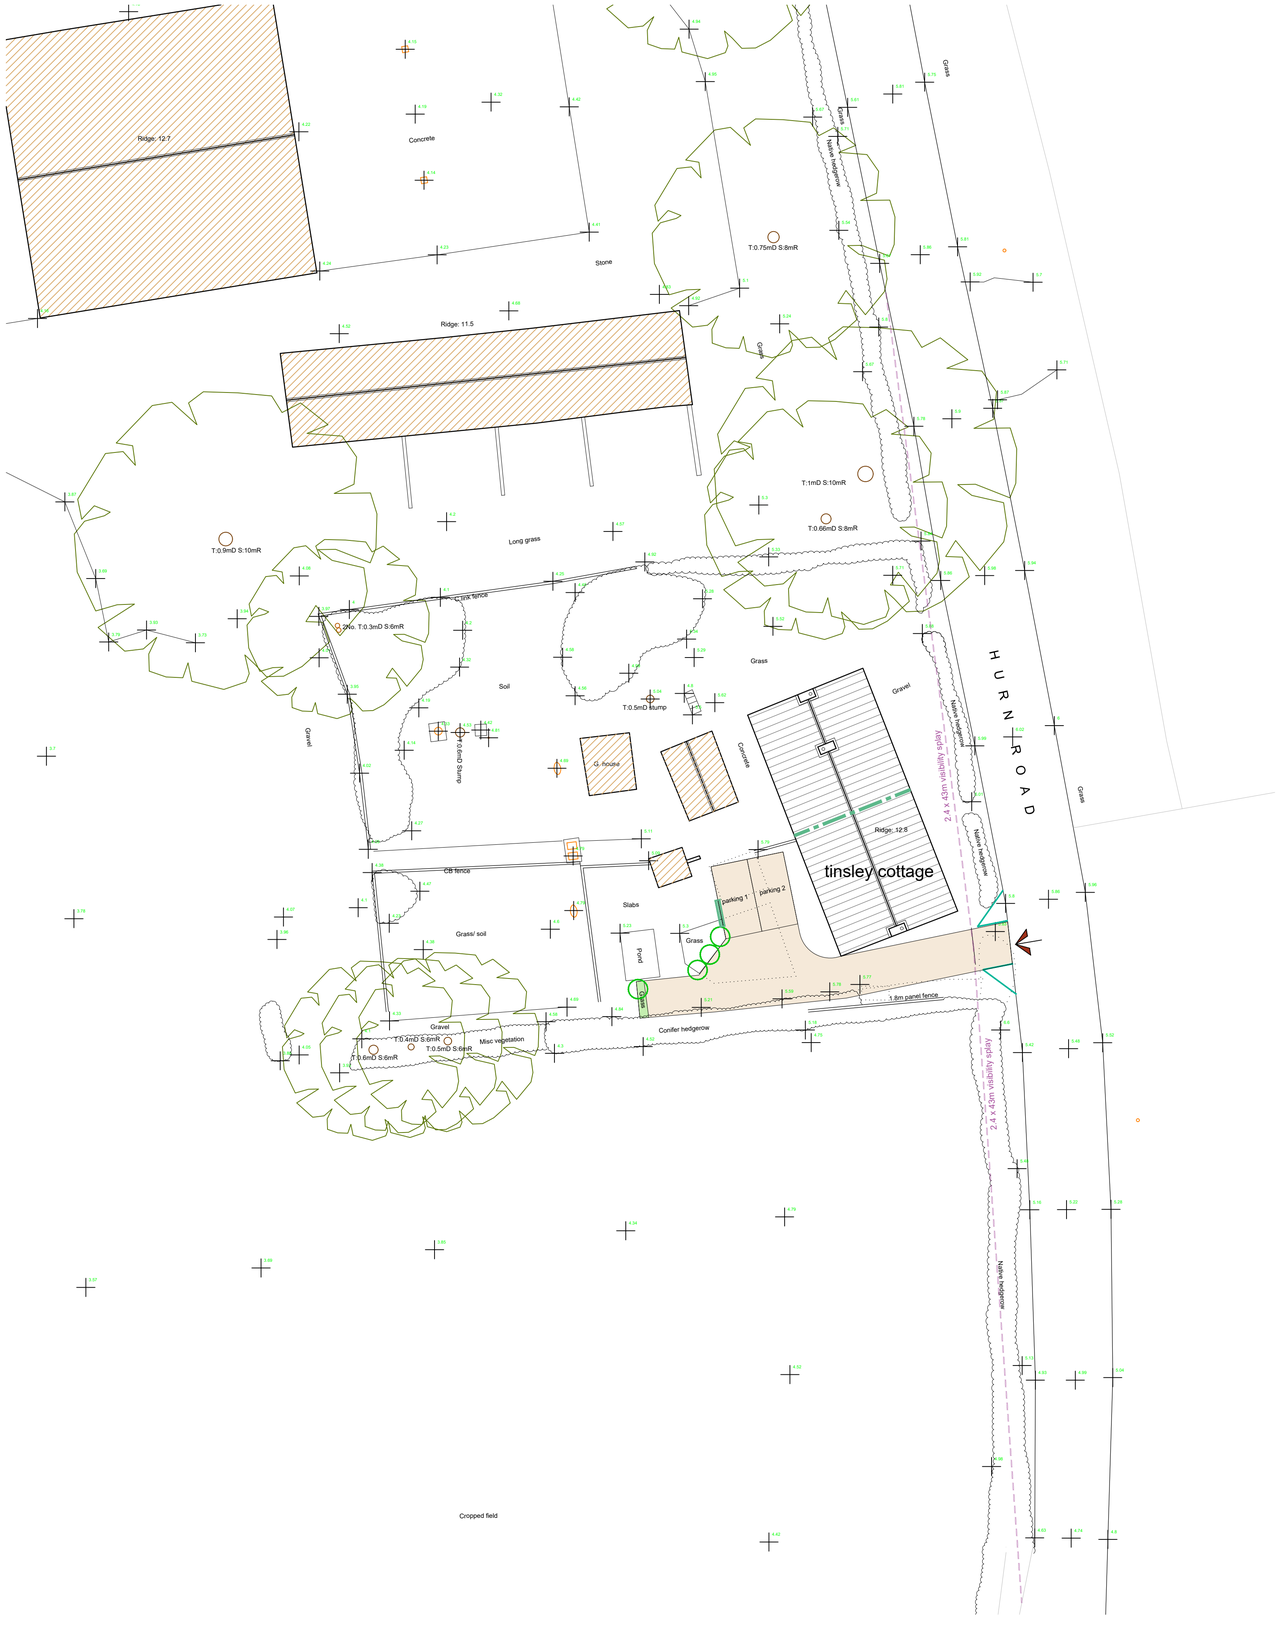


Site Plan

Scale: 1:200

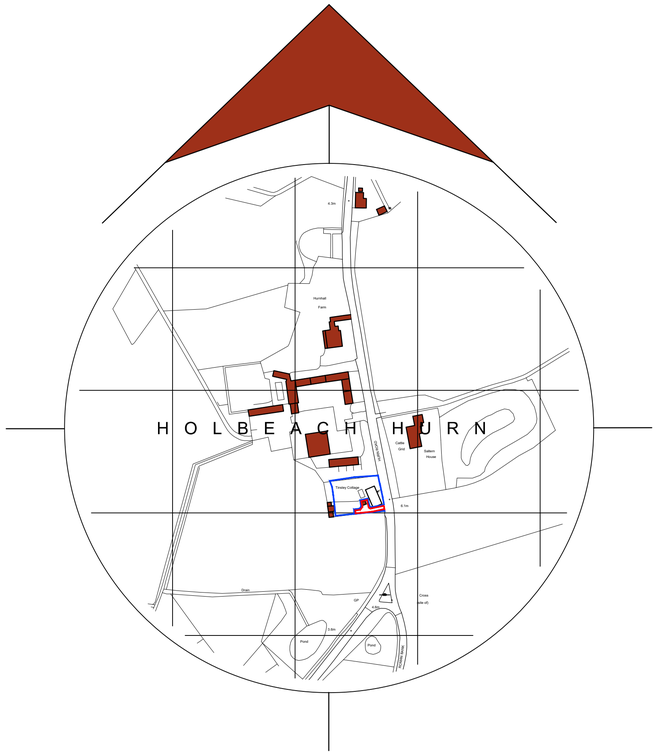

Location Plan

Scale: 1:2500

General Notes

1. All dimensions are shown in 'mm' unless otherwise stated.
2. The contractor, sub-contractors and suppliers must verify all dimensions on site prior to the commencement of any work.
3. This drawing is to be read in conjunction with all relevant engineers and specialist sub-contractors drawings and specifications.
4. Any discrepancies are to be brought to the designers attention.

SITE KEY

- Indicates surveyed dwellings relating to application
- Indicates surveyed buildings excluded from application
- Indicates unsurveyed buildings taken from OS map
- Indicates existing surveyed trees and planting on site
- Indicates existing surveyed trees and planting on site to be removed/trimmed
- Indicates proposed new hard surfaced parking spaces
- Indicates proposed new independent site access
- Indicates proposed 2m x 2m pedestrian visibility splay
- Indicates proposed 2.4m x 43m vehicular visibility splay with all hedging trimmed to max 1m height in accordance with manual for streets guidance
- Indicates proposed small tree
- Indicates proposed hedge
- Indicates site levels

All existing site levels are to be retained where possible

A	Feb 2026	Vehicular Visibility Splays Added
B	April 2026	BNG info added

Status

FOR APPROVAL

SWANN EDWARDS
ARCHITECTURE
PART OF Collective BUILT ENVIRONMENT COLLECTIVE

Swann Edwards Architecture Limited, Black Barn, Fen Road, Guyhirn, Wisbech, Cambs, PE13 4AA
t 01945 450694 e info@swannedwards.co.uk w www.swannedwards.co.uk

Job Title: Proposed Access at 2 Tinsley Cottages Hurn Road, Holbeach Hurn For: Mr. J Runciman

Drawing Title: Planning Drawing Site & Location Plan

Date: November 2025	Drawn by: GT
	Checked by: GE
Job No.: SE-2394	Sheet Size: A1
Dwg No.: PP1100	Revision: B

Swann Edwards Architecture Limited ©