
DETAILS ON THIS DRAWING ARE COPYRIGHT OF SIDEBOTTOM RICHARDSON CHENG LIMITED.THIS IS A CONFIDENTIAL DOCUMENT AND MUST NOT BE COPIED, USED OR DIVULGED IN ANY WAY WITHOUT PRIOR WRITTEN CONSENT

Denotes Site Area
Denotes Development Area

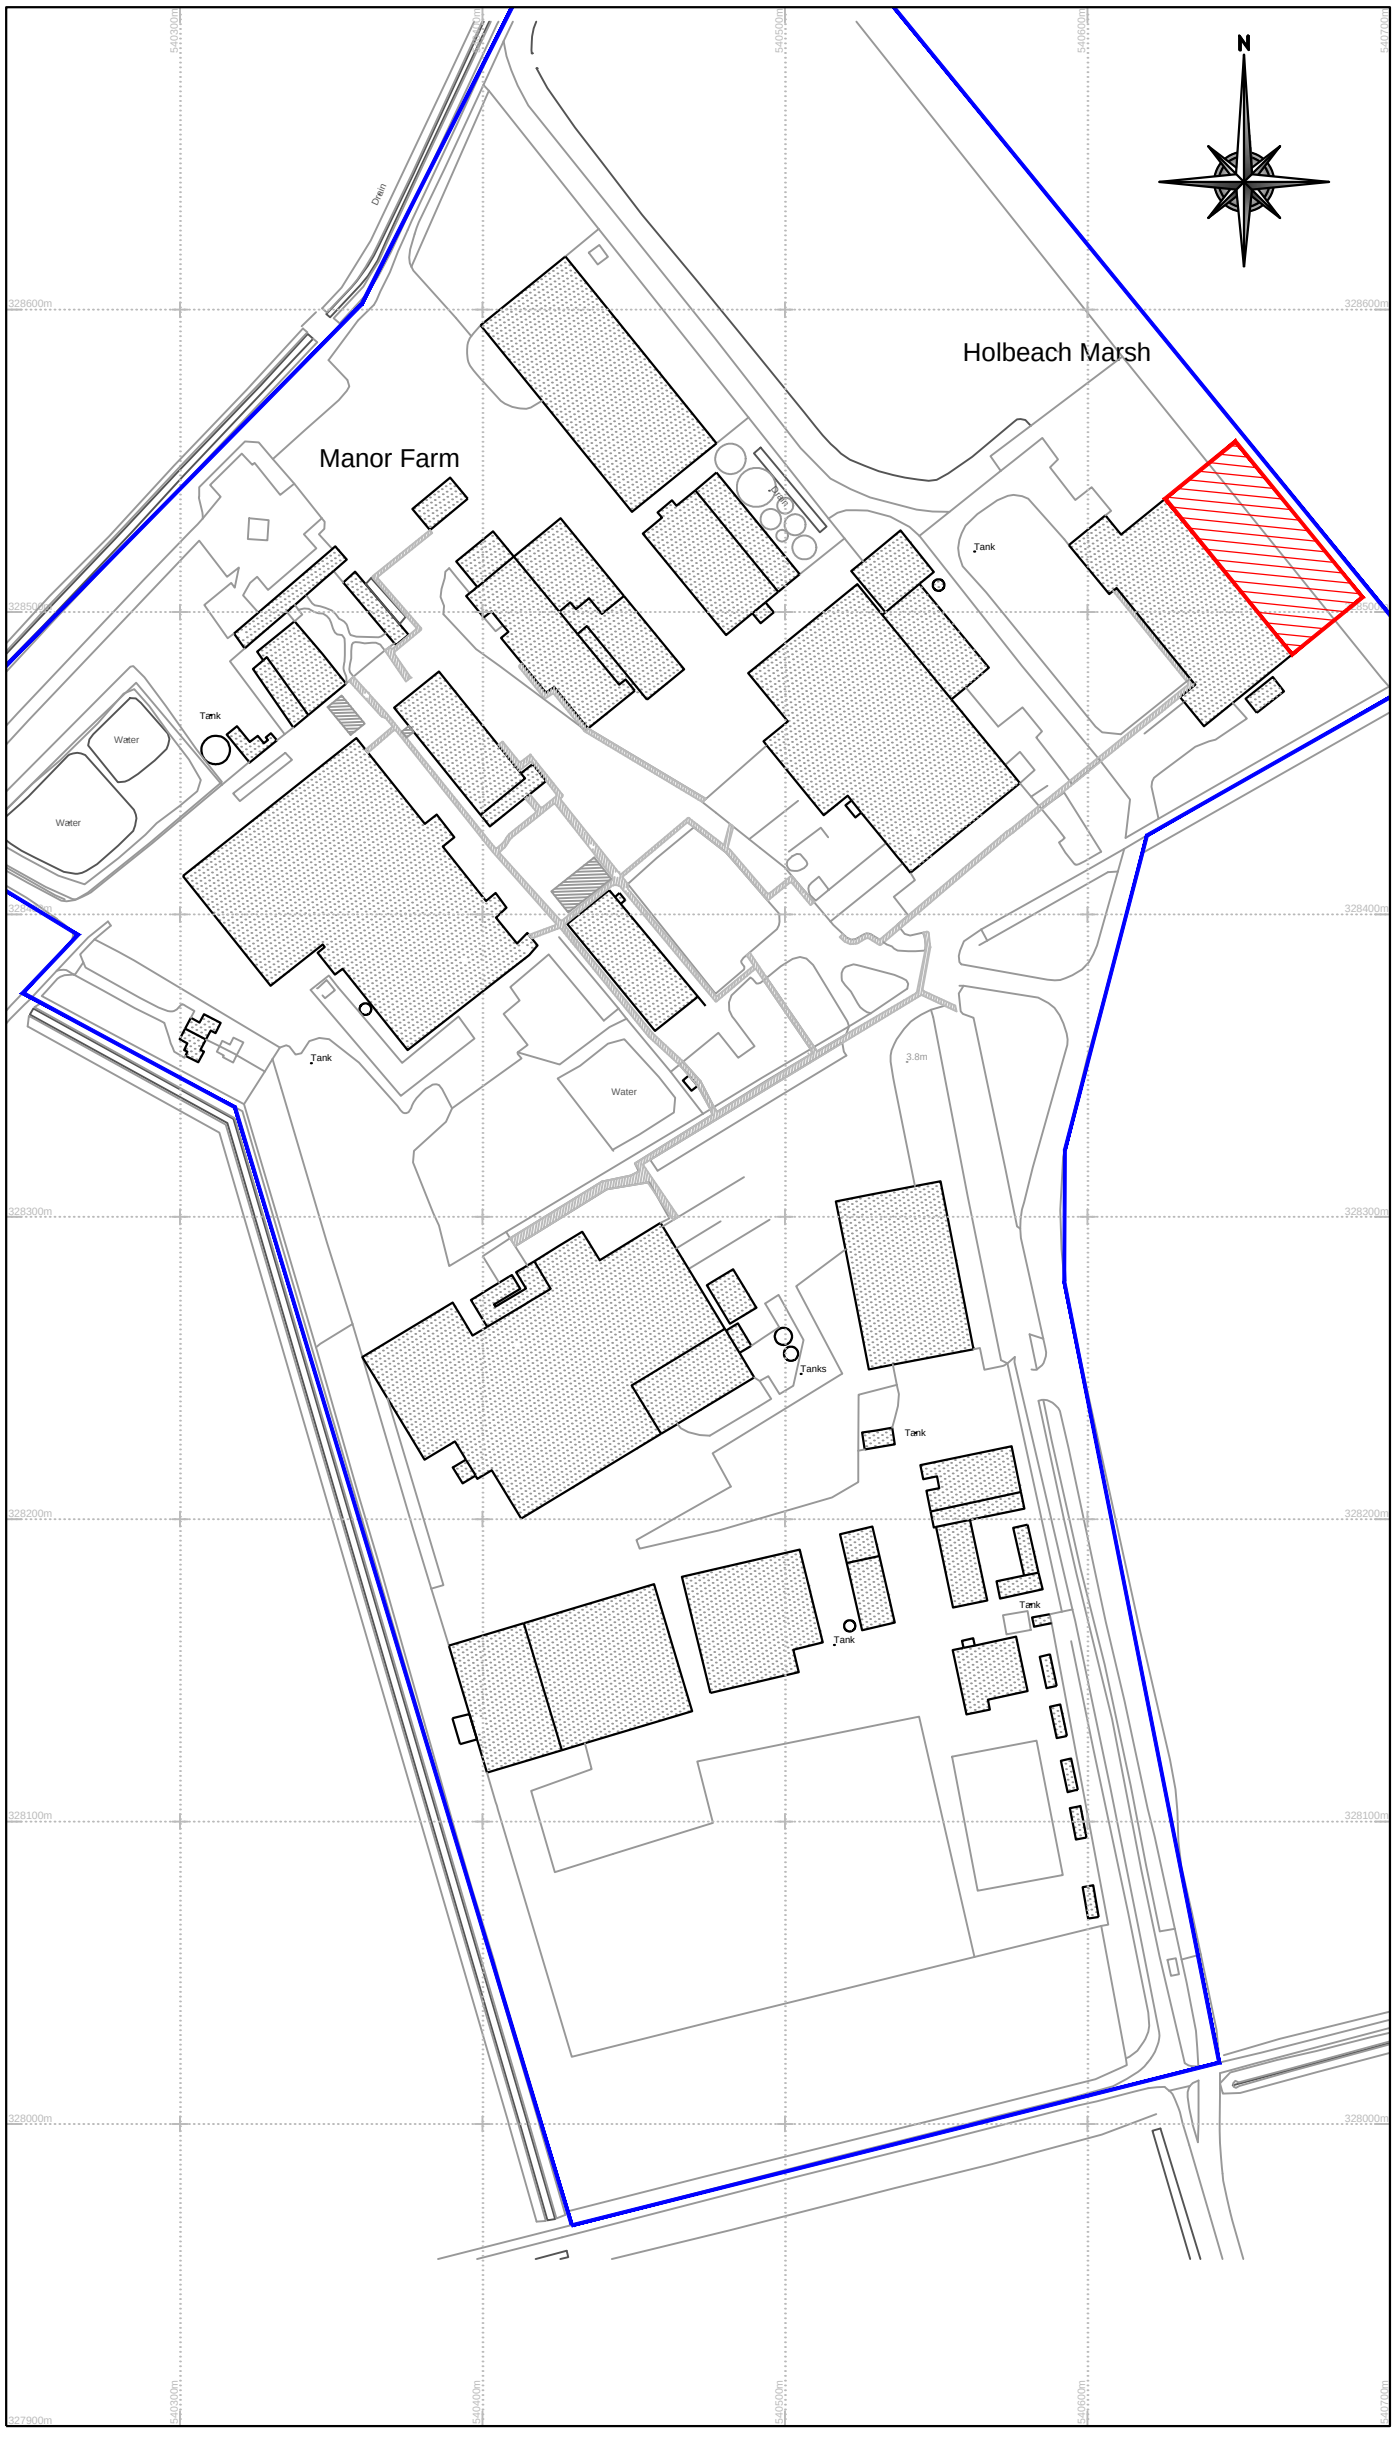

0 10 20 30 40 60 80 100
1:2500

PLEASE DO NOT SCALE FROM THIS DRAWING

Please Refer To The Following SRC Drawings For Additional Information;

31616/01 - Location Plan
31616/02 - Existing Block Plan
31616/03 - Proposed Site Layout
31616/04 - Existing Floor Layout, Elevations & Roof Plan
31616/05 - Proposed Floor Layout, Elevations & Roof Plan
31616/06 - Location Plan Showing Extent Of Site Ownership

Rev	Date	Remarks
B	13.10.16	Site Boundary Line (Blue) Corrected.
A	22.09.16	Site Area Boundary Line (Blue) Added.

Status: FOR INFORMATION

SIDEBOTTOM RICHARDSON CHENG LTD
CONSULTING STRUCTURAL AND CIVIL ENGINEERS
15 High Street, Spalding, Lincs. PE11 1TW
Tel: 01775 712660
Fax: 01775 712635
Email: src@srcltd.com

Project
Proposed Extension at
Manor Farm
Holbeach Hurn, Spalding
Lincs, PE12 8LR

Title
Location Plan

Date	Aug. '16	Scale	1:2500 @A3
Drawn	AS	Checked	SRC
Design	-	File Name	31616-01

DRG No. 31616/01 — Rev B

DETAILS ON THIS DRAWING ARE COPYRIGHT OF SIDEBOTTOM RICHARDSON CHENG LIMITED.THIS IS A CONFIDENTIAL DOCUMENT AND MUST NOT BE COPIED, USED OR DIVULGED IN ANY WAY WITHOUT PRIOR WRITTEN CONSENT