
DETAILS ON THIS DRAWING ARE COPYRIGHT OF SIDEBOTTOM RICHARDSON CHENG LIMITED.THIS IS A CONFIDENTIAL DOCUMENT AND MUST NOT BE COPIED, USED OR DIVULGED IN ANY WAY WITHOUT PRIOR WRITTEN CONSENT


PLEASE DO NOT SCALE FROM THIS DRAWING

Please Refer To The Following SRC Drawings For Additional Information;


31616/01 – Location Plan
31616/02 – Existing Block Plan
31616/03 – Proposed Site Layout
31616/04 – Existing Floor Layout, Elevations & Roof Plan
31616/05 – Proposed Floor Layout, Elevations & Roof Plan

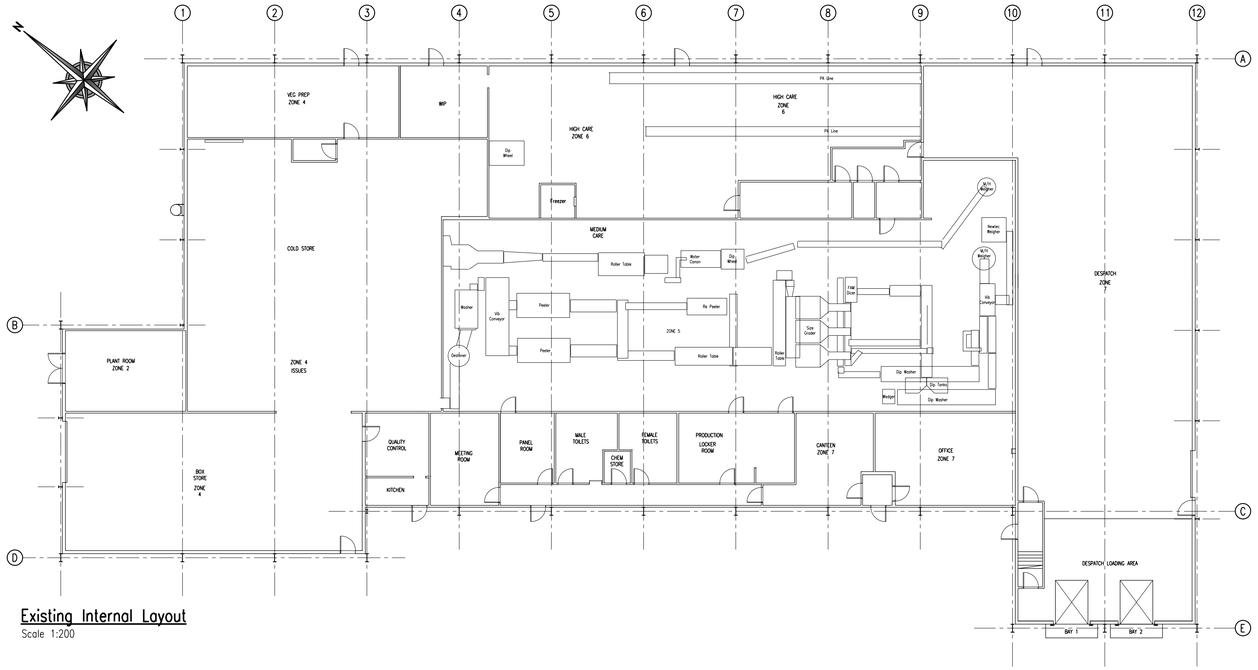


Existing Internal Layout
Scale 1:200

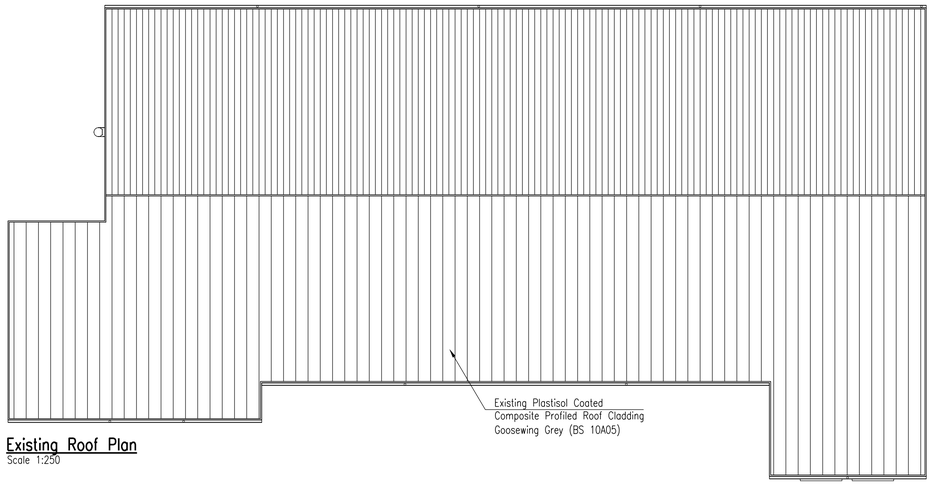


Existing Roof Plan
Scale 1:250

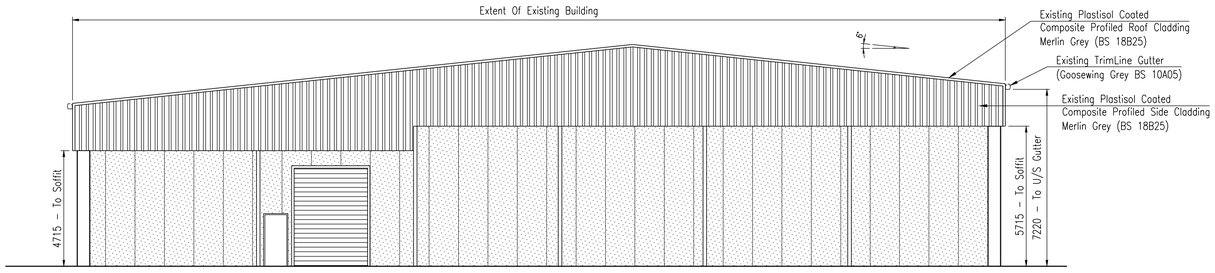


Existing South Eastern Elevation
Scale 1:125

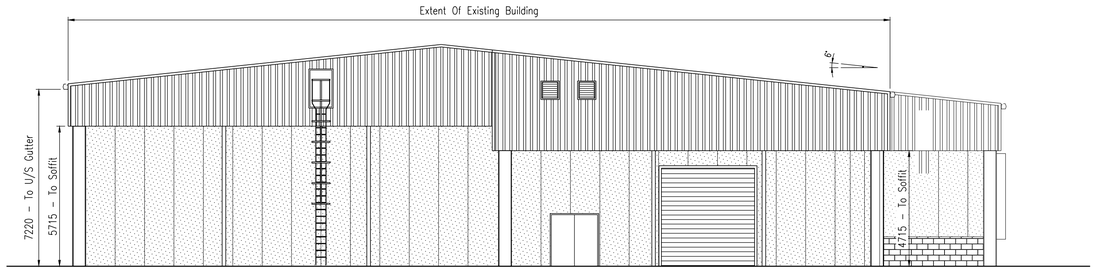

Existing North Western Elevation
Scale 1:125

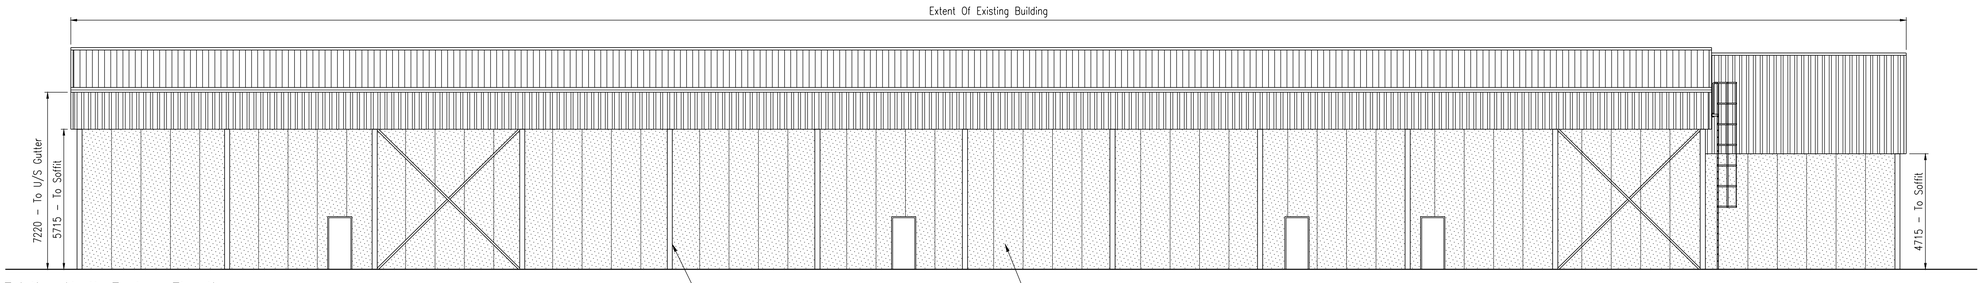

Existing North Eastern Elevation
Scale 1:125

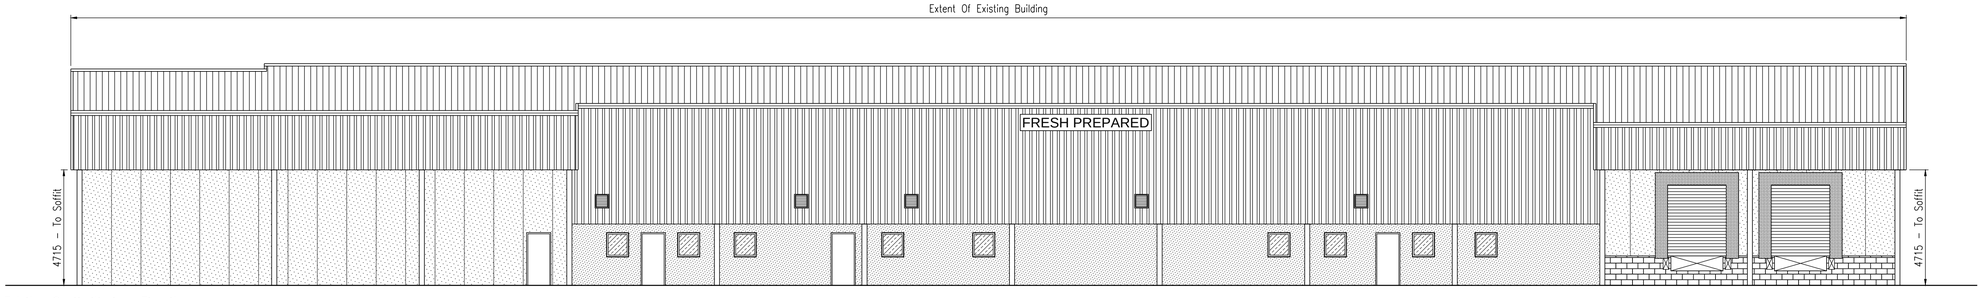

Existing South Western Elevation
Scale 1:125

0 1.25 2.5 3.75 5 7.5 10 12.5m
1:125

0 2 4 6 8 12 16 20m
1:200

0 2.5 5 7.5 10 15 20 25m
1:250

Rev	Date	Remarks

Status: FOR PLANNING

SIDEBOTTOM RICHARDSON CHENG LTD
CONSULTING STRUCTURAL AND CIVIL ENGINEERS
15 High Street, Spalding, Lincs. PE11 1TW
Tel: 01775 712660
Fax: 01775 712635
Email: src@srcltd.com

Project: Proposed Extension at Manor Farm Holbeach Hurn, Spalding Lincs, PE12 8LR

Title: Existing Floor Layout, Elevations & Roof Plan

Date	Aug. 2016	Scale	As Shown @A1
Drawn	AS	Checked	SRC
Design	-	File Name	31616-04

DRG No. 31616/04 — Rev -

DETAILS ON THIS DRAWING ARE COPYRIGHT OF SIDEBOTTOM RICHARDSON CHENG LIMITED.THIS IS A CONFIDENTIAL DOCUMENT AND MUST NOT BE COPIED, USED OR DIVULGED IN ANY WAY WITHOUT PRIOR WRITTEN CONSENT