


DETAILS ON THIS DRAWING ARE COPYRIGHT OF SIDEBOTTOM RICHARDSON CHENG LIMITED.THIS IS A CONFIDENTIAL DOCUMENT AND MUST NOT BE COPIED, USED OR DIVULGED IN ANY WAY WITHOUT PRIOR WRITTEN CONSENT

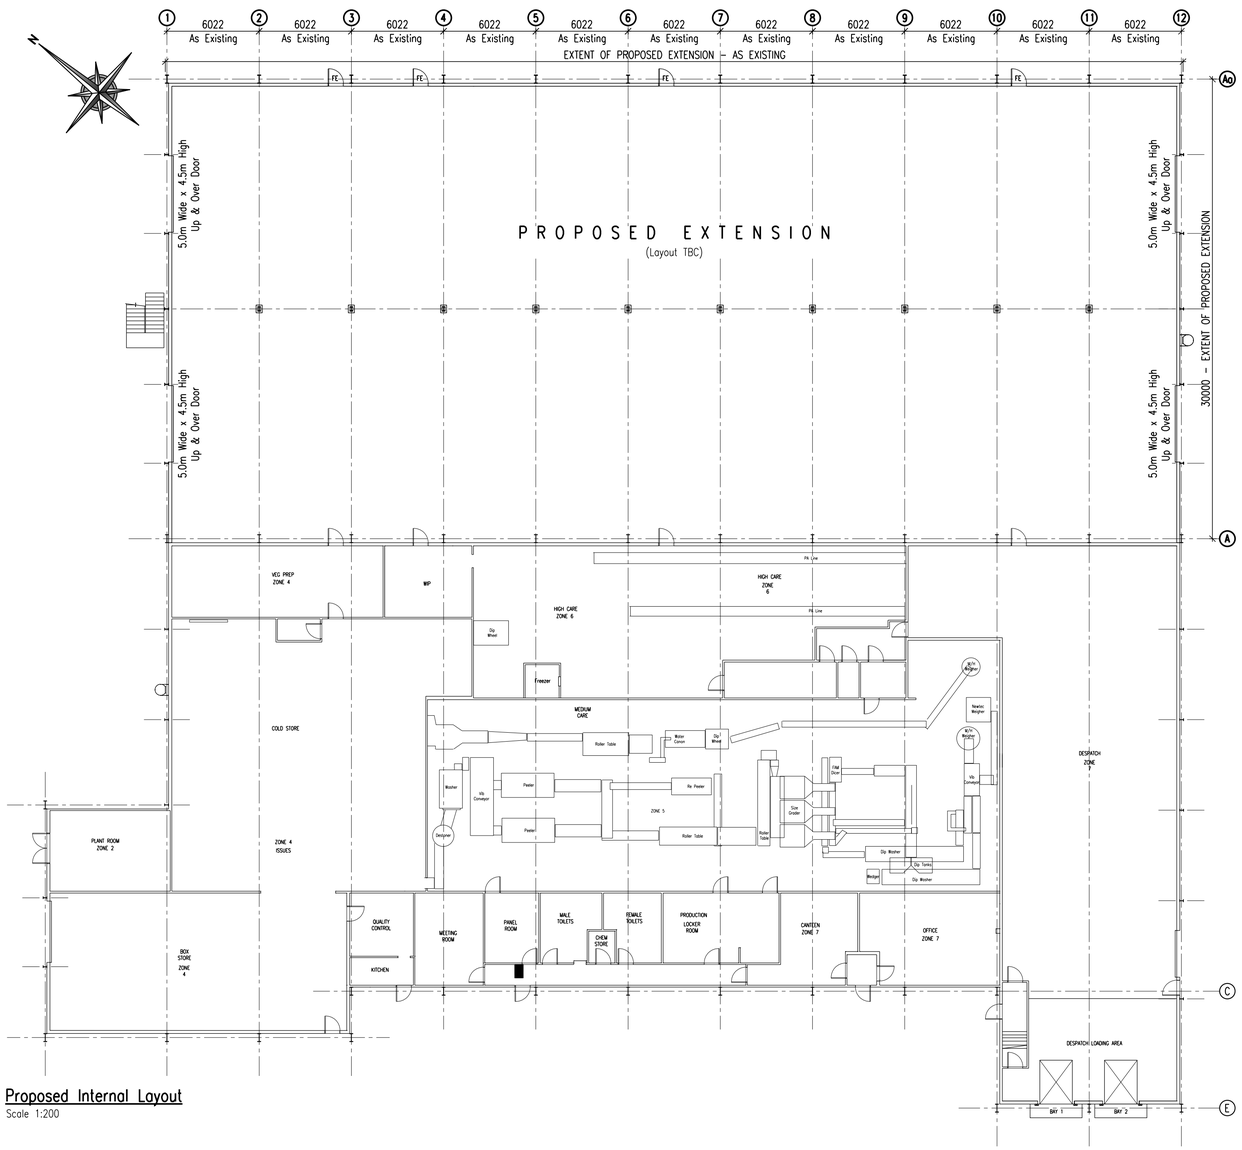


Proposed Internal Layout
Scale 1:200

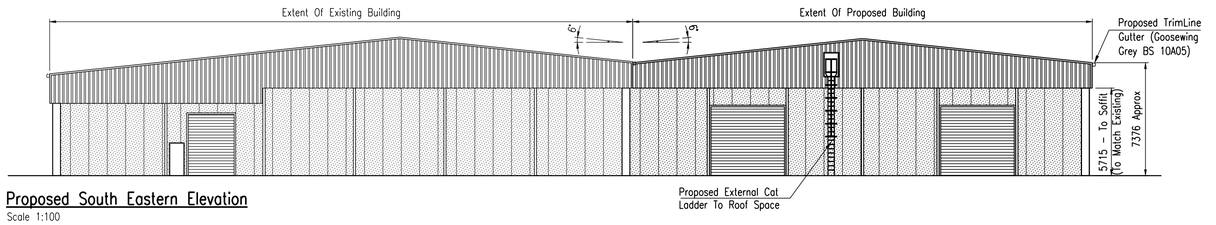


Proposed South Eastern Elevation
Scale 1:100

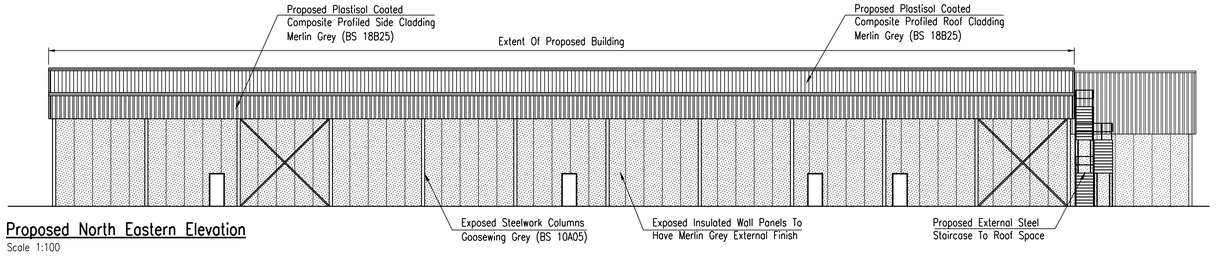


Proposed North Eastern Elevation
Scale 1:100

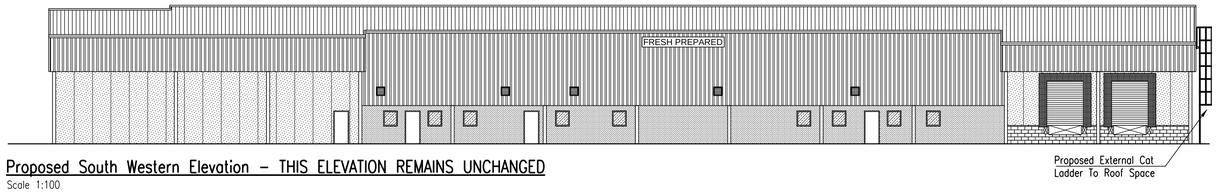


Proposed South Western Elevation – THIS ELEVATION REMAINS UNCHANGED
Scale 1:100

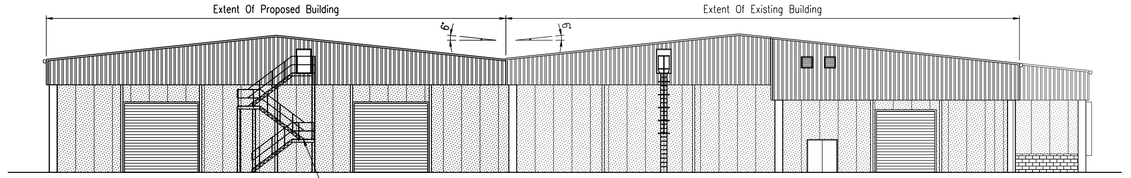

Proposed North Eastern Elevation
Scale 1:100

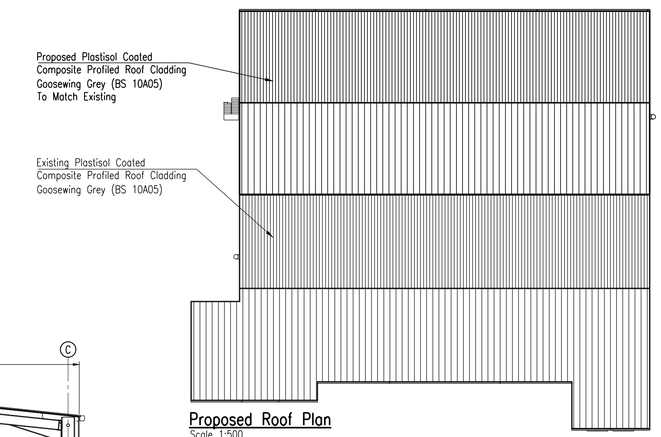

Proposed Roof Plan
Scale 1:500

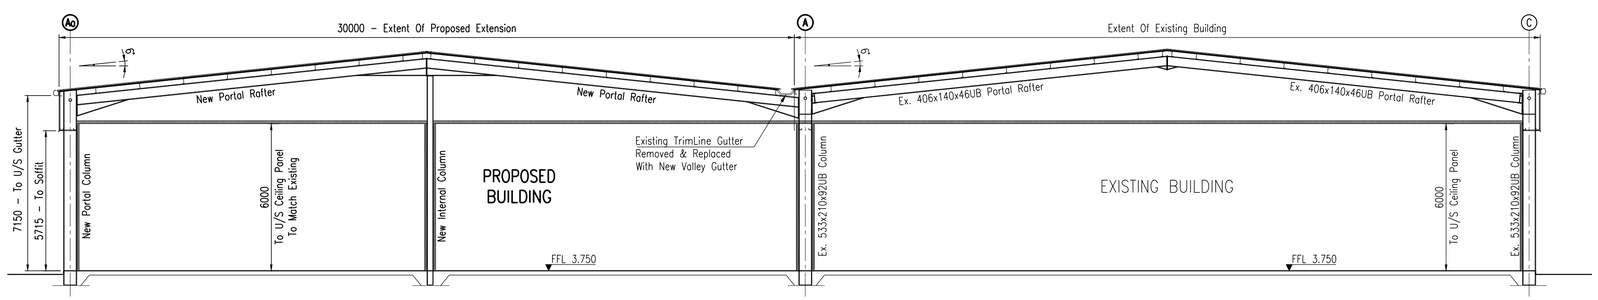

Proposed Section Through Gridline 7
Scale 1:125

PLEASE DO NOT SCALE FROM THIS DRAWING

Please Refer To The Following SRC Drawings For Additional Information;

31616/01 – Location Plan
31616/02 – Existing Block Plan
31616/03 – Proposed Site Layout
31616/04 – Existing Floor Layout, Elevations & Roof Plan
31616/05 – Proposed Floor Layout, Elevations & Roof Plan

Rev	Date	Remarks
A	12.09.16	Proposed External Staircase & Cat Ladder Added

Status: FOR PLANNING

SIDEBOTTOM RICHARDSON CHENG LTD
CONSULTING STRUCTURAL AND CIVIL ENGINEERS
15 High Street, Spalding, Lincs. PE11 1TW
Tel: 01775 712660
Fax: 01775 712635
Email: src@srcltd.com

Project
Proposed Extension at Manor Farm Holbeach Hurn, Spalding Lincs, PE12 8LR

Title
Proposed Floor Layout, Elevations & Roof Plan

0 1.25 2.5 3.75 5 7.5 10 12.5m
1:125
0 2 4 6 8 12 16 20m
1:200
0 5 10 15 20 30 40 50m
1:500

Date	Aug. 2016	Scale	As Shown @A1
Drawn	AS	Checked	SRC
Design	-	File Name	31616-05

DRG No. 31616/05 Rev A

DETAILS ON THIS DRAWING ARE COPYRIGHT OF SIDEBOTTOM RICHARDSON CHENG LIMITED.THIS IS A CONFIDENTIAL DOCUMENT AND MUST NOT BE COPIED, USED OR DIVULGED IN ANY WAY WITHOUT PRIOR WRITTEN CONSENT