




Proposed Floor Plan
Scale 1:50

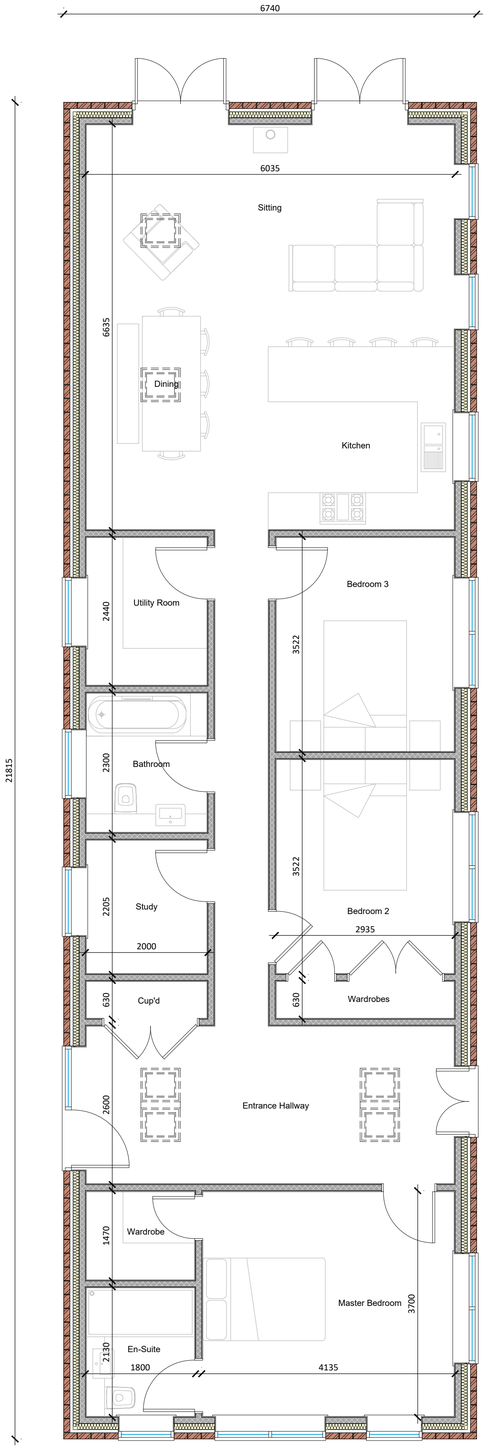

Proposed Front (N) Elevation
Scale 1:100

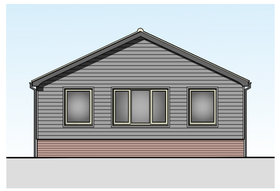

Proposed Side (W) Elevation
Scale 1:100

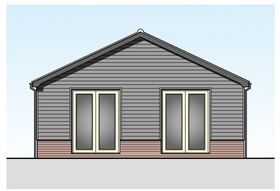

Proposed Rear (S) Elevation
Scale 1:100



Proposed Side (E) Elevation
Scale 1:100



Ordnance Survey (c) Crown Copyright 2021. All rights reserved. Licence number 100022432

Site Location Plan
Scale 1:1250



Proposed Block Plan
Scale 1:1500

REV:	DESCRIPTION:	DATE:
B	Changes to overall proposal	27.09.2021
A	Changes to overall proposal	19.08.2021

PROJECT:
RESIDENTIAL DEVELOPMENT 1no. DWELLING

DRAWING:
PROPOSED FLOOR PLAN & ELEVATIONS
BLOCK PLAN
SITE LOCATION PLAN

JC Architectural Consultant

DESCRIPTION:
RESIDENTIAL DEVELOPMENT OF 1no. DWELLING AT REAR OF 18 WASHWAY ROAD, HOLBEACH, SPALDING, PE12 7PP

Do Not Scale From This Drawing

DATE:	APPROVED:	SIZE:	CLIENT:
16/07/2021	CT	A1	L. Kelleher

SCALE:	DRAWING BY:	SHEET:
as labelled	JC	0295/21/01B

NOTES: THIS DRAWING/IMAGE INCLUDING ALL ITS CONTENT REMAINS THE PROPERTY OF JC ARCHITECTURAL CONSULTANT. NO UNAUTHORISED COPYING OR REPRODUCTION IN ANY PART IS PERMITTED WITHOUT OBTAINING PRIOR WRITTEN PERMISSION FROM JC ARCHITECTURAL CONSULTANT. JC ARCHITECTURAL CONSULTANT RESERVE THE RIGHT TO INTEGRAM THIS INFORMATION AT ANY TIME.
ALL DIMENSIONS ARE TO BE CONFIRMED ON SITE BY CONTRACTOR, ANY DISCREPANCIES ARE TO BE REPORTED TO JC ARCHITECTURAL CONSULTANT IMMEDIATELY.

CDM: THE DESIGN HAS BEEN UNDERTAKEN AS FAR AS POSSIBLE TO AVOID RISKS TO HEALTH AND SAFETY OR TO REDUCE AND CONTROL THE EFFECTS OF ANY UNAVOIDABLE RISK.ANY RELEVANT INFORMATION REGARDING RISKS WHICH ARE NOT ABLE TO BE ELIMINATED WILL BE INCLUDED WITHIN THE PROJECT HEALTH AND SAFETY FILE.