

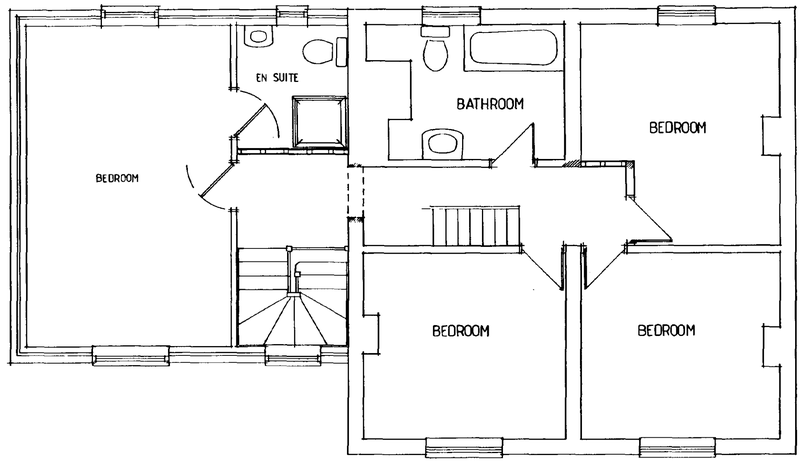



PROPOSED FIRST FLOOR

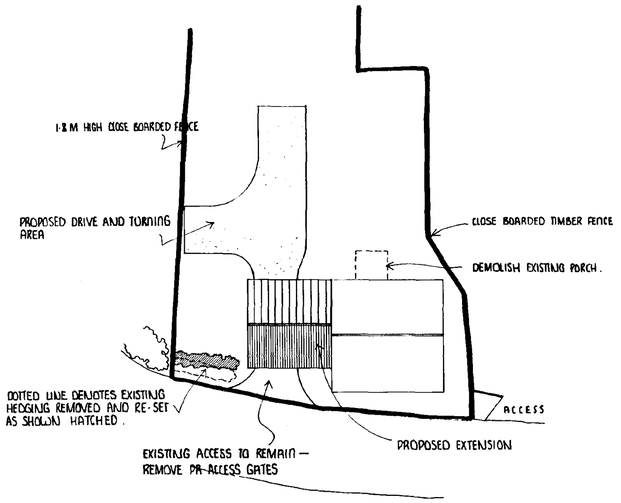


PROPOSED
BLOCK PLAN 1 200

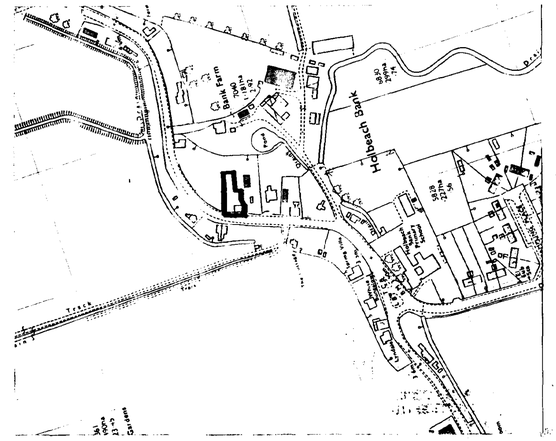


LOCATION PLAN 1 2500

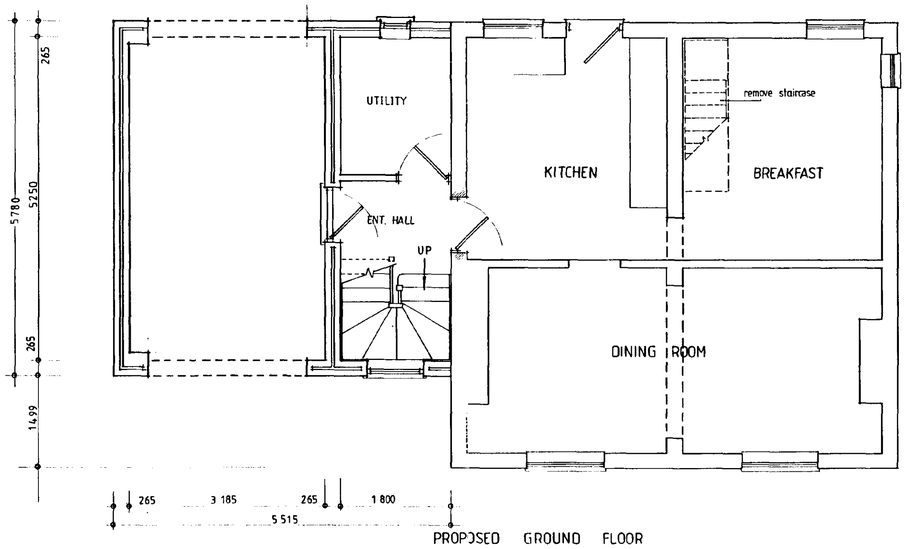


PROPOSED GROUND FLOOR

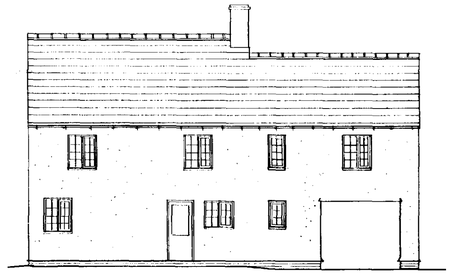

PROPOSED REAR ELEVATION

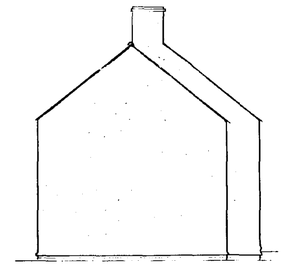

PROPOSED SIDE ELEVATION

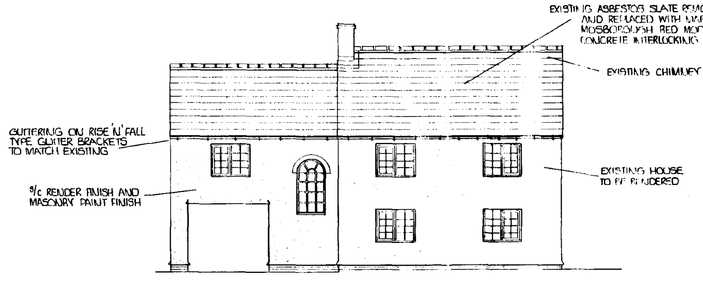

PROPOSED FRONT ELEVATION

SOUTH HOLLAND DC
PLANNING
04 NOV 1998
Ref: 1089/98

PODDINGTONS
Architectural Design Consultants
43 Double Street, Spalding, Lincs. PE11 2AA
Tel: 0775 761856 & 768296. Fax: 0775 710718

PROPOSED ALTERATIONS & EXTENSION TO HOUSE "HORRECK" ROMAN BANK HOLBEACH BANK SPALDING LINCOLNSHIRE
FOR: MR & MRS NICHOLSON

PLAN AS PROPOSED


1:50 1:100


2850 - 1A


DETERMINED
PLAN




FIRST FLOOR EXISTING

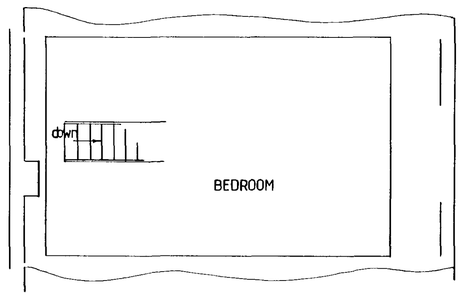

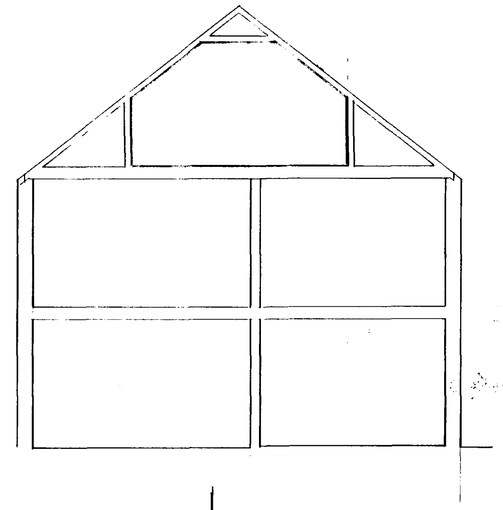


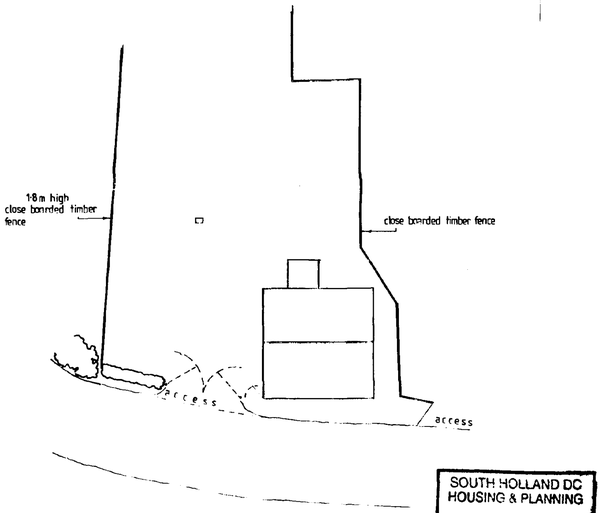


BLOCK PLAN 1:200 SCALE

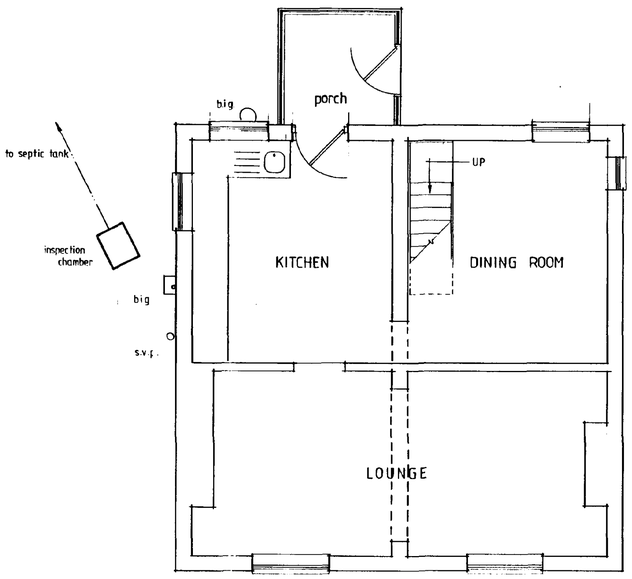


EXISTING GROUND FLOOR

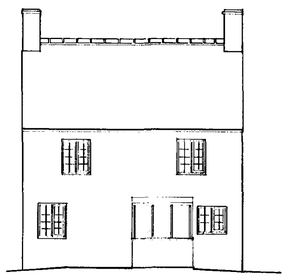

EXISTING REAR ELEVATION

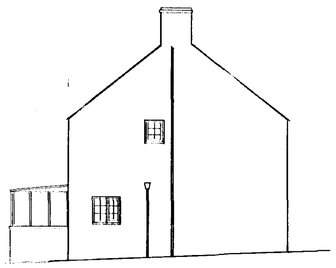

EXISTING SIDE ELEVATION

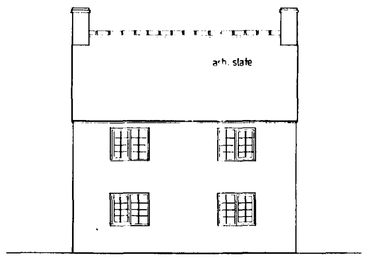

EXISTING FRONT ELEVATION

DETERMINED PLAN

SOUTH HOLLAND DC
HOUSING & PLANNING
04 NOV 1998
Ref: 1089/98

PODMORE & JONES

Architectural Design Consultants

43 Double Street, Spalding, Lincs. PE11 2AA
Tel: 0775 761856 & 768296. Fax: 0775 710748

PROPOSED ALTERATIONS & EXTENSION TO HOUSE:
"LORDECK" ROMAN BANK
HOLBEACH BANK SPALDING
LINCOLNSHIRE
FOR: MR & MRS NICHOLSON

drawing: PLAN AS EXISTING

scale: 1:50 1:100

drawing no: 2850 - 1